CONTRACT NO. 66731

F.A.I. RTE.	SECTION	COUNTY	TOTAL SHEETS	SHEET NO.
80	*	**	219	55
STA. 410+00		TO STA. 440+00		
FED. ROAD DIST. NO. _	ILLINOIS	FED. AID PROJECT		

*(06-14 & 50-8)RS-1(14B,B-1,VB,VB-1,VB-2,VB-3)BR

** BUREAU & LASALLE

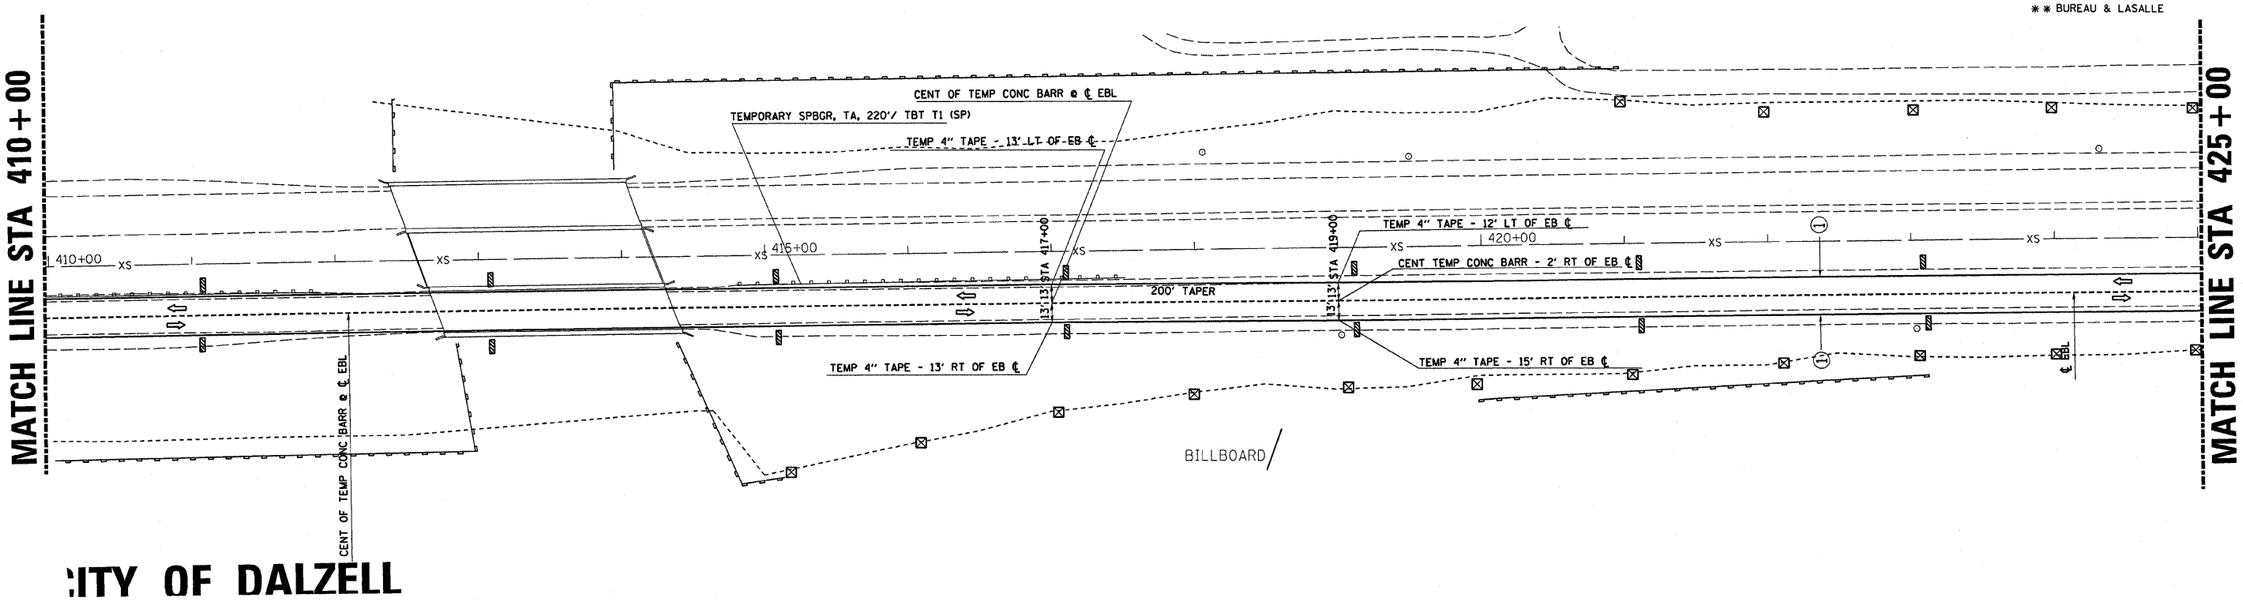

CITY OF DALZELL

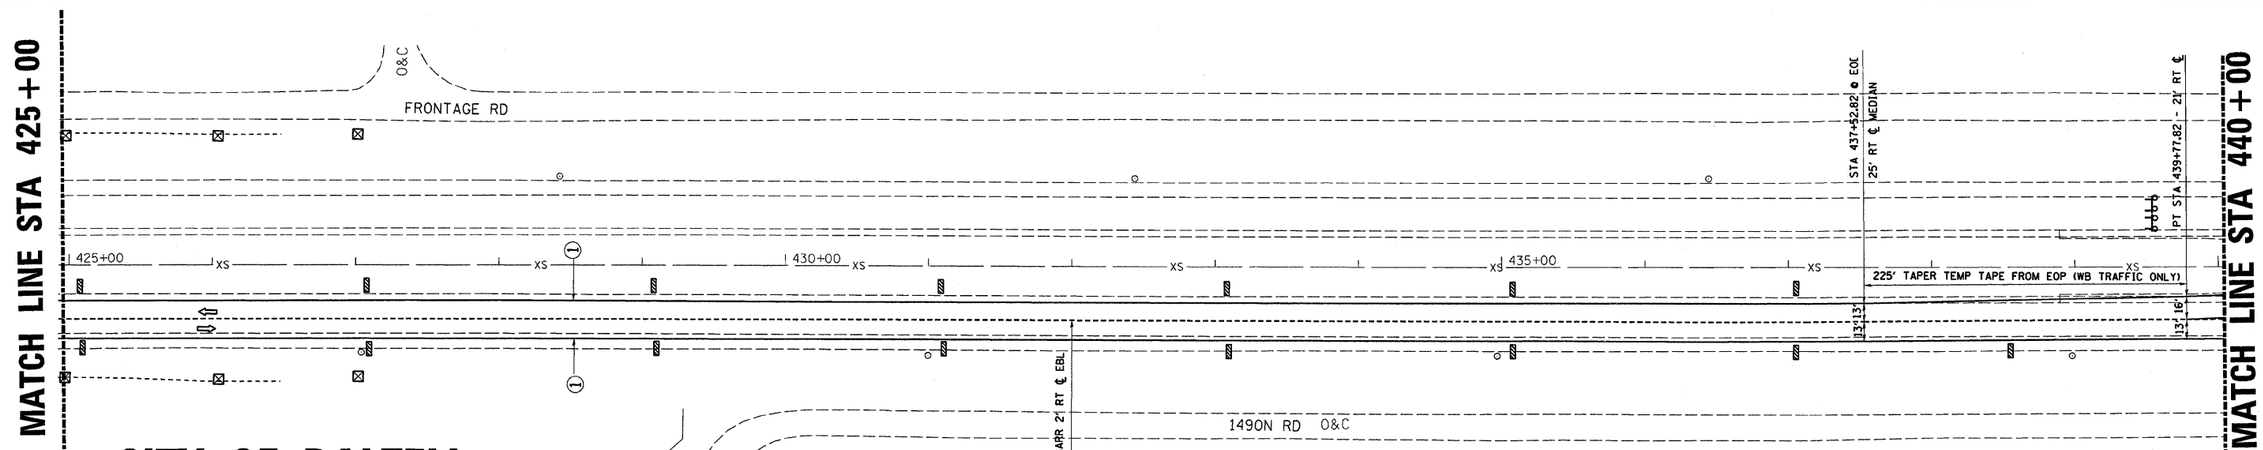

CITY OF DALZELL

SYMBOLS

- Verticle Panel (back to back)
- Arrow board
- Sign
- Direction indicator barricade with steady burn monodirectional light
- Drum with steady burn monodirectional light
- Type II barricade, drum, or vertical barricade with steady burn monodirectional light
- (1) Wet temporary pavement marking tape - TY III shall be placed throughout the taper and along-side the work area. The edge lines shall be white and the line near the barrier shall be yellow.

PLOT DATE = Aug 29, 2008 - 09:43:19 AM
FILE NAME = c:\pw_work\PWIDOT\BRAB0YPC\dms32861\sheets.dgn
PLOT SCALE = 50.0000 ' / IN.
USER NAME = brabaypc

STA 410+00 TO STA 440+00 STAGE I