CONTRACT NO. 66623

F.A.P. RTE.	SECTION	COUNTY	TOTAL SHEETS	SHEET NO.
80	*	BUR & LAS	219	173
STA. _____		TO STA. _____		
FED. ROAD DIST. NO. _	ILLINOIS	FED. AID PROJECT		

* (06-14 & 50-8)RS-1 (14B,B-1,VB,VB-1,VB-2,VB-3)BR

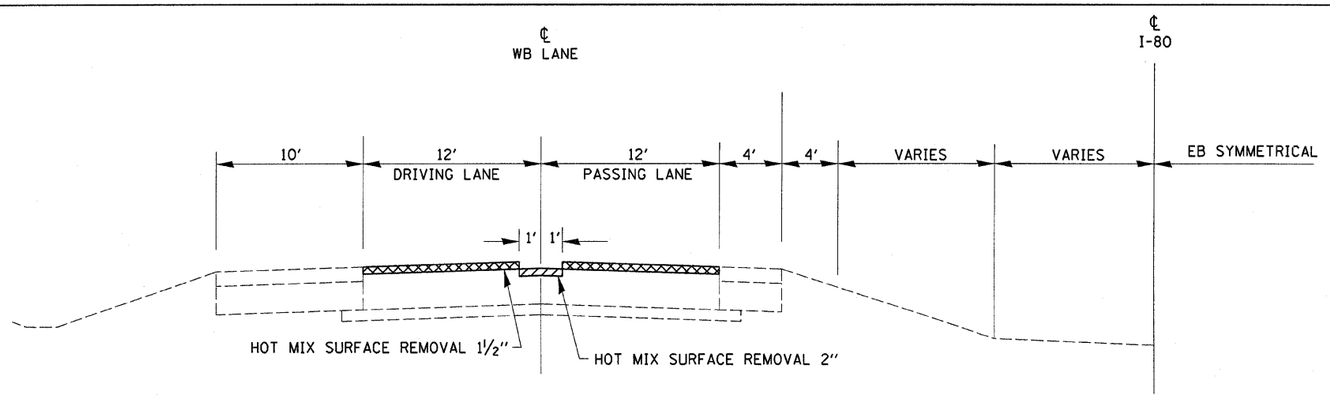

HOT MIX SURFACE REMOVAL 1½"

HOT MIX SURFACE REMOVAL 2"

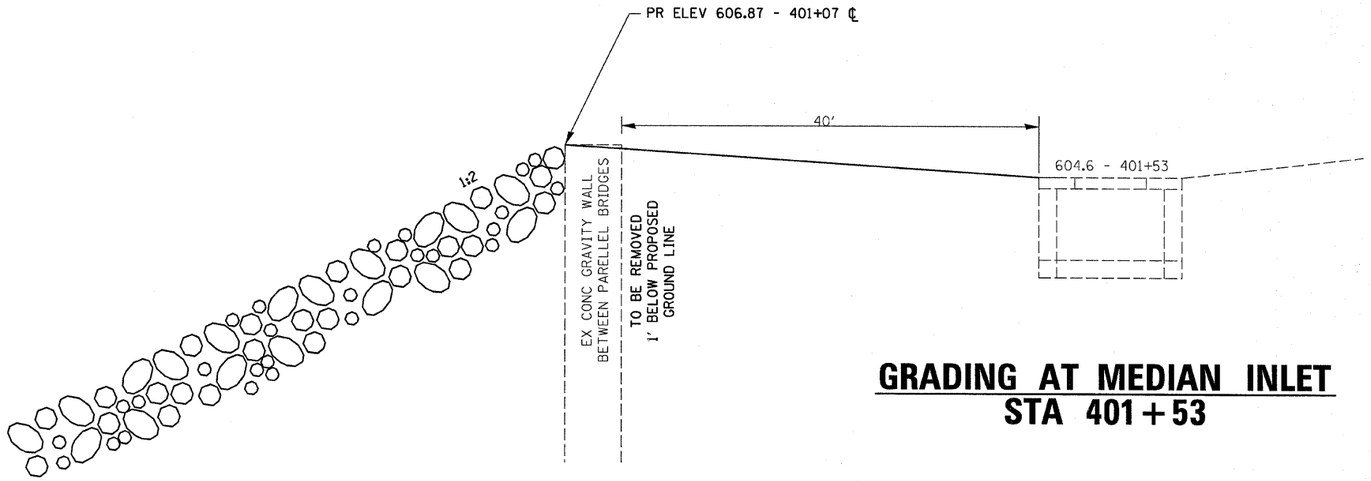

GRADING AT MEDIAN INLET
STA 401+53

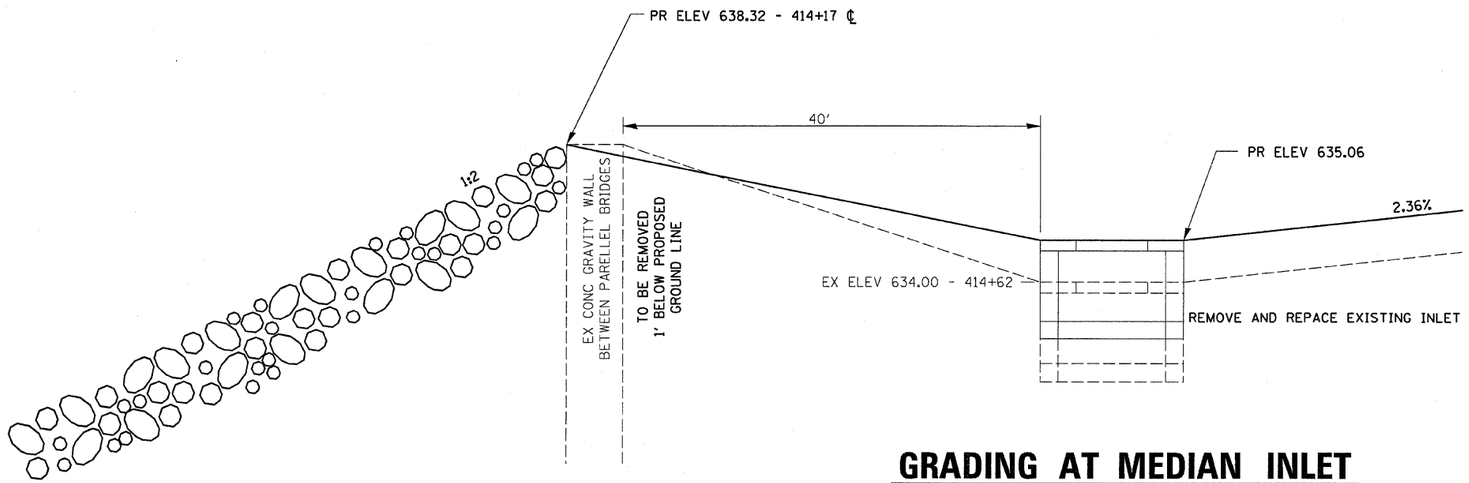

GRADING AT MEDIAN INLET
STA 414+17

REVISIONS NAME	DATE

ILLINOIS DEPARTMENT OF TRANSPORTATION

DETAILS

SCALE: VERT. HORIZ.

DATE

DRAWN BY

CHECKED BY

PLOT DATE = Aug 27, 2008 - 02:02:14 PM
FILE NAME = c:\projects\pw-00\wenzelko\dms32861\details.dgn
PLOT SCALE = 1000.0000 '/ IN.
USER NAME = wenzelko