F.A.I. RTE.	SECTION	COUNTY	TOTAL SHEETS	SHEET NO.
_80_	_____*_____	__BUREAU__	219	183
STA. _____ TO STA._____				
FED. ROAD DIST. NO. _	ILLINOIS	FED. AID PROJECT		

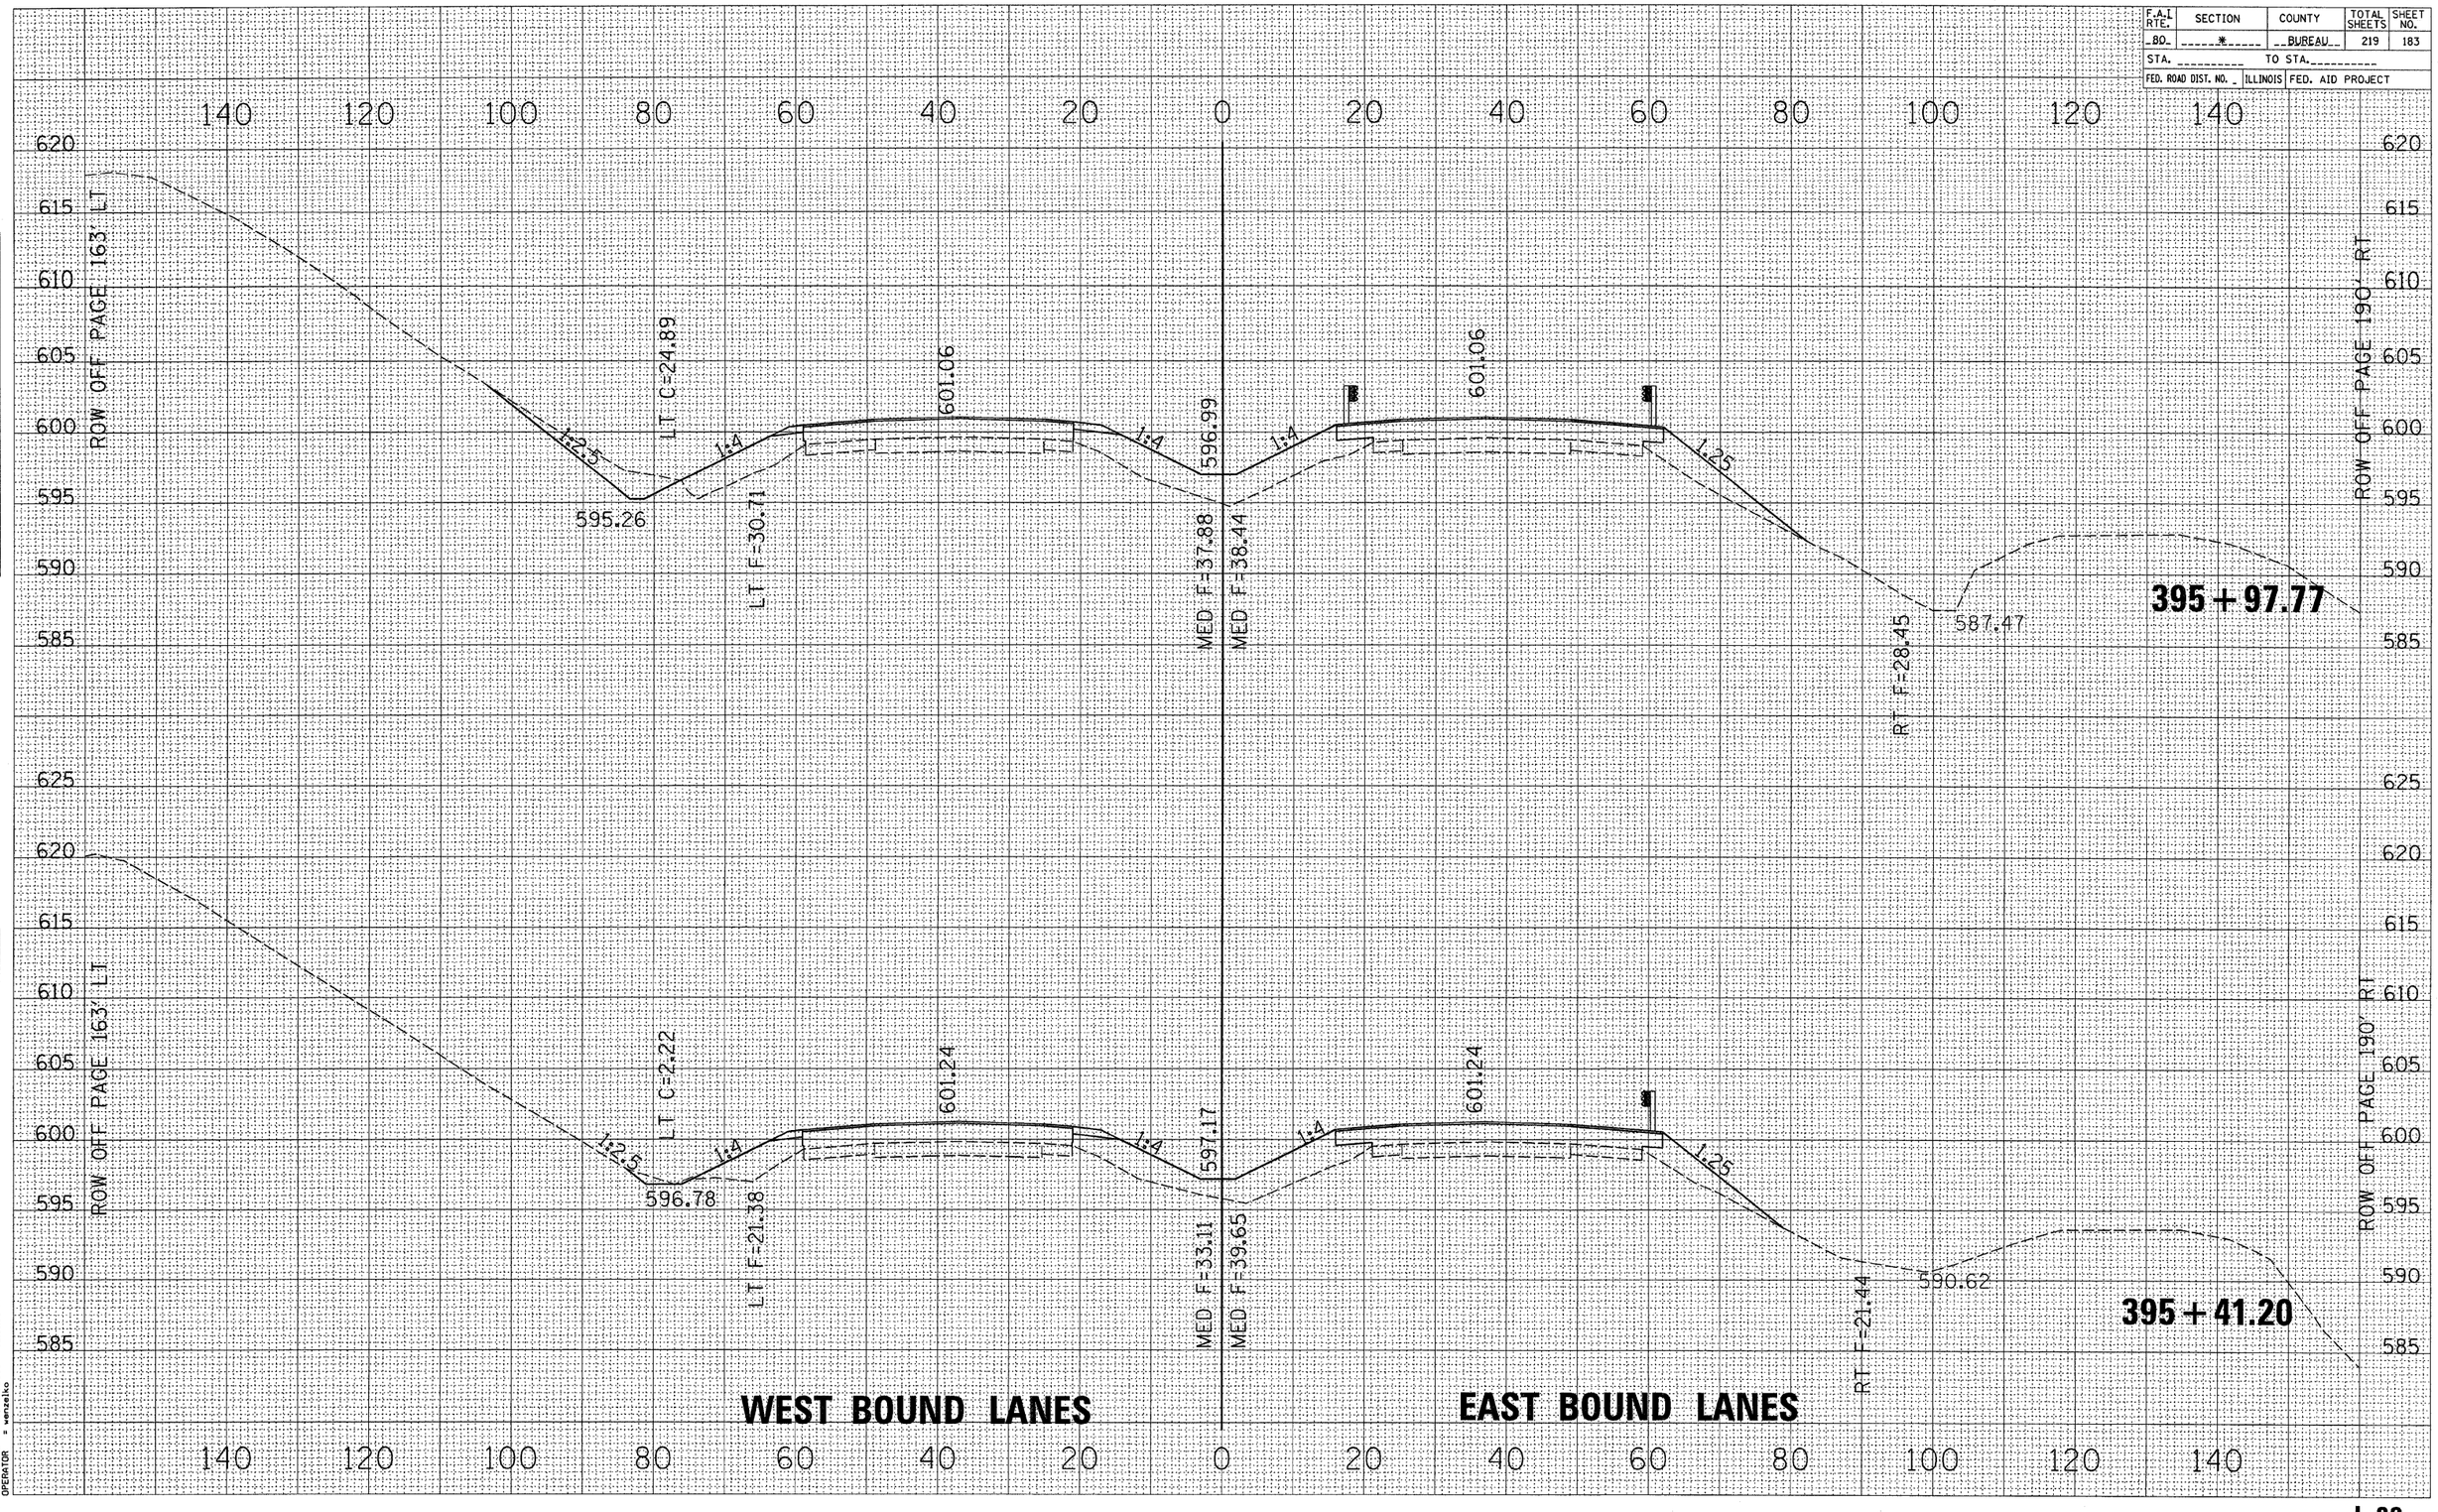

FINAL SURVEY — NOTE BOOK NO. — SURVEYED — PLOTTED — TEMPLATE — AREAS — AREAS CHECKED — BY — DATE

ORIGINAL SURVEY — NOTE BOOK NO. — SURVEYED — PLOTTED — TEMPLATE — AREAS — AREAS CHECKED — BY — DATE

FILE NAME = $FILE$
LEVELS = $LEVELS$
PLOT SCALE = $PLOTSCALE$
PLOT DATE = Aug 27, 2008 - 02:31:08 PM
OPERATOR = wwwaks