| FINAL SURVEY | BY | DATE |
|---|---|---|
| NOTE BOOK | SURVEYED | |
| NO. | PLOTTED | |
| | TEMPLATE | |
| | AREAS | |
| | AREAS CHECKED | |

| ORIGINAL SURVEY | BY | DATE |
|---|---|---|
| NOTE BOOK | SURVEYED | |
| NO. | PLOTTED | |
| | TEMPLATE | |
| | AREAS | |
| | AREAS CHECKED | |

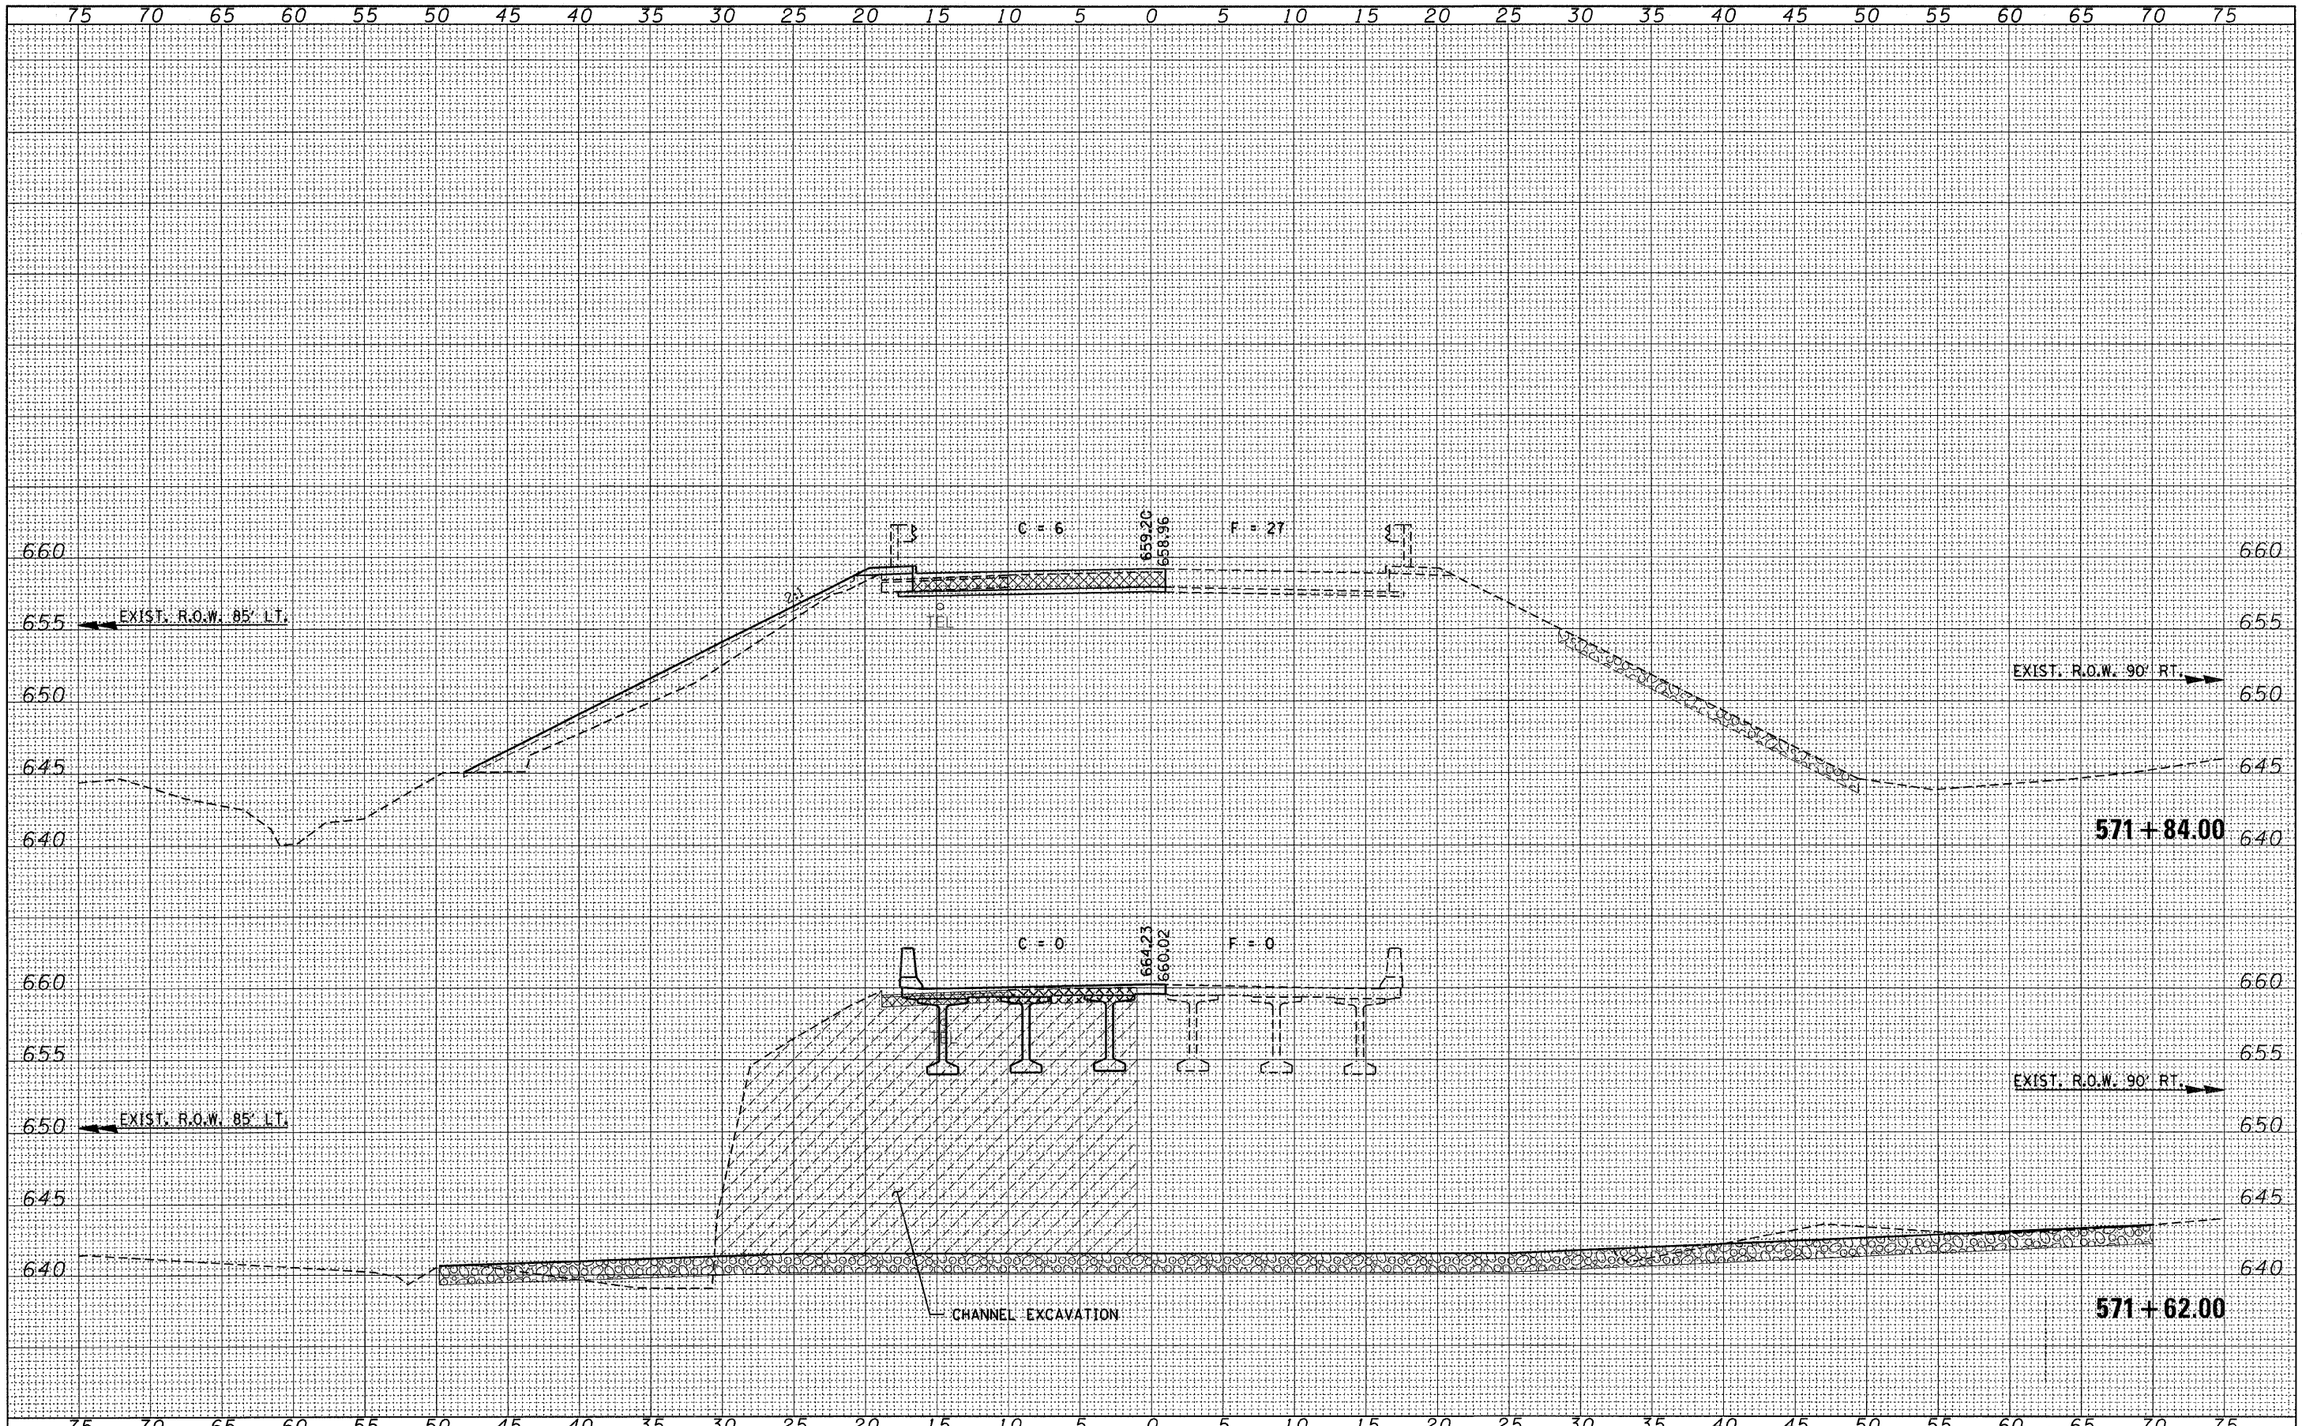


| | | | |
|---|---|---|---|
| FILE NAME = 37003-sht-sxs_stage2.dgn | USER NAME = | DESIGNED - L.F.S. | REVISED - |
| | | DRAWN - TWK | REVISED - |
| | PLOT SCALE = | CHECKED - J.W.F. | REVISED - |
| | PLOT DATE = 8/13/2008 | DATE - 08/13/08 | REVISED - |

**STATE OF ILLINOIS**
**DEPARTMENT OF TRANSPORTATION**

**STAGE 2 CROSS SECTIONS (IL 116)**

SCALE: | SHEET NO. OF SHEETS | STA. 571+62.00 TO STA. 571+84.00

| F.A.P. RTE. | SECTION | COUNTY | TOTAL SHEETS | SHEET NO. |
|---|---|---|---|---|
| 665 | (144-B)BR | FULTON | 67 | 62 |
| | | CONTRACT NO. 68091 | | |
| FED. ROAD DIST. NO. | ILLINOIS | FED. AID PROJECT | | |