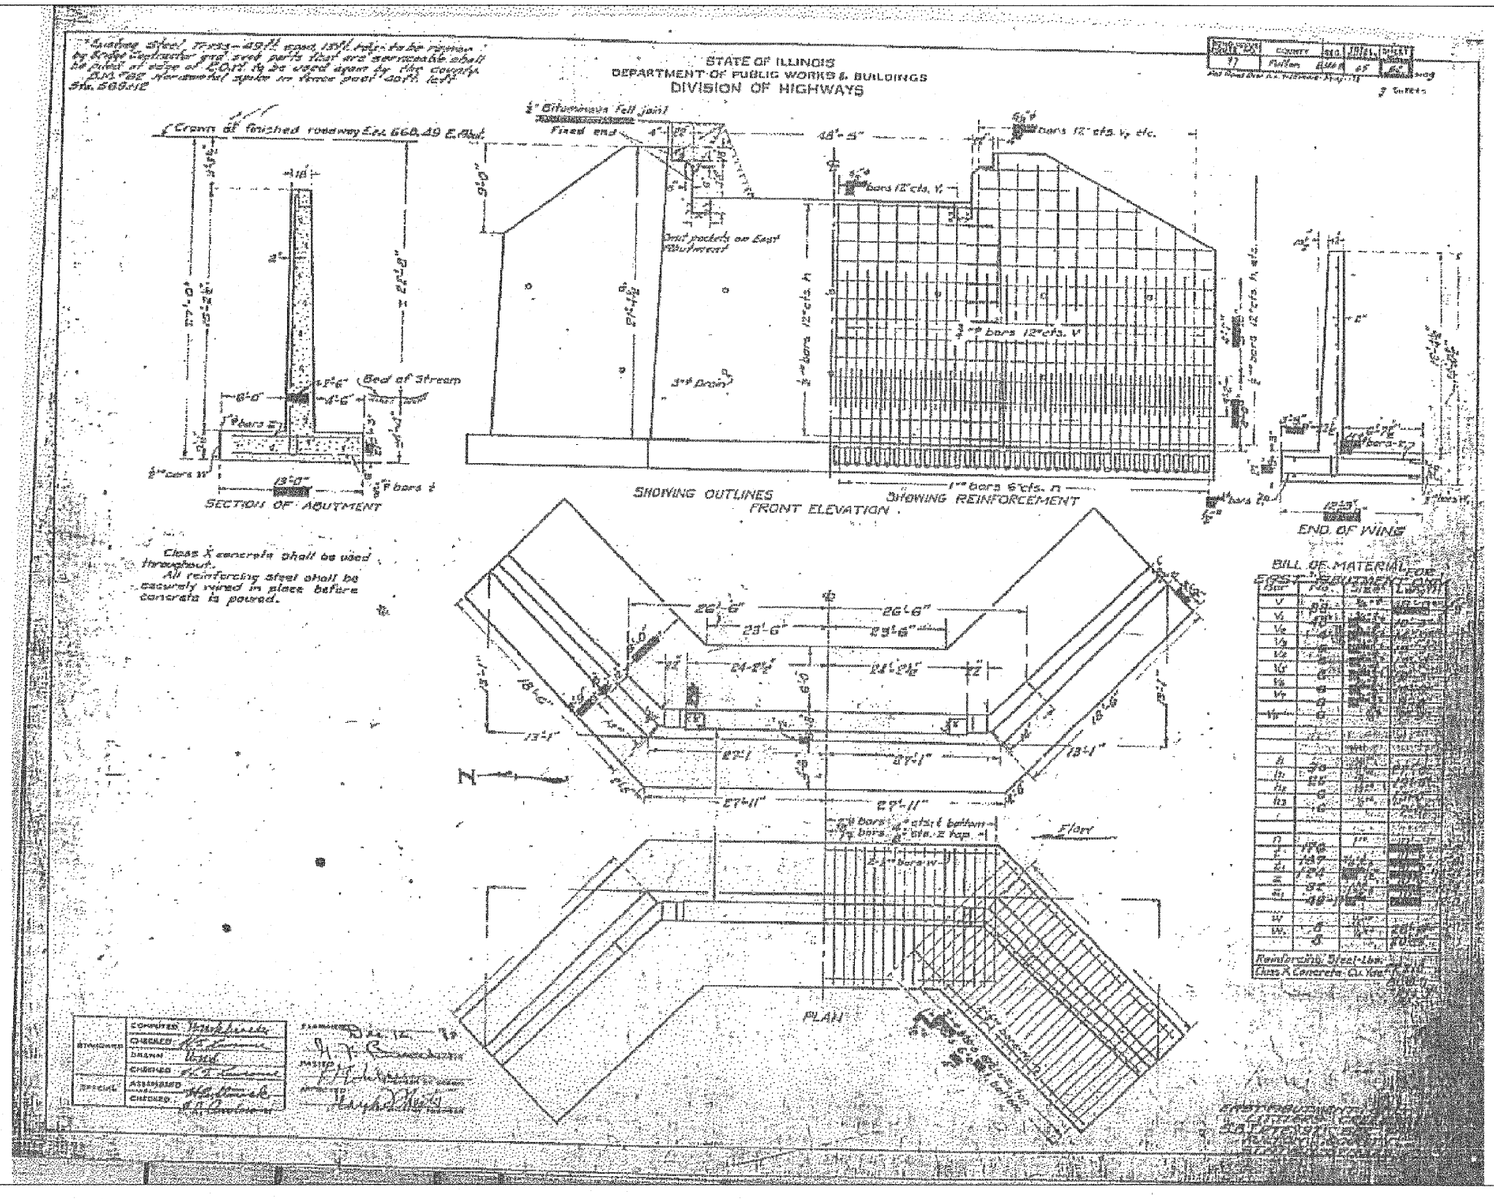

DESIGNED -	P.S.L.
CHECKED -	M.D.C.
DRAWN -	D.A.B.
CHECKED -	M.D.C.

EXISTING STRUCTURE PLANS
STRUCTURE NO. 029-0016

HAMPTON, LENZINI & RENWICK, INC.
CIVIL & STRUCTURAL ENGINEERS
LAND SURVEYORS
3085 STEVENSON DRIVE, SUITE 201
SPRINGFIELD, ILLINOIS 62703
(217) 546-3400

PROJECT NUMBER: 12-37-0003-1 | DATE: 07/31/08

SHEET NO. 3
3 SHEETS

F.A.P.	SECTION	COUNTY	TOTAL SHEETS	SHEET NO.
665	(144-B)BR	FULTON	67	67
IL 116 OVER LITTLERS CREEK		CONTRACT NO. 68091		
FED. ROAD DIST. NO. 4	ILLINOIS	FED. AID PROJECT		