CONTRACT NO. 68114

F.A.P RTE.	SECTION	COUNTY	TOTAL SHEETS	SHEET NO.
22	135W-2; RS-5	FULTON	282	80
STA.	TO STA.			
FED. ROAD DIST. NO.	ILLINOIS	FED. AID PROJECT		

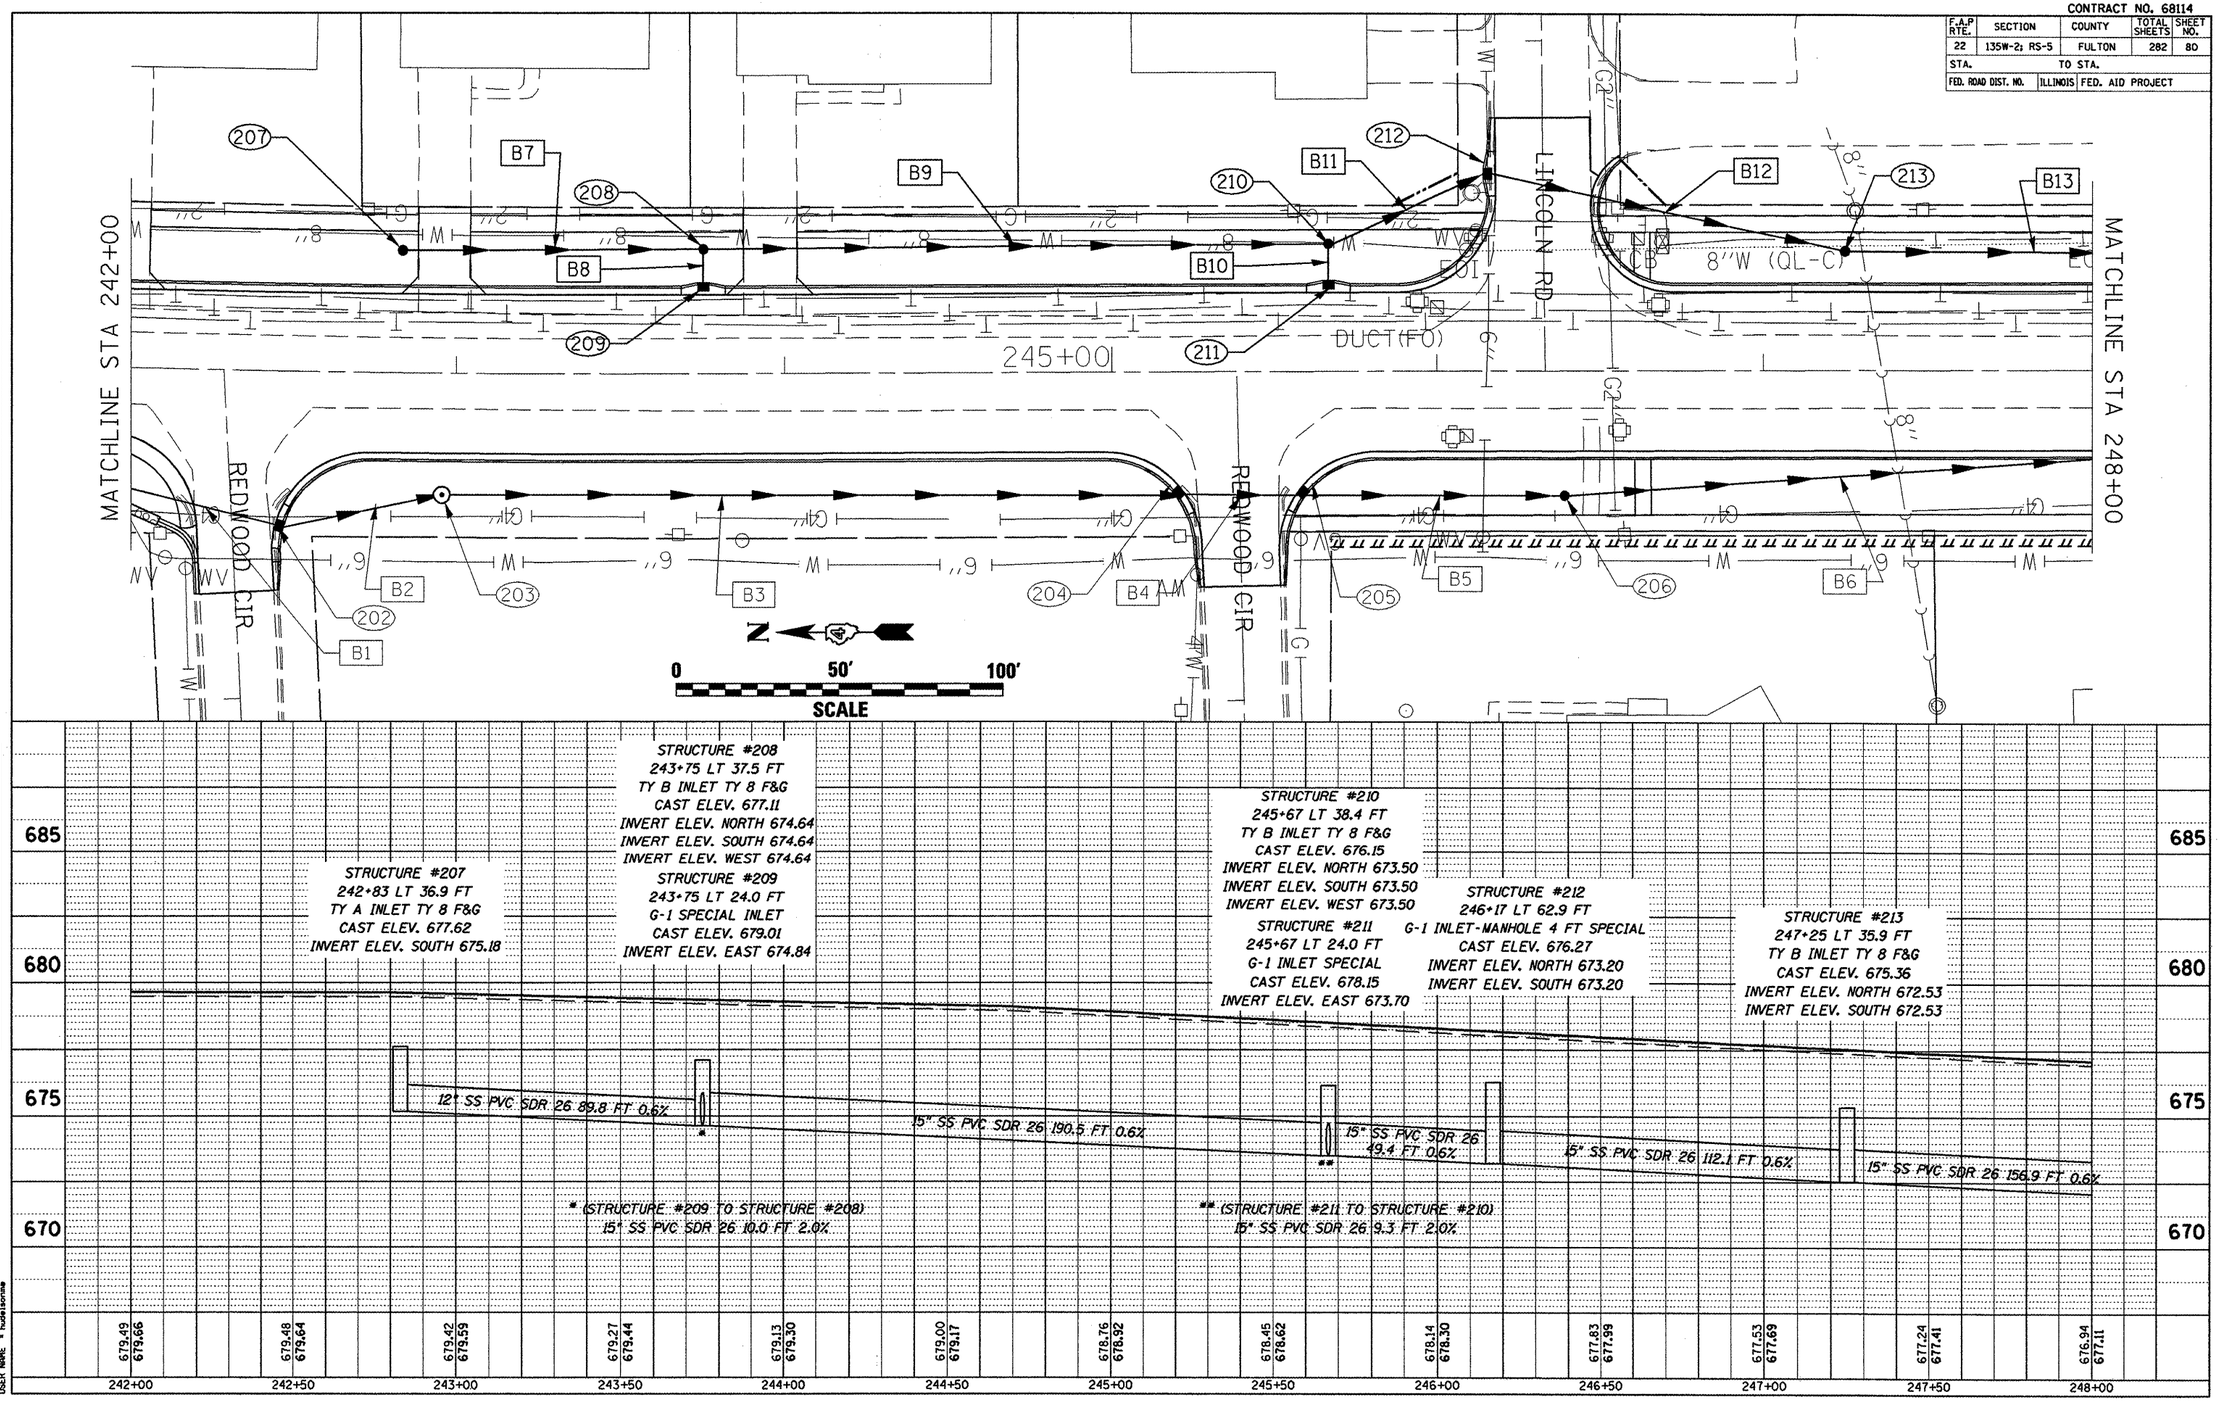

DRAINAGE AND UTILITIES (EAST SIDE)

PLAN
SURVEYED
PLOTTED
ALIGNMENT CHECKED
RIGHT OF WAY CHECKED
CADD FILE NAME
NOTE BOOK NO.
BY
DATE

PROFILE
SURVEYED
PLOTTED
GRADES CHECKED
CADD FILE NAME STRUCTURE NOTATNS CKRD
NOTE BOOK NO.
BY
DATE

PLOT DATE = 8/17/2000
FILE NAME = c:\projects\178canton\general2.dgn
PLOT SCALE = 42.4874 ' / IN.
USER NAME = huckleborne