CONTRACT NO. 68814

F.A.P RTE.	SECTION	COUNTY	TOTAL SHEETS	SHEET NO.
22	135W-2; RS-5	FULTON	282	84

STA. TO STA.

FED. ROAD DIST. NO. | ILLINOIS | FED. AID PROJECT

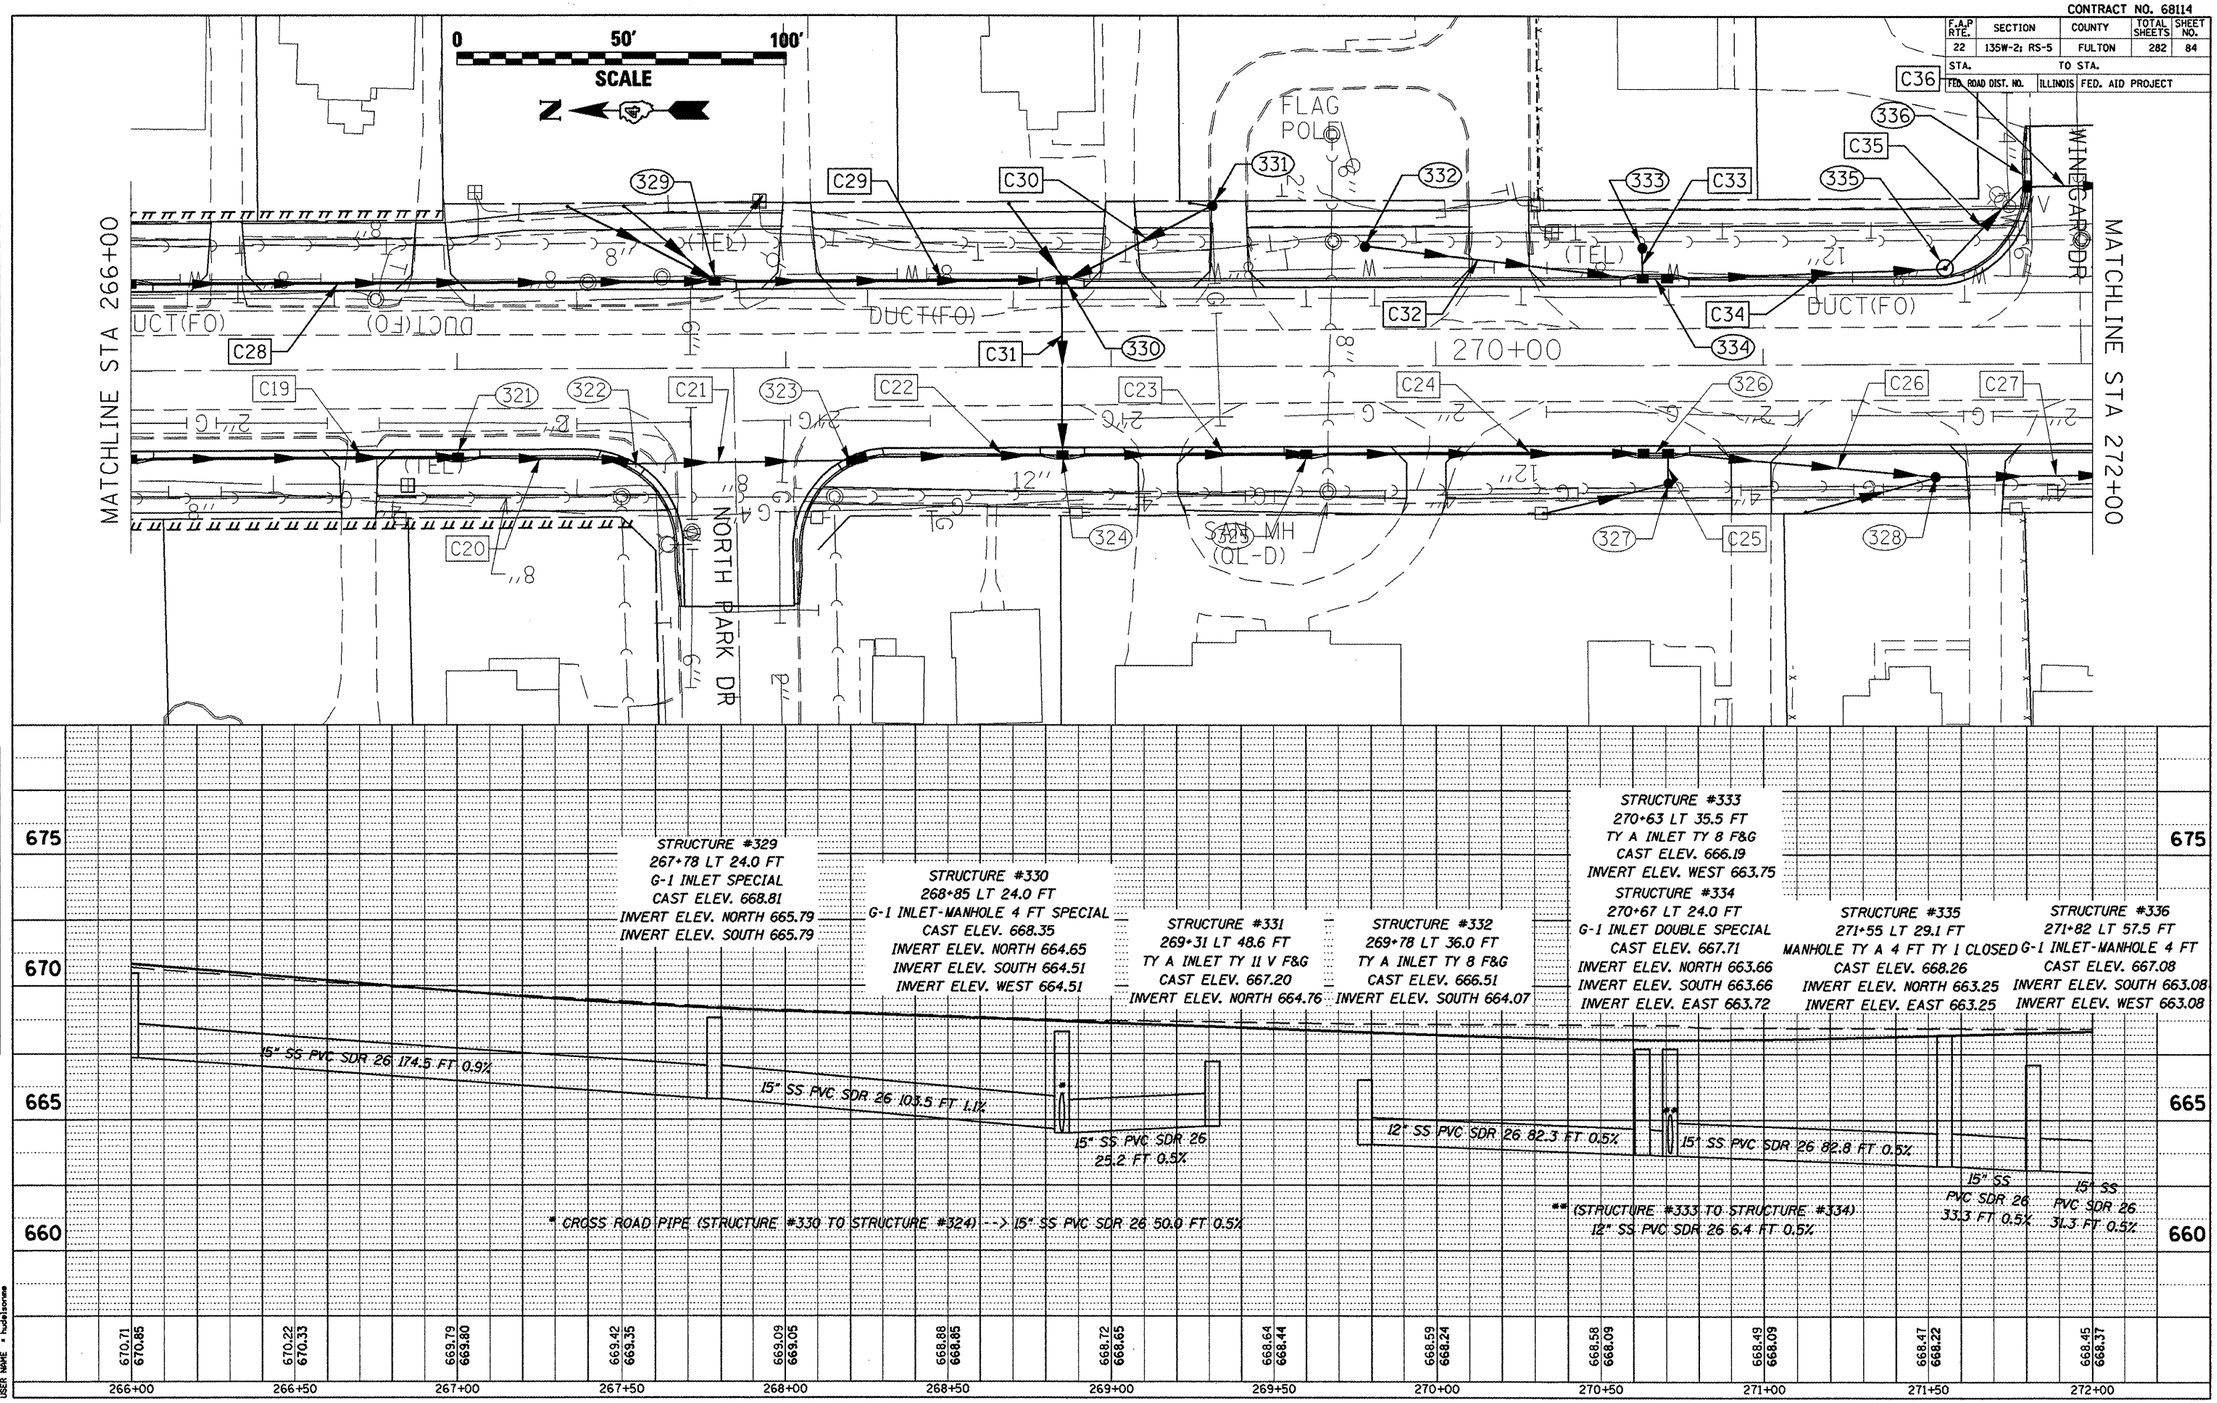

DRAINAGE AND UTILITIES (EAST SIDE)

PLAN | SURVEYED | PLATTED | ALIGNMENT CHECKED | ELEVATIONS CHECKED | NOTE BOOK | EXCO FILE NAME | NO. | BY | DATE

PROFILE | SURVEYED | PLATTED | GRADES CHECKED | STRUCTURE NOTATNS CHKD | NOTE BOOK | NO. | BY | DATE

PLOT DATE = 6/15/2005
FILE NAME = c:\pwworking\170\ronton\general2.dgn
PLOT SCALE = 42.6674 ' / IN.
USER NAME = huckstones