CONTRACT NO. 68114

F.A.P RTE.	SECTION	COUNTY	TOTAL SHEETS	SHEET NO.
22	135W-2; RS-5	FULTON	282	86
STA.	TO STA.			
FED. ROAD DIST. NO.	ILLINOIS	FED. AID PROJECT		

PLAN — SURVEYED / PLOTTED / ALIGNMENT CHECKED / GRADES CHECKED / NOTE BOOK / NO. / K.A.D.D. FILE NAME / BY / DATE

PROFILE — SURVEYED / PLOTTED / GRADES CHECKED / NOTE BOOK / NO. / STRUCTURE NOTATNS CHKD / BY / DATE

PLOT DATE = 8/19/2008
FILE NAME = c:\projects\u17boonton\vgene-st2.dgn
PLOT SCALE = 42.4874 ' / IN.
USER NAME = hudsonne

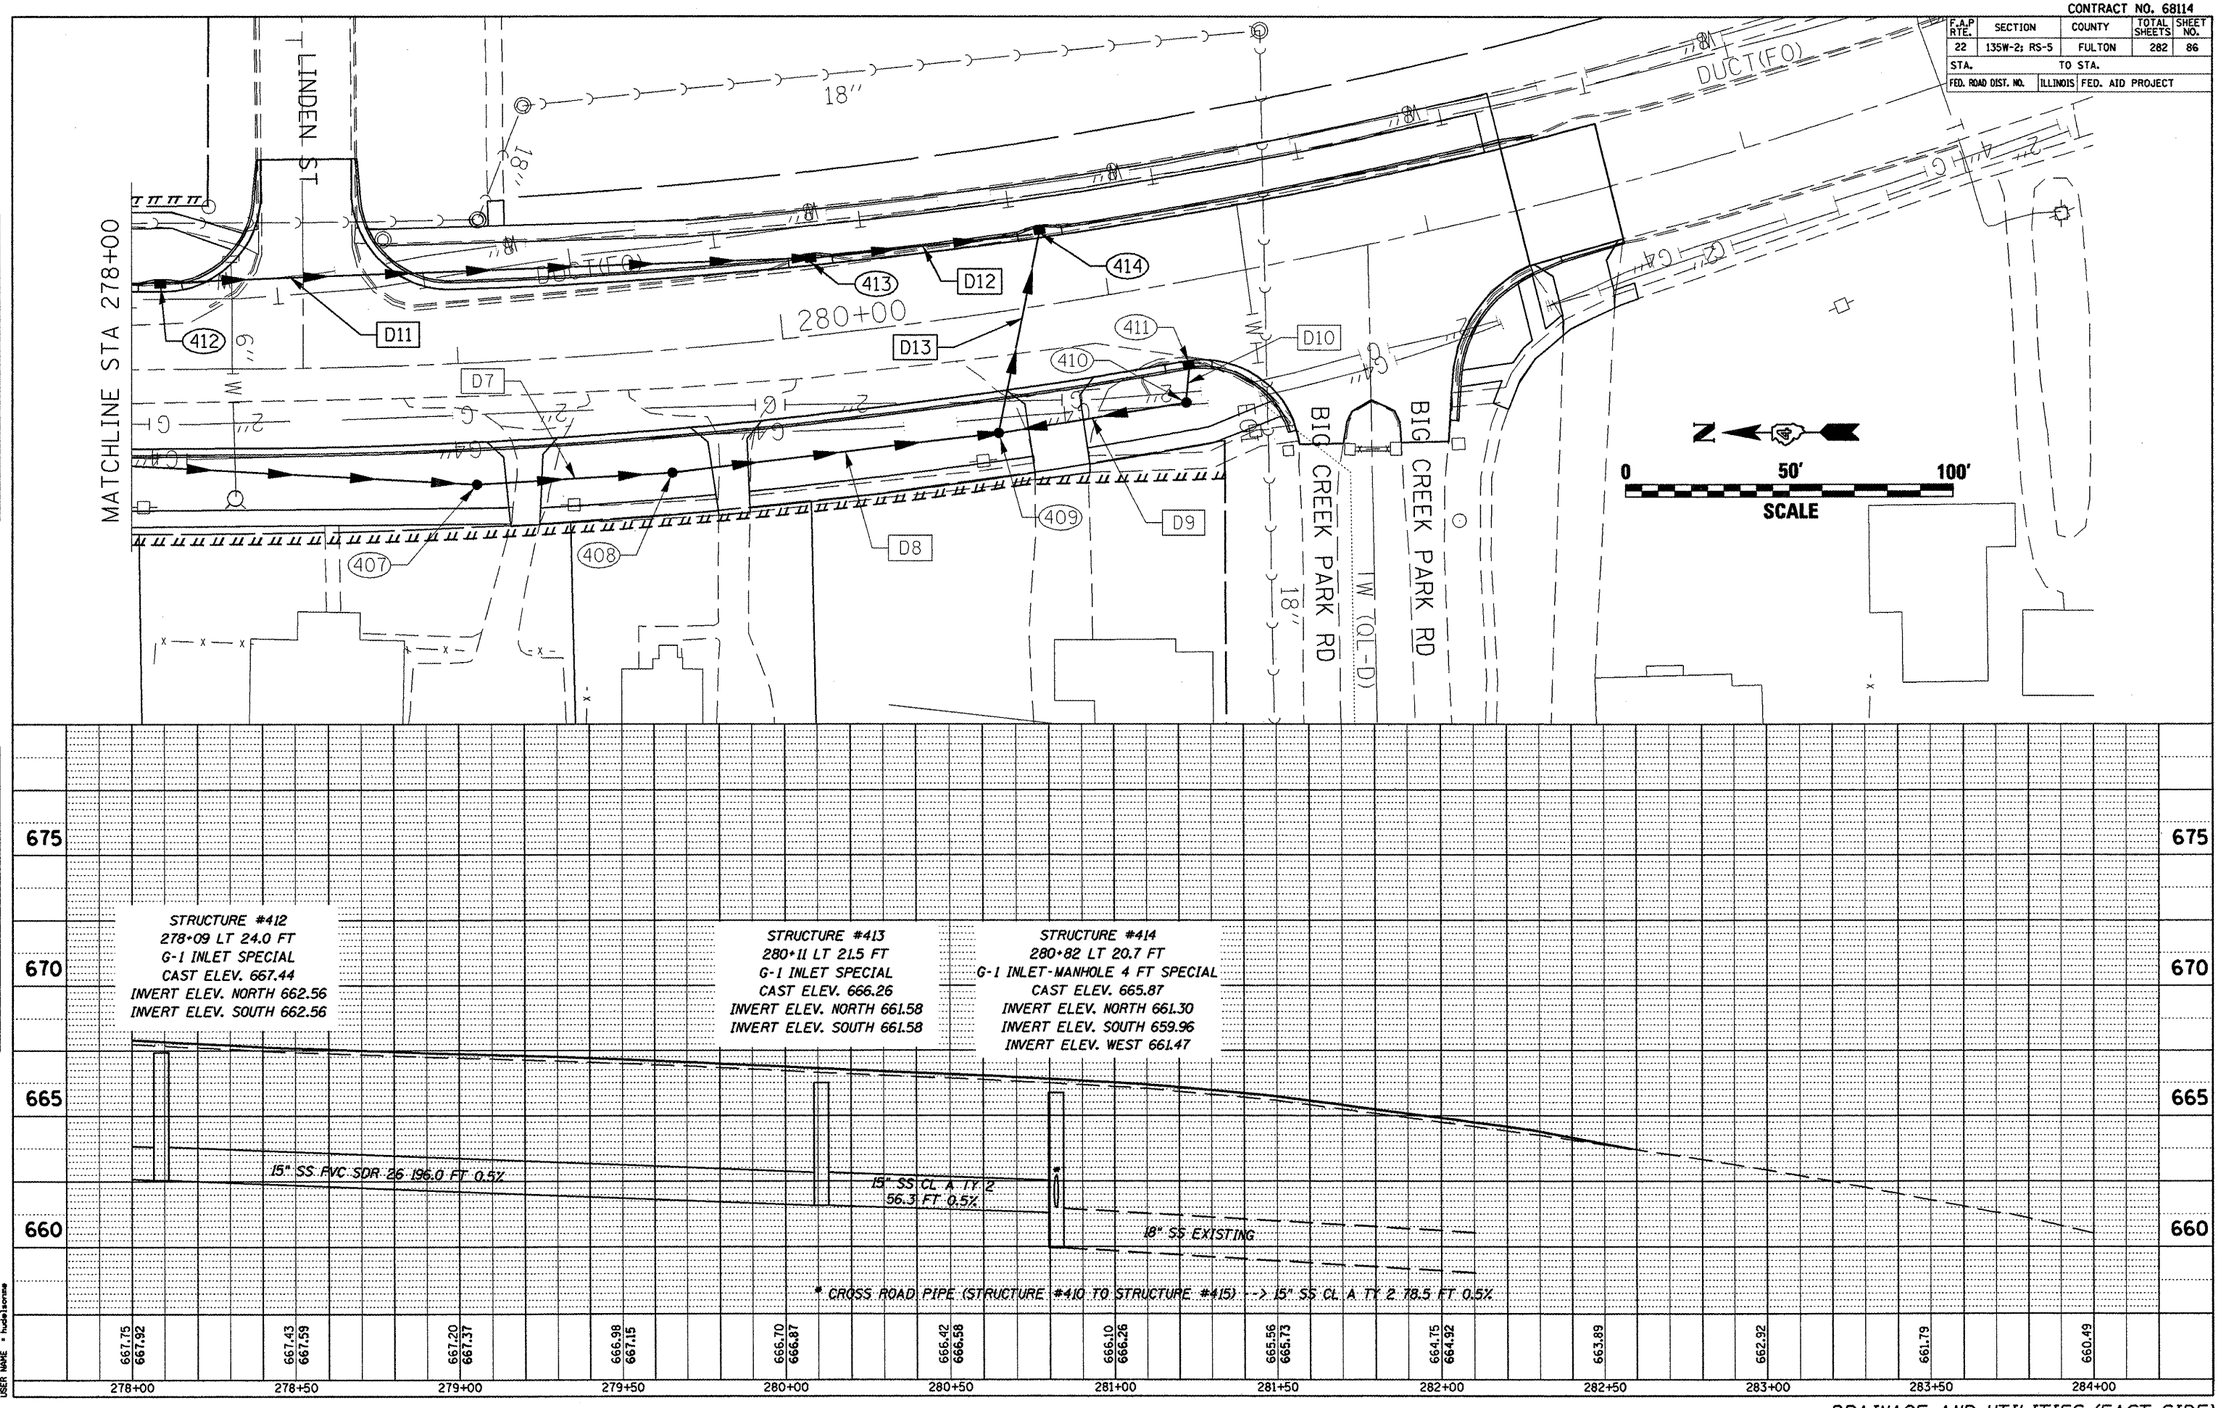

DRAINAGE AND UTILITIES (EAST SIDE)