CONTRACT NO. 68114

| F.A.P RTE. | SECTION | COUNTY | TOTAL SHEETS | SHEET NO. |
|---|---|---|---|---|
| 22 | 135W-2: RS-5 | FULTON | 282 | 100 |
| STA. | | TO STA. | | |
| FED. ROAD DIST. NO. | ILLINOIS | FED. AID PROJECT | | |

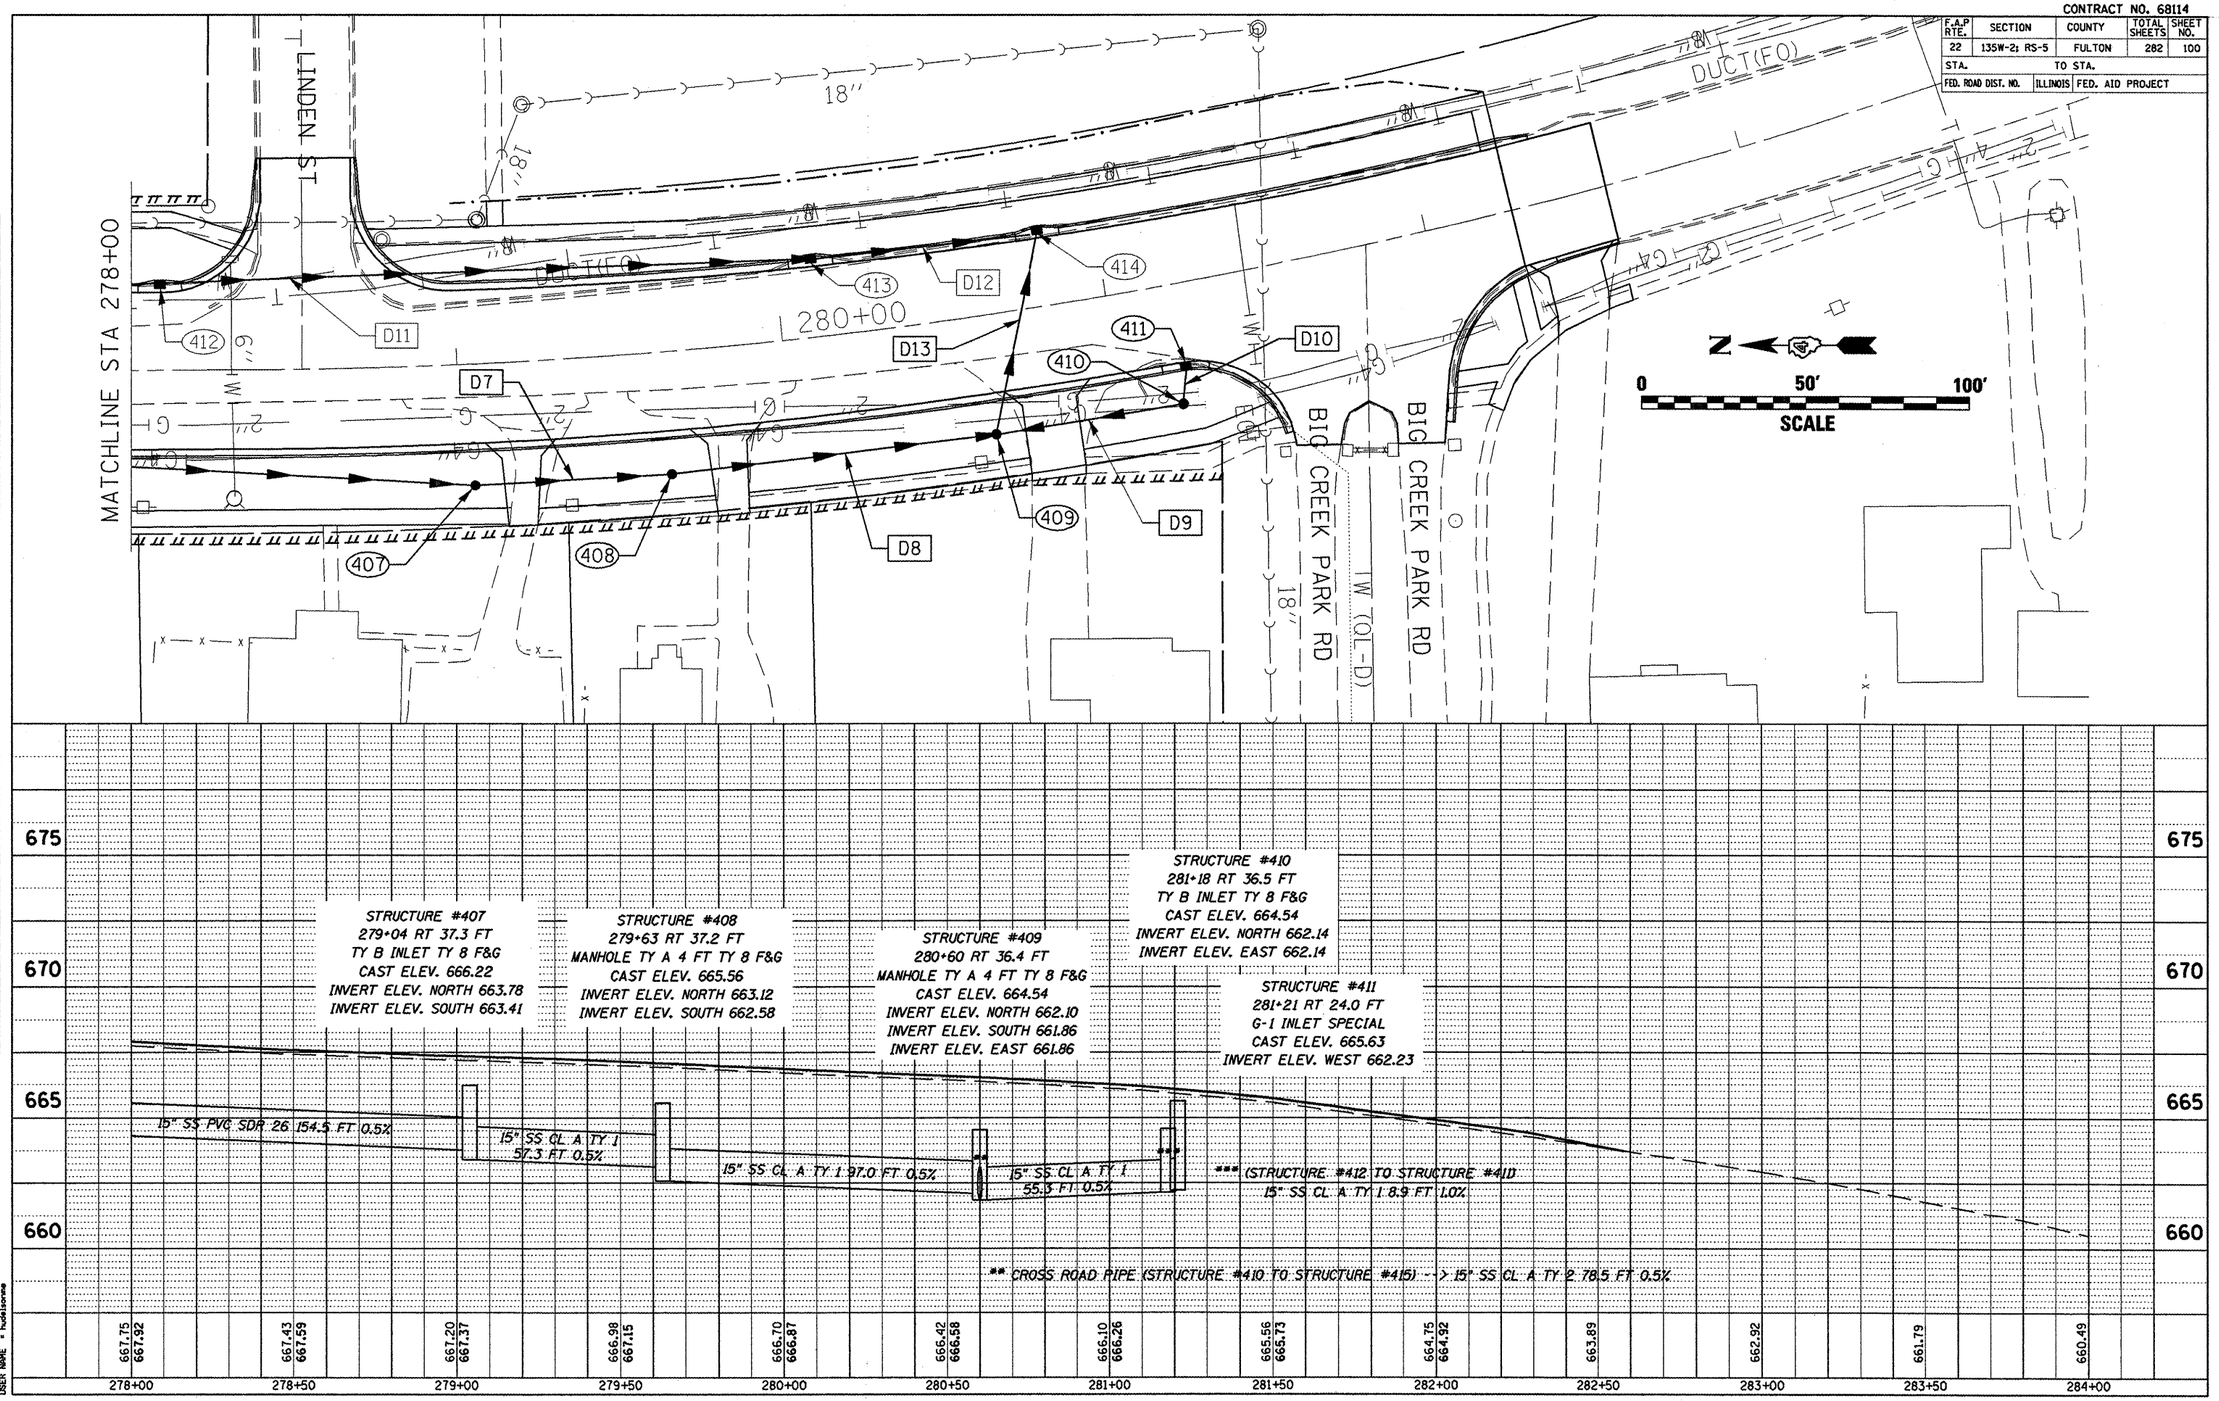


DRAINAGE AND UTILITIES (WEST SIDE)

PLAN
SURVEYED
PLOTTED
ALIGNMENT CHECKED
BASELINE CHECKED
CADD FILE NAME
NOTE BOOK
NO.
BY
DATE

PROFILE
SURVEYED
PLOTTED
GRADES CHECKED
BASELINE CHECKED
STRUCTURE NOTATIONS CHKD
NOTE BOOK
NO.
BY
DATE

PLOT DATE = 8/19/2008
FILE NAME = 0:\projects\178canton\general2.dgn
PLOT SCALE = 42.4874 ' / IN.
USER NAME = hudelsonse