CONTRACT NO. 68114

F.A.P RTE.	SECTION	COUNTY	TOTAL SHEETS	SHEET NO.
22	135W-2; RS-5	FULTON	282	104
STA.		TO STA.		
FED. ROAD DIST. NO.	ILLINOIS	FED. AID PROJECT		

℄ MARLEE ST CURVE DATA
PI STA. = 7+97.01
Δ = 28° 39′ 57″ (LT)
D = 18° 53′ 53″
R = 303.18′
T = 77.47′
L = 151.69′
E = 9.74′
P.C. STA. = 7+19.55
P.T. STA. = 8+71.23

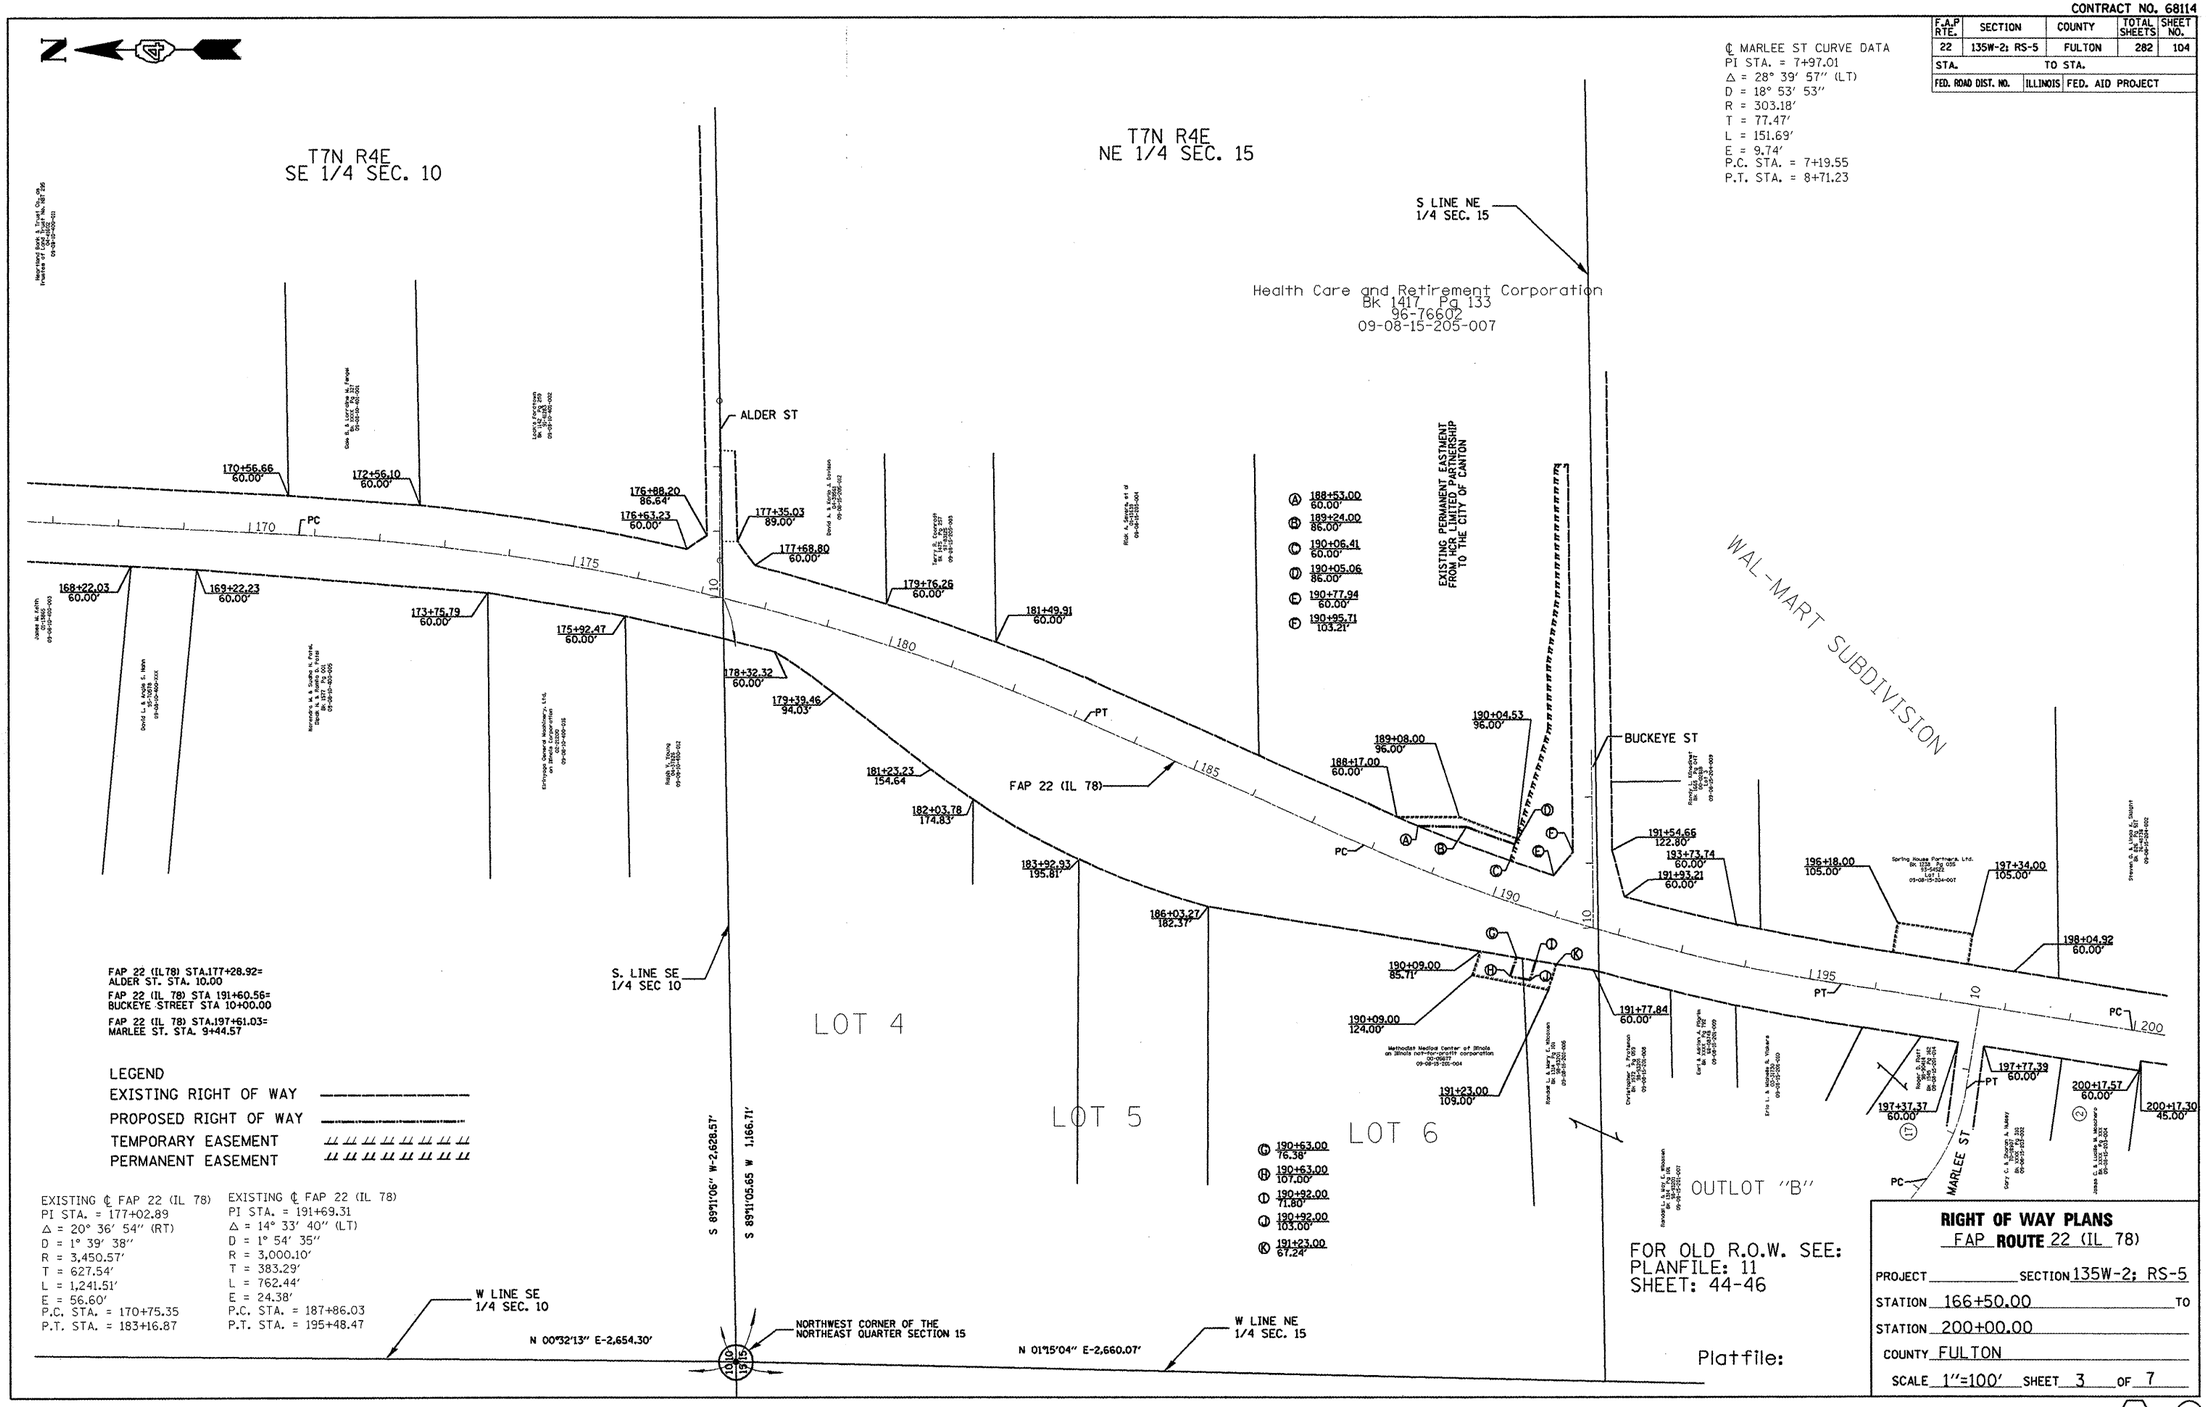

FAP 22 (IL78) STA.177+28.92= ALDER ST. STA. 10.00
FAP 22 (IL 78) STA 191+60.56= BUCKEYE STREET STA 10+00.00
FAP 22 (IL 78) STA.197+61.03= MARLEE ST. STA. 9+44.57

LEGEND
EXISTING RIGHT OF WAY
PROPOSED RIGHT OF WAY
TEMPORARY EASEMENT
PERMANENT EASEMENT

EXISTING ℄ FAP 22 (IL 78)
PI STA. = 177+02.89
Δ = 20° 36′ 54″ (RT)
D = 1° 39′ 38″
R = 3,450.57′
T = 627.54′
L = 1,241.51′
E = 56.60′
P.C. STA. = 170+75.35
P.T. STA. = 183+16.87

EXISTING ℄ FAP 22 (IL 78)
PI STA. = 191+69.31
Δ = 14° 33′ 40″ (LT)
D = 1° 54′ 35″
R = 3,000.10′
T = 383.29′
L = 762.44′
E = 24.38′
P.C. STA. = 187+86.03
P.T. STA. = 195+48.47

FOR OLD R.O.W. SEE:
PLANFILE: 11
SHEET: 44-46

Platfile:

RIGHT OF WAY PLANS
FAP ROUTE 22 (IL 78)

PROJECT _____ SECTION 135W-2; RS-5
STATION 166+50.00 TO
STATION 200+00.00
COUNTY FULTON
SCALE 1″=100′ SHEET 3 OF 7

APPROVED BY _____ DISTRICT ENGINEER
DATE _____

i178canton
i178a-krow.ipf
jobrow.gpk
row.m32

DRAWN BY PCF
WRITTEN BY PCF
CHECKED BY PCF
INSPECTED BY PCF