CONTRACT NO. 68114

F.A.P RTE.	SECTION	COUNTY	TOTAL SHEETS	SHEET NO.
22	135W-2; RS-5	FULTON	282	134
STA.	TO STA.			
FED. ROAD DIST. NO.	ILLINOIS	FED. AID PROJECT		

PLAN
SURVEYED
PLOTTED
NOTE BOOK
NO.
BY
DATE
RT. OF WAY CHECKED
CROSS SECTIONS
CADD FILE NAME

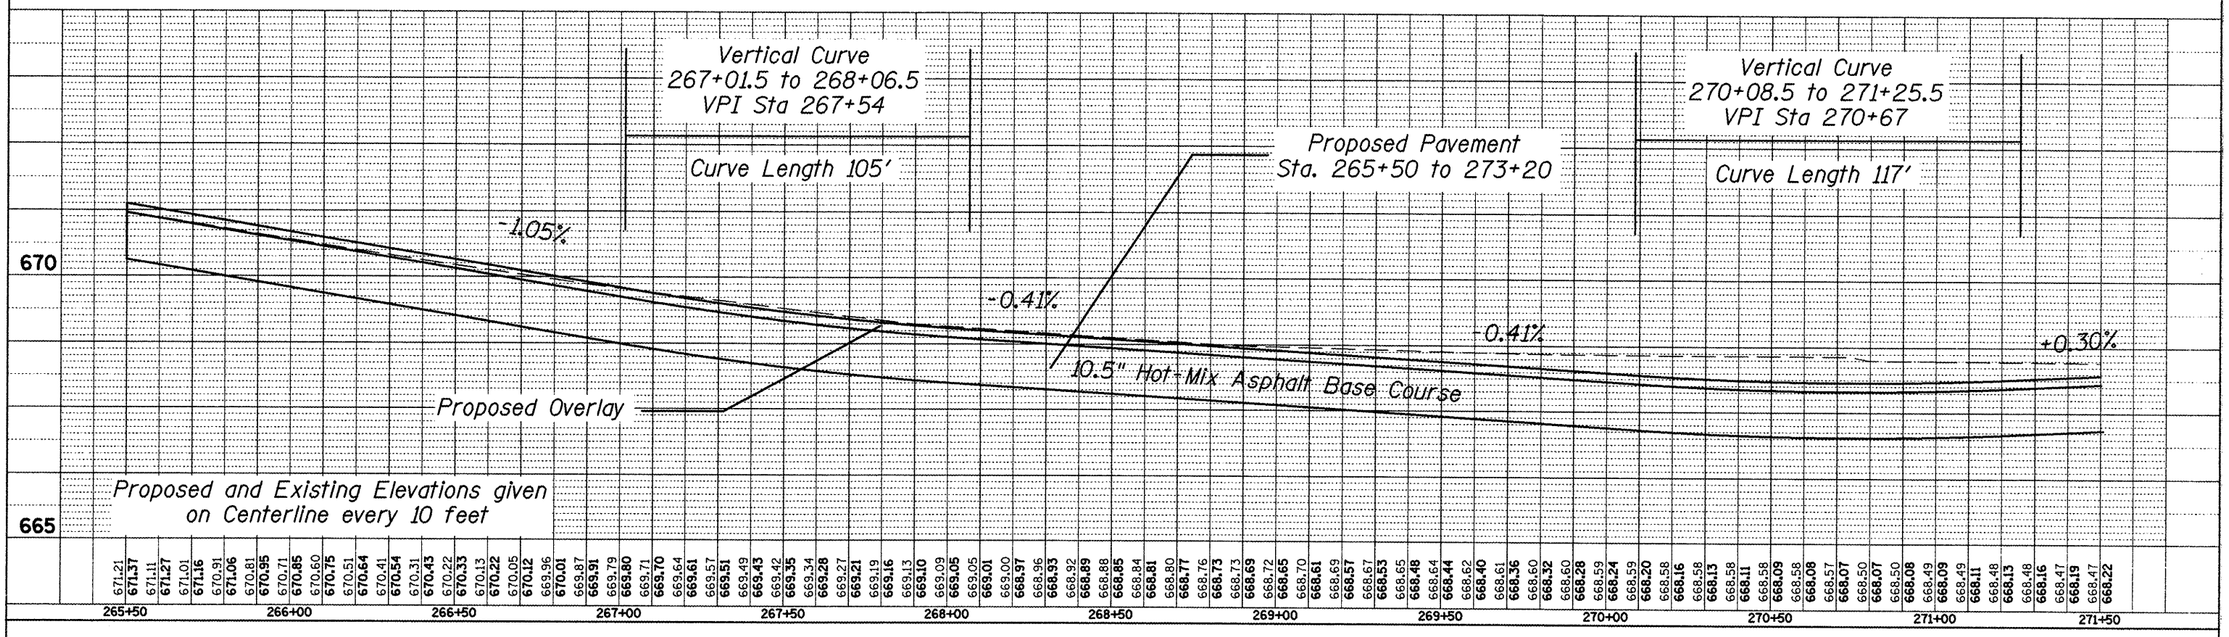

PROFILE
SURVEYED
PLOTTED
NOTE BOOK
NO.
BY
DATE
GRADES CHECKED
STAKING CHKD
FINISHING
STAKING CHKD

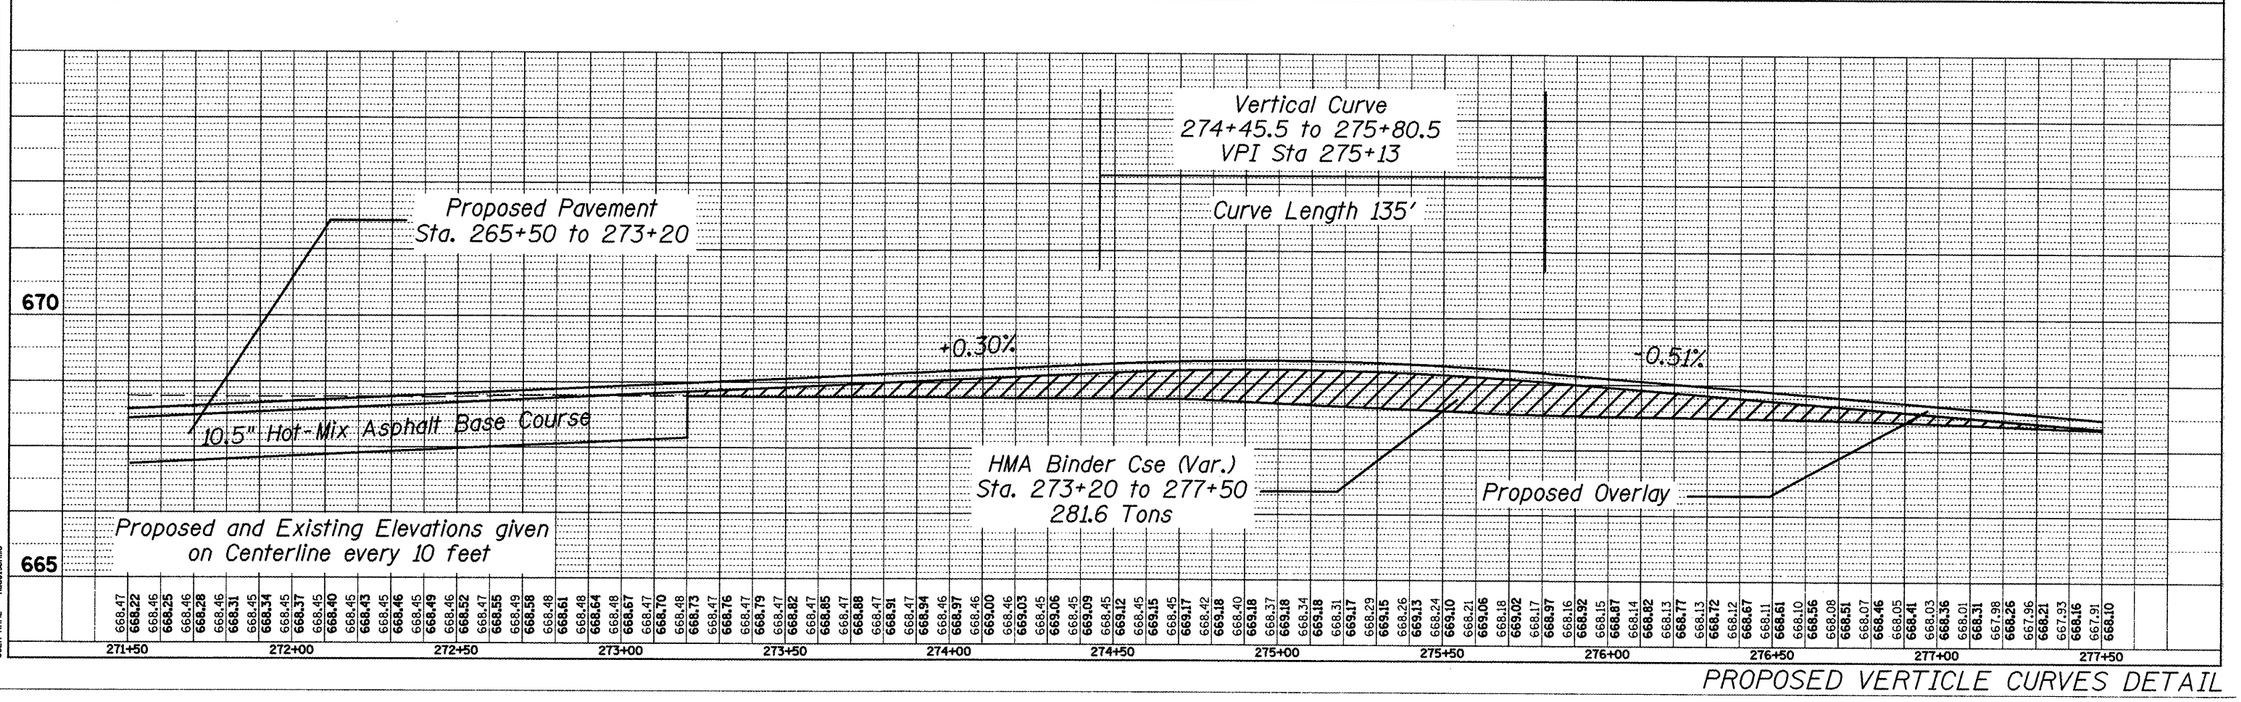

PLOT DATE = 6/10/2008
FILE NAME = c:\projects\178canton\general2.dgn
PLOT SCALE = 1.0000 '/ IN.
USER NAME = hudelsonm

PROPOSED VERTICLE CURVES DETAIL