CONTRACT NO. 68114

F.A.P. RTE.	SECTION	COUNTY	TOTAL SHEETS	SHEET NO.
22	135W-2;RS-5	FULTON	282	209

STA. 190+63.14 TO STA. 191+00.00

FED. ROAD DIST. NO. | ILLINOIS | FED. AID PROJECT

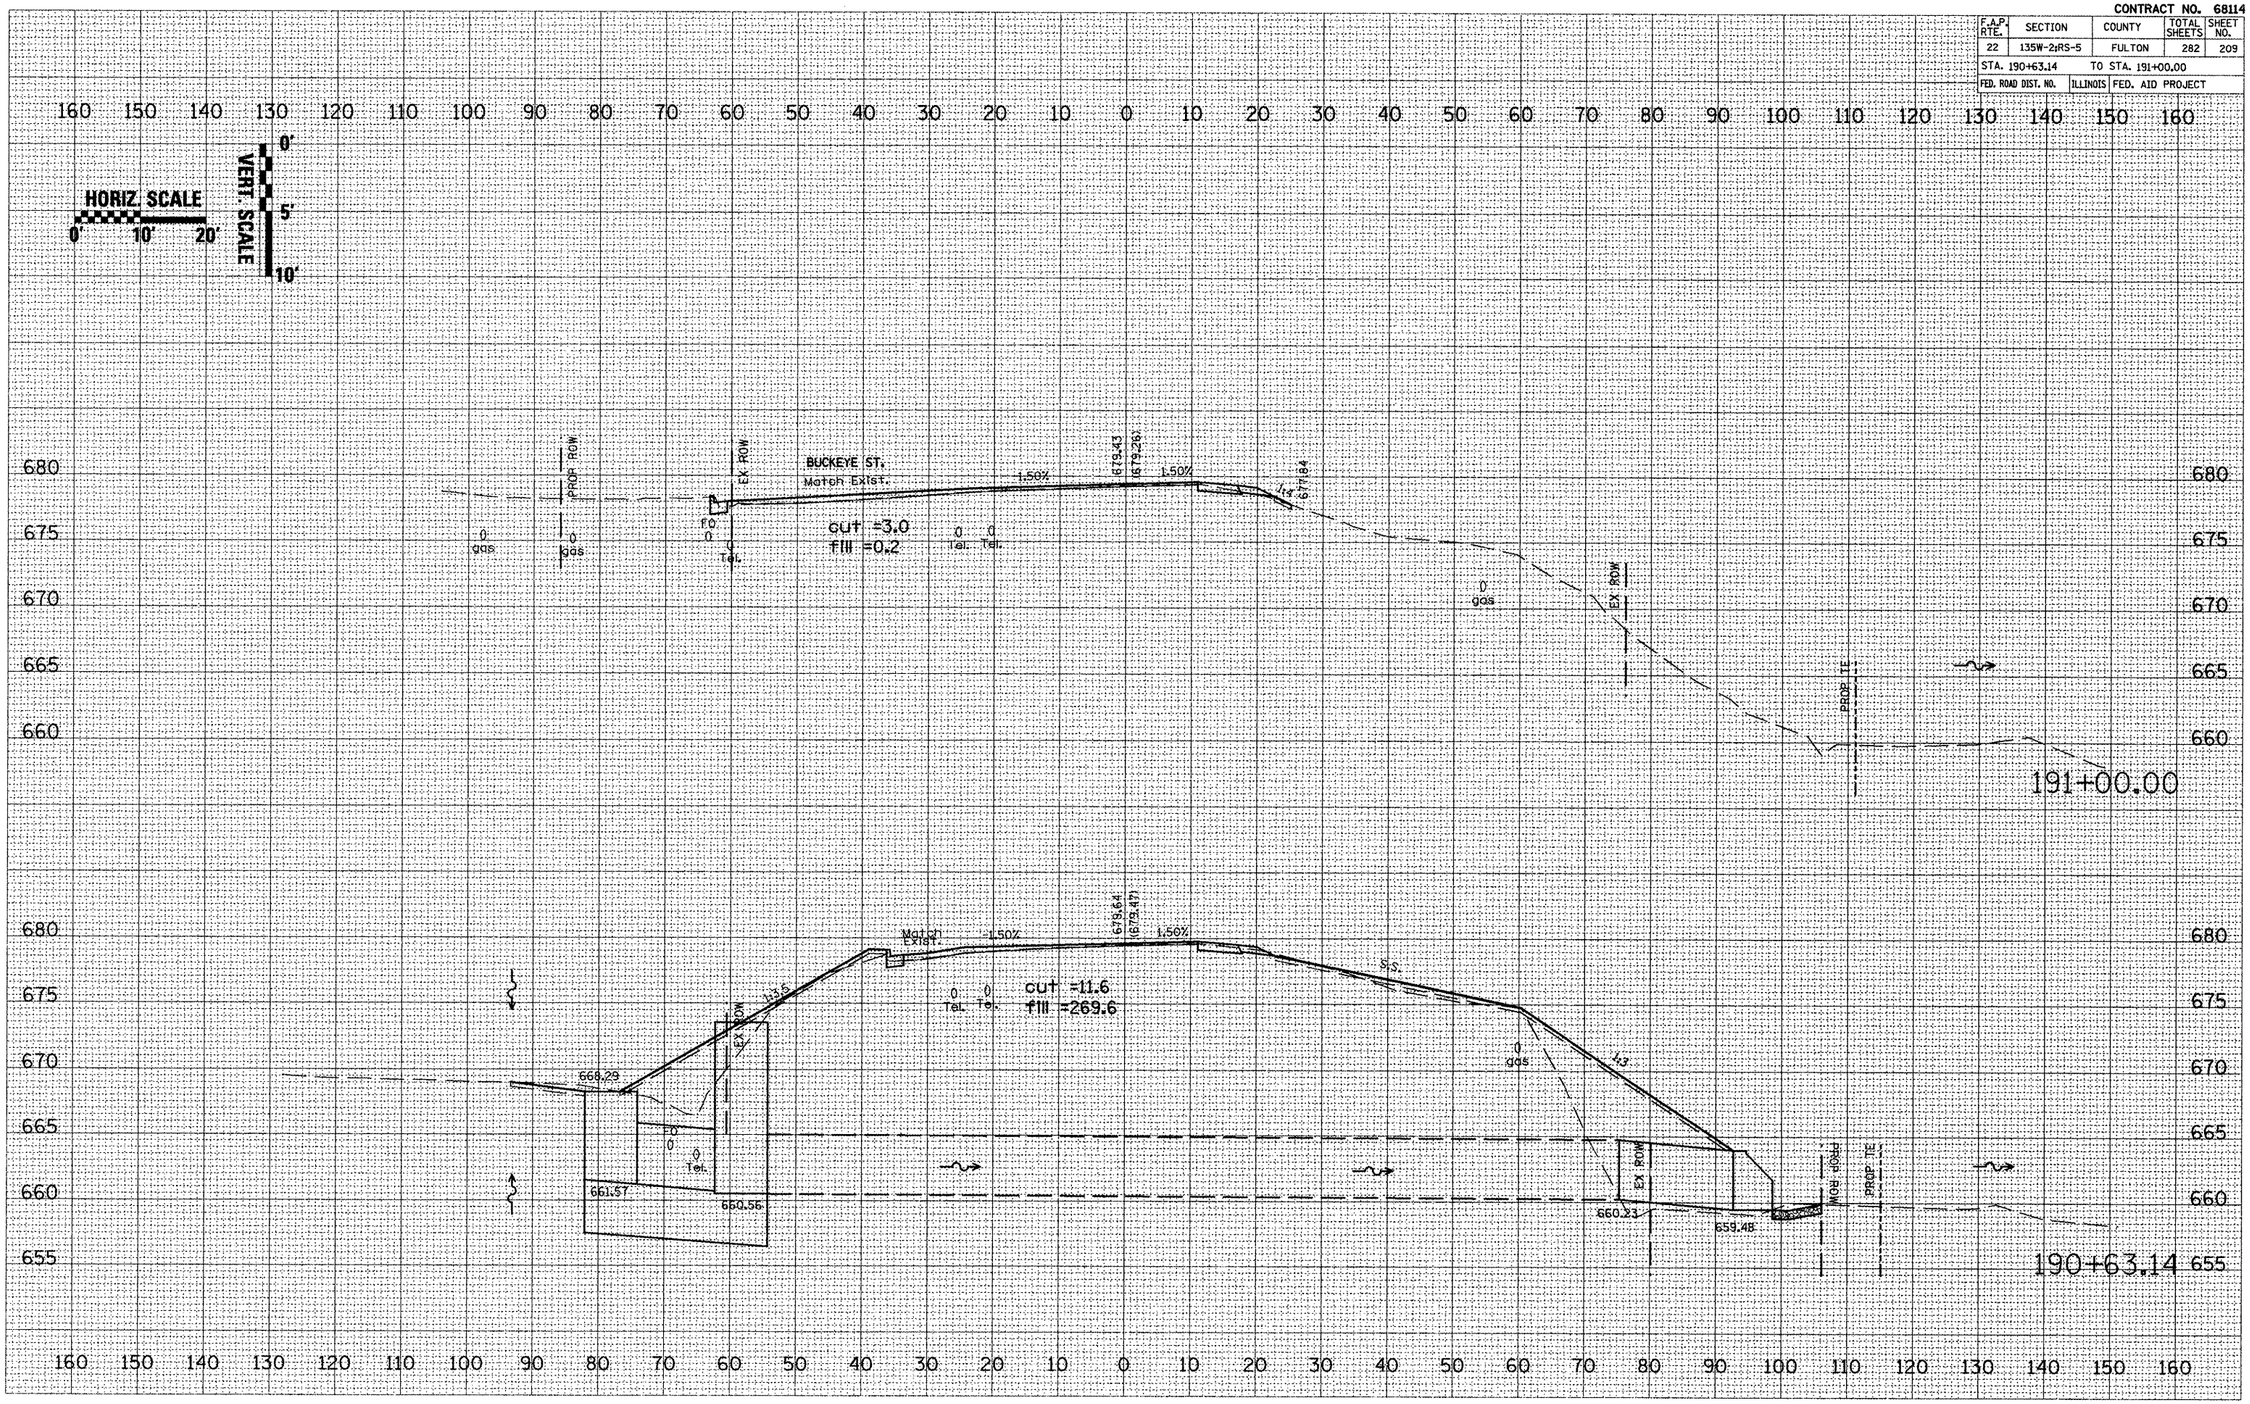

IL 78 – MAINLINE

FINAL SURVEY | NOTE BOOK NO. | SURVEYED | PLOTTED | TEMPLATE | AREAS | AREAS CHECKED | BY | DATE

ORIGINAL SURVEY | NOTE BOOK NO. | SURVEYED | PLOTTED | TEMPLATE | AREAS | AREAS CHECKED | BY | DATE

PLOT DATE = 8/18/2008
FILE NAME = a:\projects\1178canton\xsectsht\...
PLOT SCALE = 2.1785 ' / IN.
USER NAME = hudelsonme