CONTRACT NO. 88804

F.A.P. RTE.	SECTION	COUNTY	TOTAL SHEETS	SHEET NO.
22	135W-2;RS-5	FULTON	282	276

STA. 1+00.00 TO STA. 3+00.00

FED. ROAD DIST. NO. ILLINOIS FED. AID PROJECT

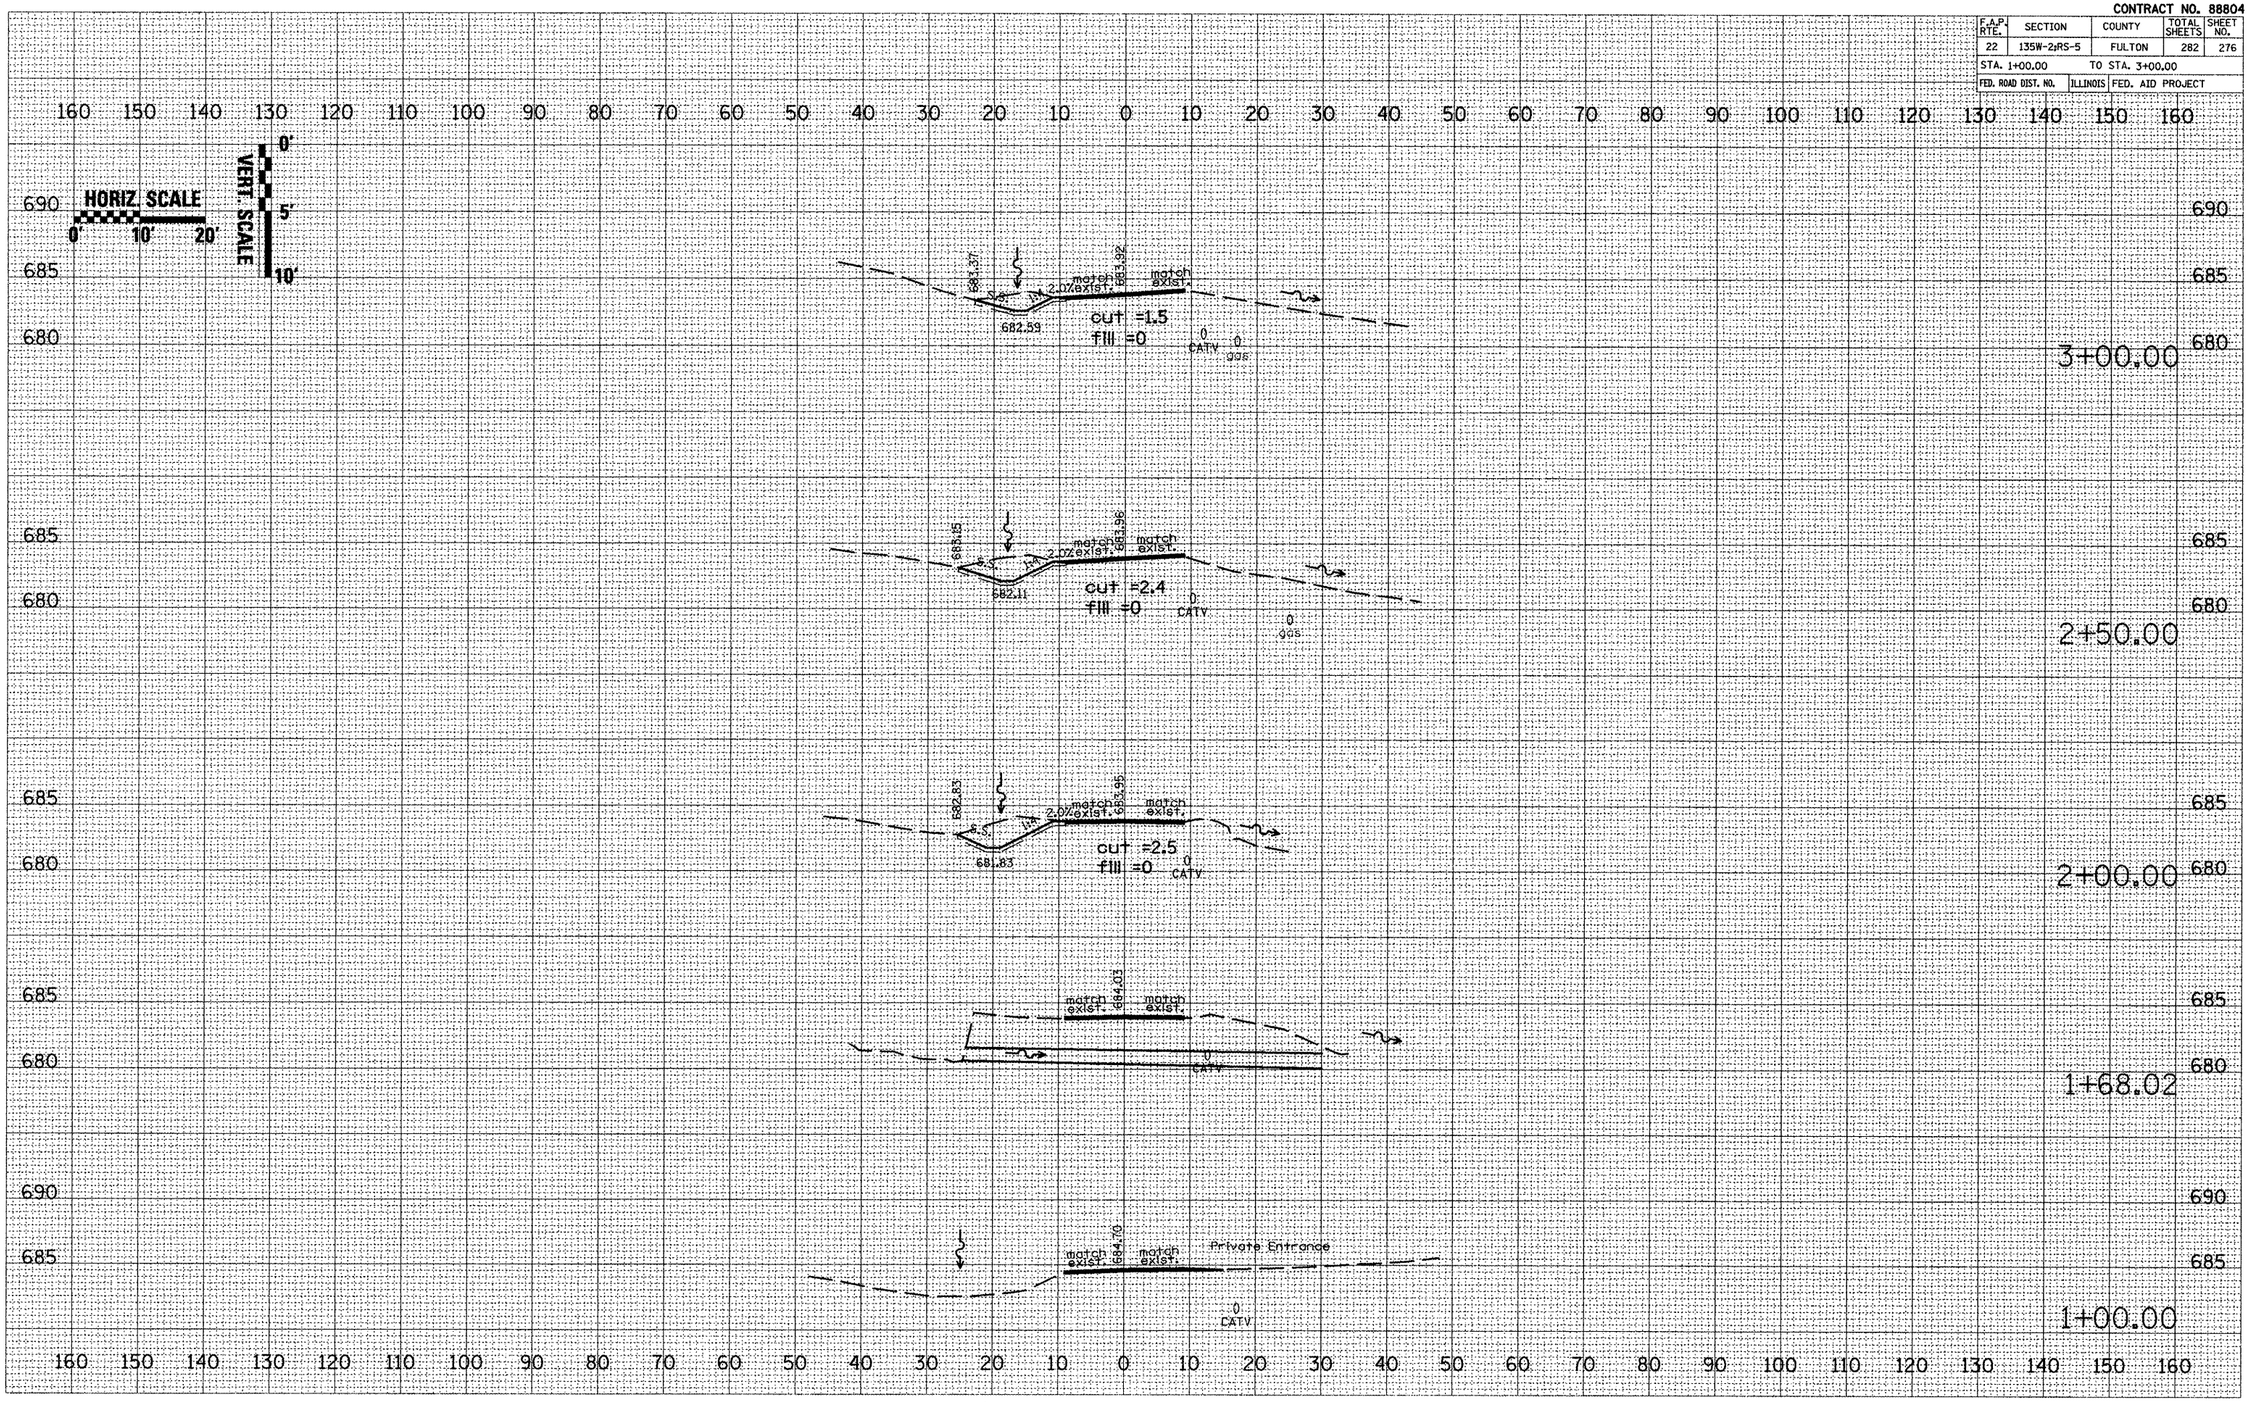

IL 78 A