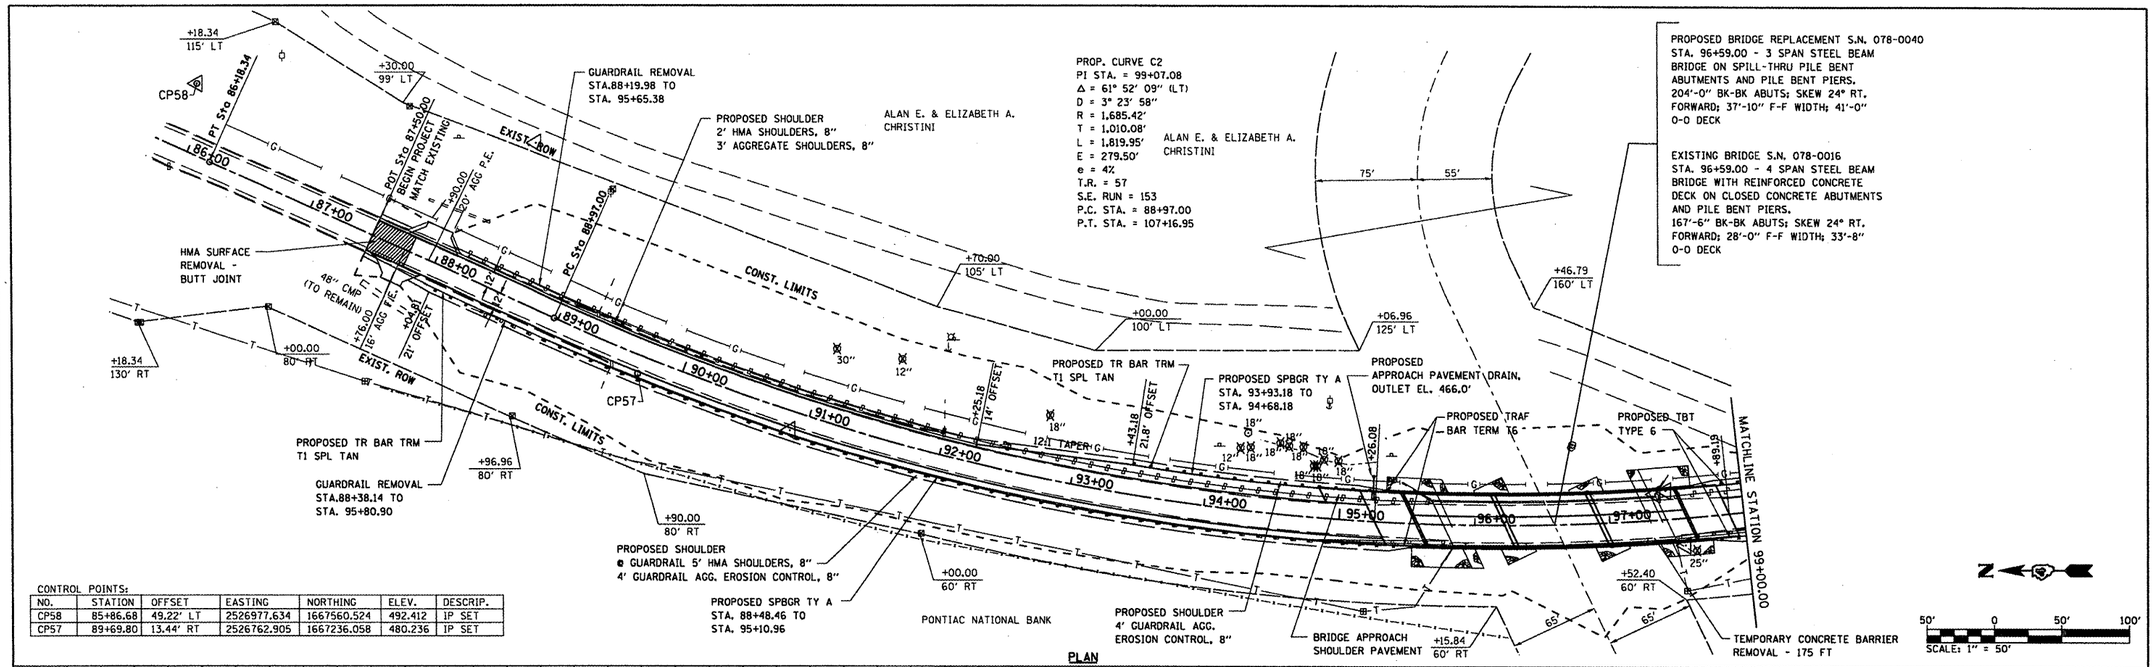

CONTROL POINTS:

NO.	STATION	OFFSET	EASTING	NORTHING	ELEV.	DESCRIP.
CP58	85+86.68	49.22' LT	2526977.634	1667560.524	492.412	IP SET
CP57	89+69.80	13.44' RT	2526762.905	1667236.058	480.236	IP SET

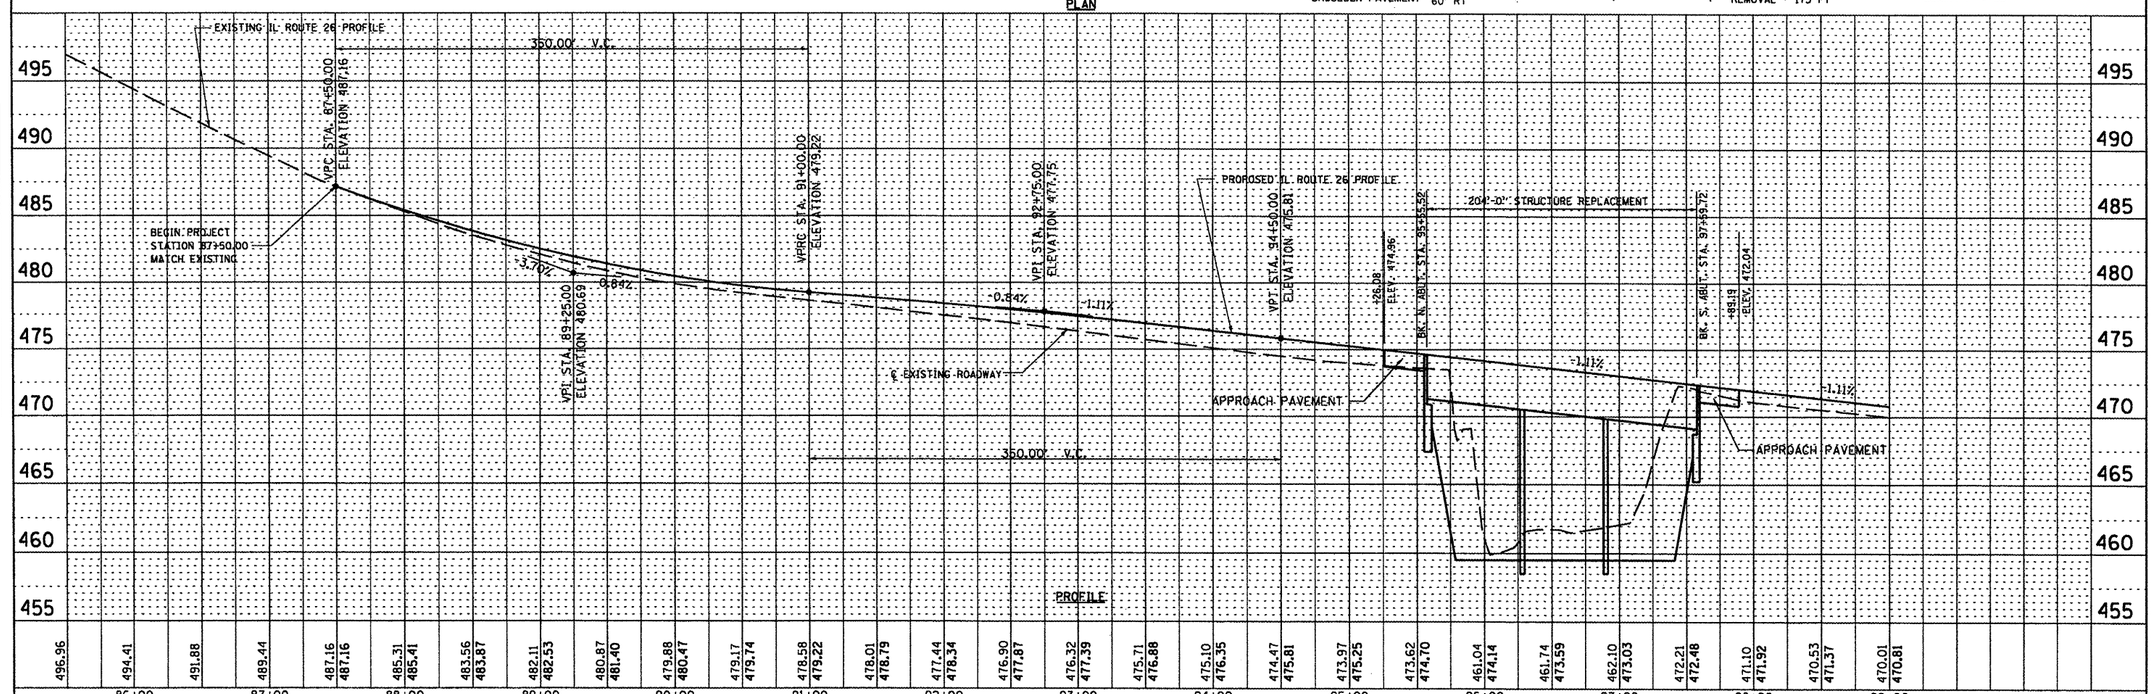

FILE NAME = $FILEL$	USER NAME = $USER$	DESIGNED -	REVISED -
		DRAWN -	REVISED -
	PLOT SCALE = $SCALE$	CHECKED -	REVISED -
	PLOT DATE = $DATE$	DATE -	REVISED -

STATE OF ILLINOIS
DEPARTMENT OF TRANSPORTATION

ILLINOIS ROUTE 26 – PLAN & PROFILE

SCALE: 50 | SHEET NO. OF SHEETS | STA. 87+50.00 TO STA. 99+00.00

F.A.S. RTE.	SECTION	COUNTY	TOTAL SHEETS	SHEET NO.
2370	1-BR	PUTNAM	65	9

CONTRACT NO. 68577

FED. ROAD DIST. NO. | ILLINOIS | FED. AID PROJECT