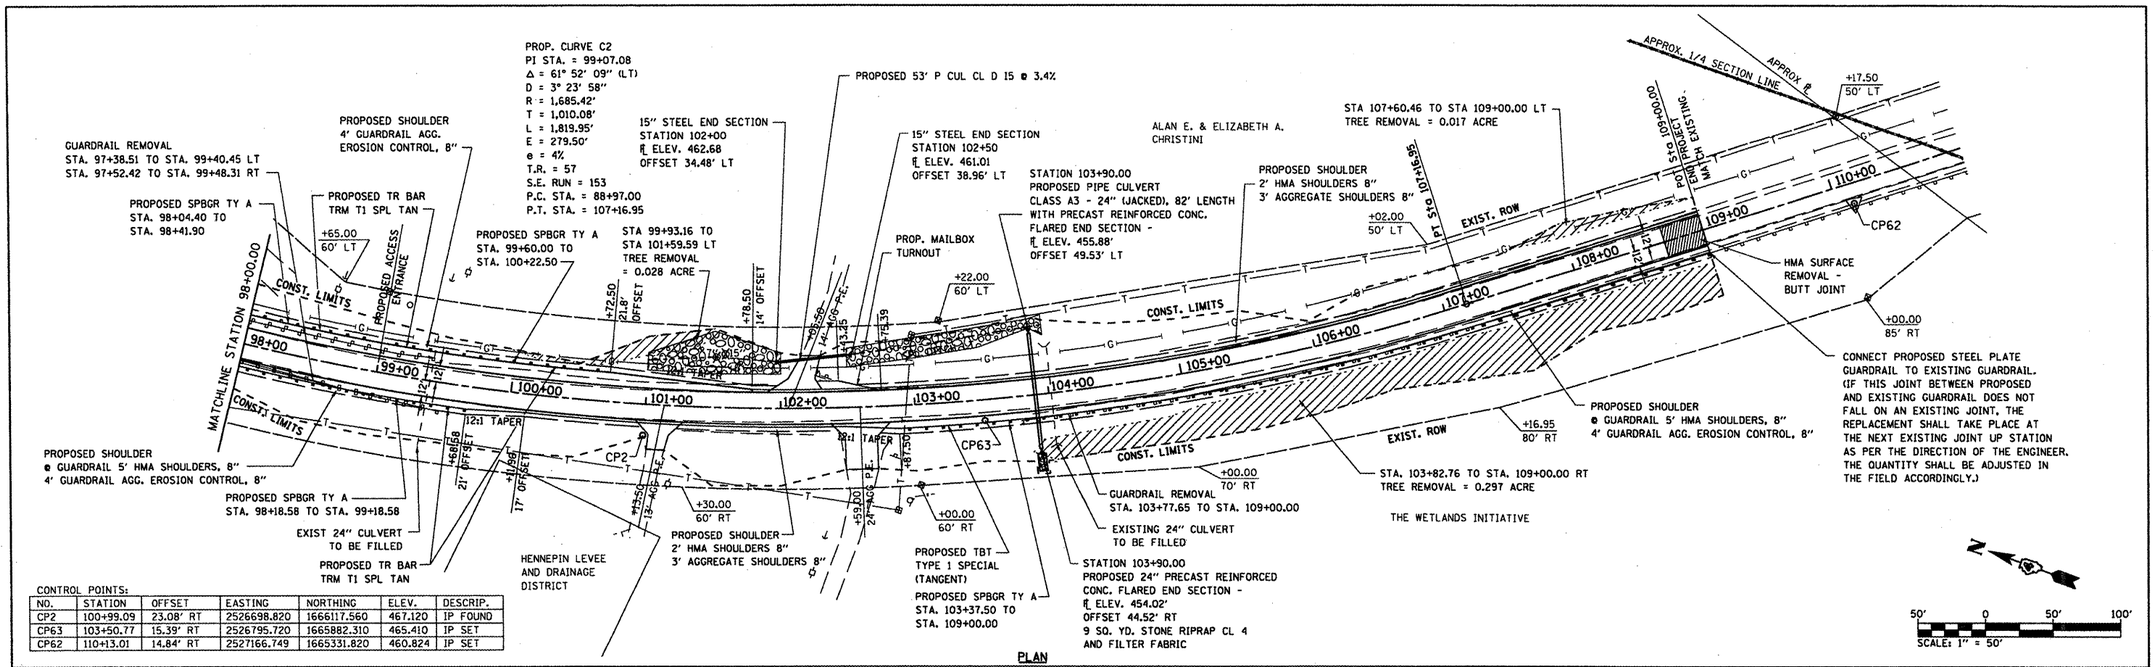

CONTROL POINTS:

NO.	STATION	OFFSET	EASTING	NORTHING	ELEV.	DESCRIP.
CP2	100+99.09	23.08' RT	2526698.820	1666117.560	467.120	IP FOUND
CP63	103+50.77	15.39' RT	2526795.720	1665882.310	465.410	IP SET
CP62	110+13.01	14.84' RT	2527166.749	1665331.820	460.824	IP SET

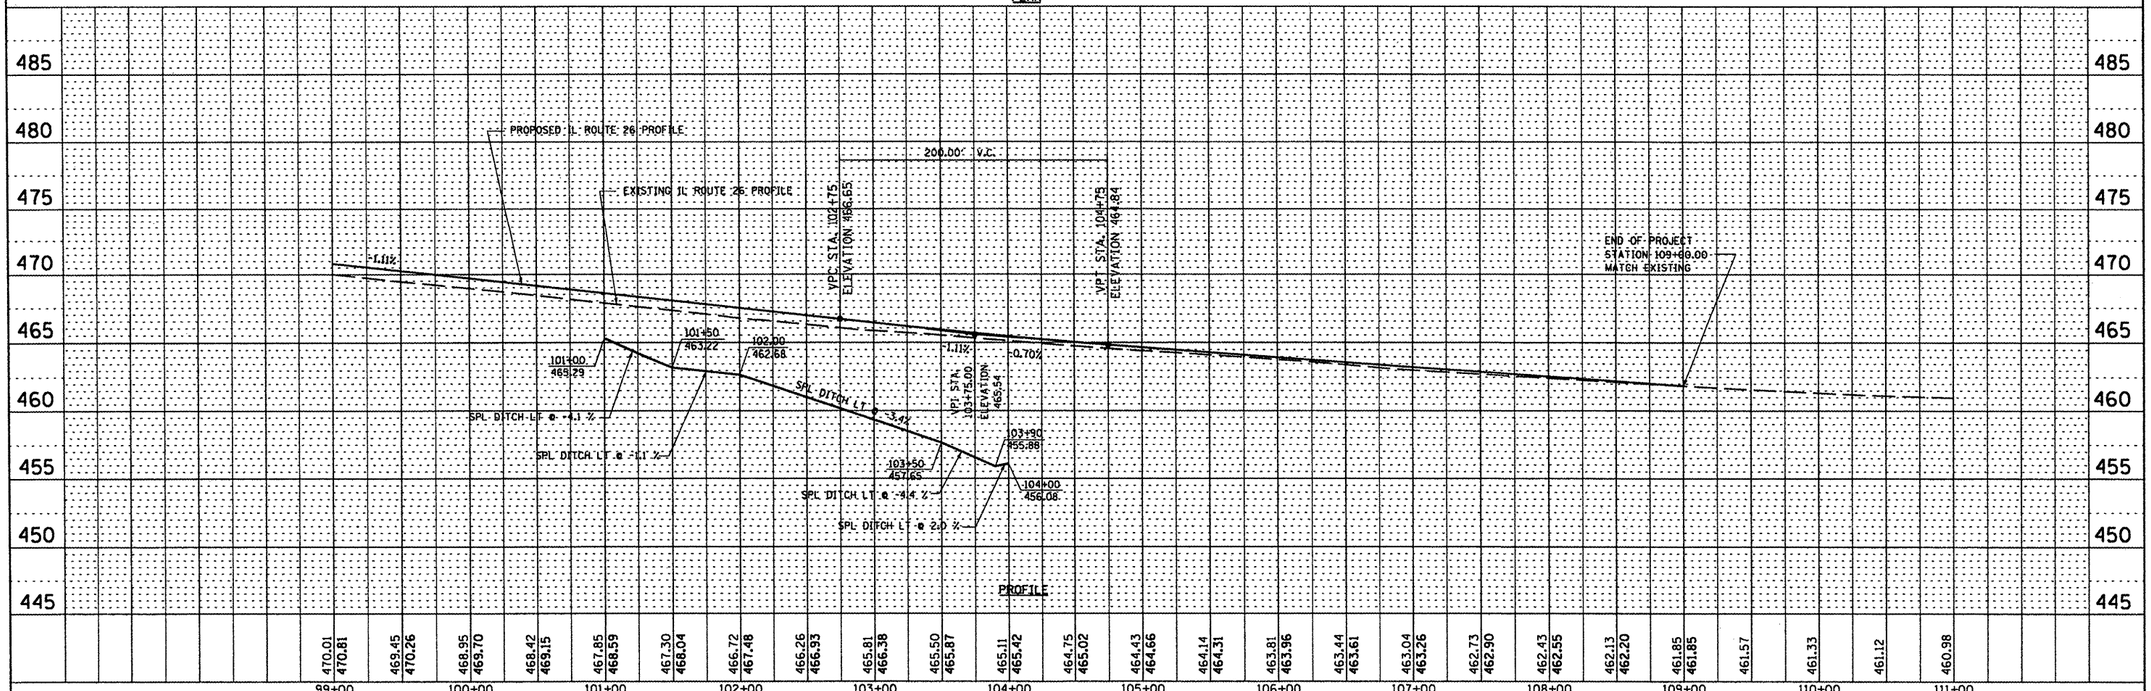

FILE NAME = $FILEL$	USER NAME = $USER$	DESIGNED -	REVISED -
		DRAWN -	REVISED -
	PLOT SCALE = $SCALE$	CHECKED -	REVISED -
	PLOT DATE = $DATE$	DATE -	REVISED -

STATE OF ILLINOIS
DEPARTMENT OF TRANSPORTATION

ILLINOIS ROUTE 26 – PLAN & PROFILE

SCALE: 50 | SHEET NO. OF SHEETS | STA. 99+00.00 TO STA. 109+00.00

F.A.S. RTE.	SECTION	COUNTY	TOTAL SHEETS	SHEET NO.
2370	1-BR	PUTNAM	65	10

CONTRACT NO. 68577

FED. ROAD DIST. NO. | ILLINOIS | FED. AID PROJECT

PLAN
NOTE BOOK NO. ____
SURVEYED ____
PLOTTED ____
ALIGNMENT CHECKED ____
GRADES CHECKED ____
B.M. NOTED ____
CADD FILE NAME ____
BY | DATE

PROFILE
NOTE BOOK NO. ____
SURVEYED ____
PLOTTED ____
GRADES CHECKED ____
B.M. NOTED ____
STRUCTURE NOTE/THS SHEET
BY | DATE