CONTRACT NO. 70517

F.A.U RTE.	SECTION	COUNTY	TOTAL SHEETS	SHEET NO.
6406	1(BR-2)	MCLEAN	74	16
STA. 405+00		TO STA.410+50		
FED. ROAD DIST. NO.	ILLINOIS	FED. AID PROJECT		

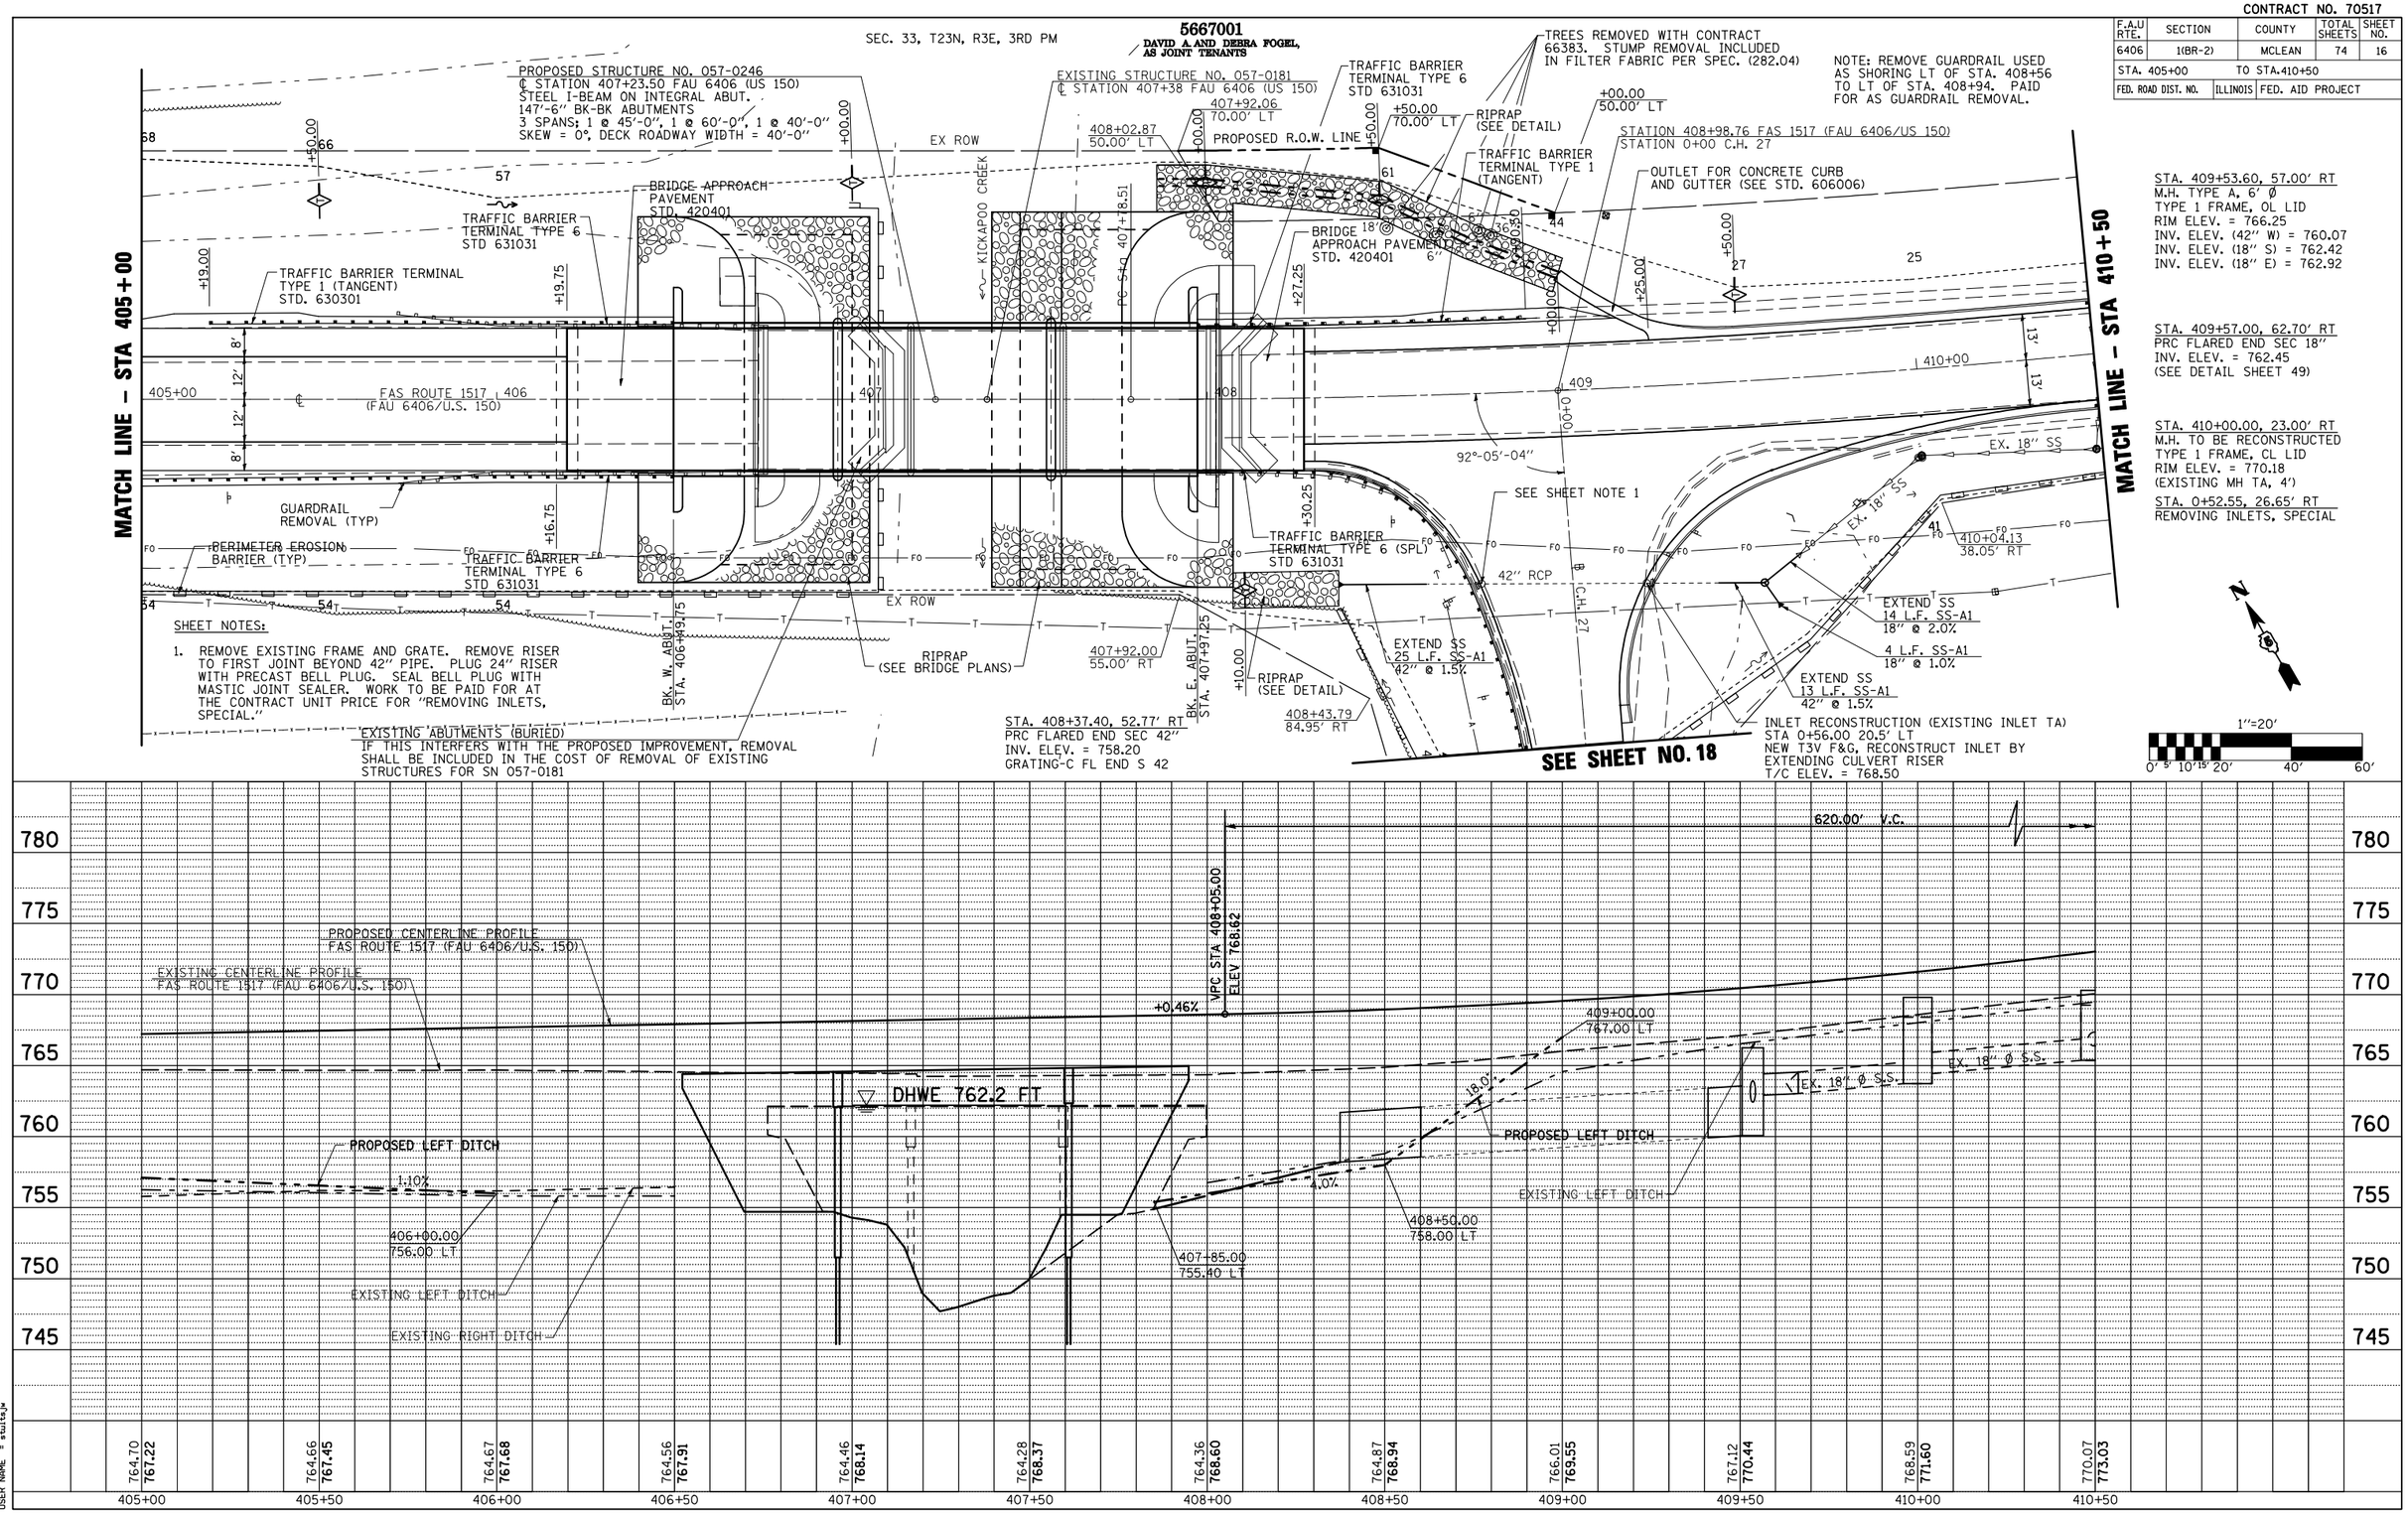

SHEET NOTES:

1. REMOVE EXISTING FRAME AND GRATE. REMOVE RISER TO FIRST JOINT BEYOND 42" PIPE. PLUG 24" RISER WITH PRECAST BELL PLUG. SEAL BELL PLUG WITH MASTIC JOINT SEALER. WORK TO BE PAID FOR AT THE CONTRACT UNIT PRICE FOR "REMOVING INLETS, SPECIAL."

PLAN: SURVEYED / PLOTTED / ALIGNMENT CHECKED / RT. OF W. CHECKED / CADD FILE NAME / NOTE BOOK NO. / BY / DATE

PROFILE: SURVEYED / PLOTTED / GRADES CHECKED / B.M. NOTED / CADD FILE NAME 6016TRS CKKD / NOTE BOOK NO. Sheets.dgn / BY / DATE

PLOT DATE = 8/21/2008
FILE NAME = c:\projects\d803706 (v8\11.01.2007 submittal\planprof\3706sheets.dgn
PLOT SCALE = 20.0 ' / IN.
USER NAME = ekuiv,jw