ROUTE NO.	SECTION	COUNTY	TOTAL SHEETS	SHEET NO.
F.A.U. 6406	1(BR-2)	MCLEAN	74	31
FED. ROAD DIST. NO. 5	ILLINOIS	FED. AID PROJECT-		

SHEET NO. 7
22 SHEETS

Contract #70517

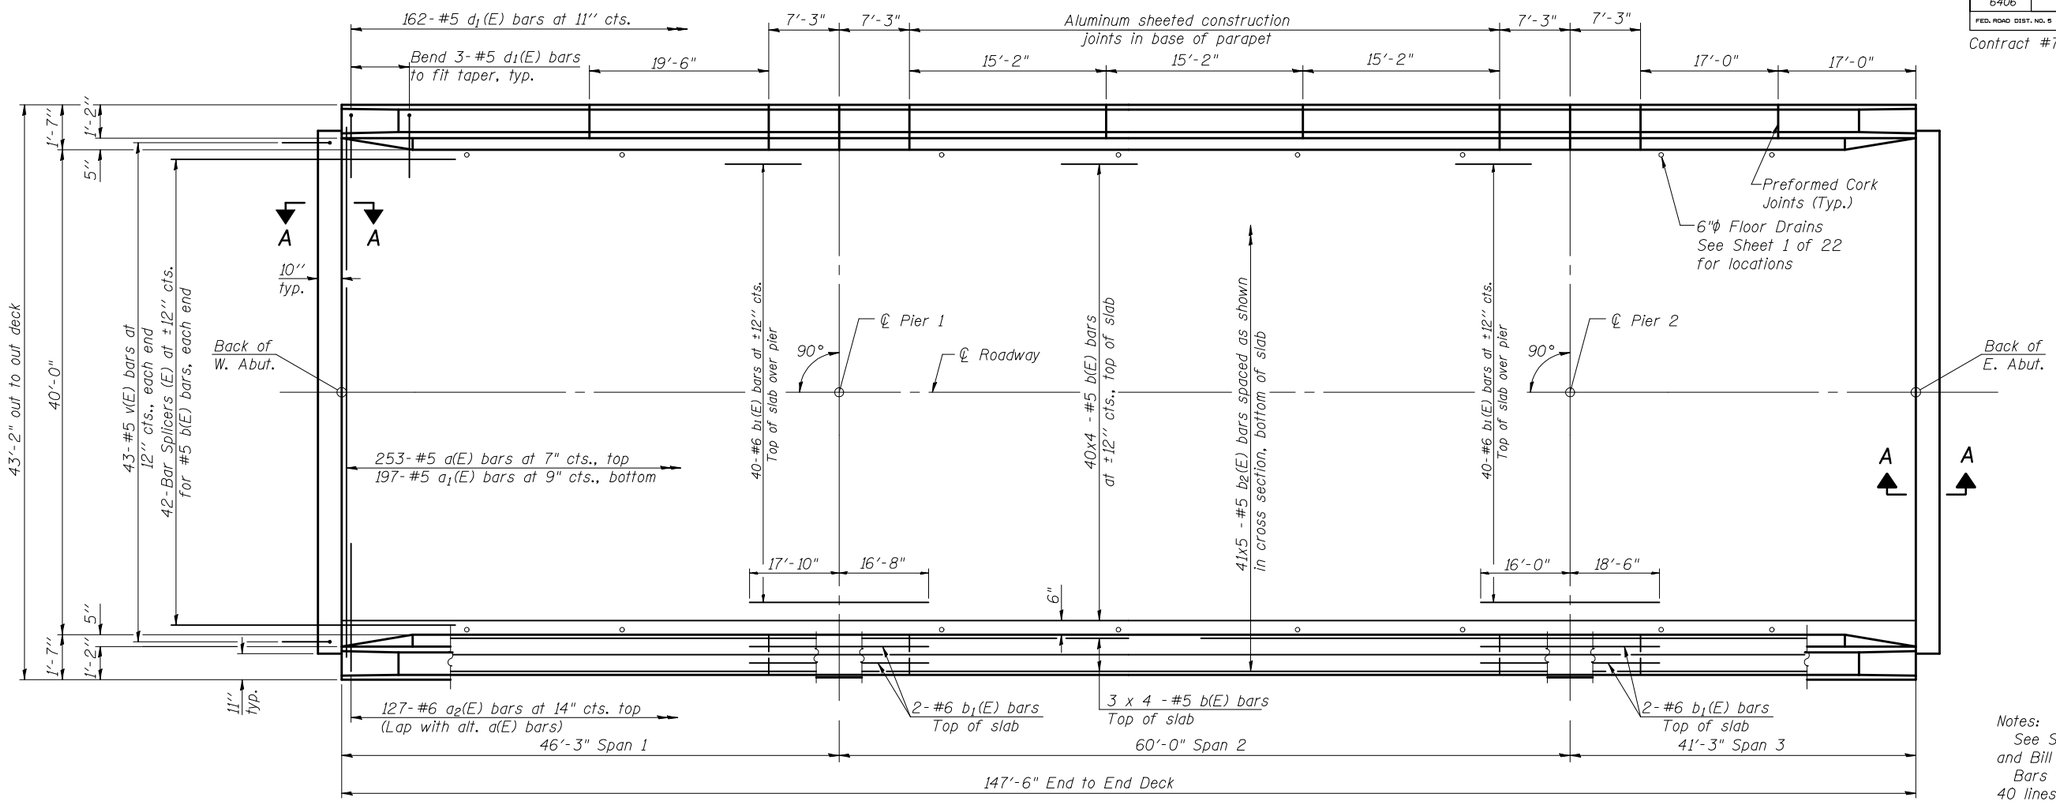

PLAN

MINIMUM BAR LAP

#5 bar = 1'-8''

Notes:

See Sheet 8 of 22 for superstructure details and Bill of Material.

Bars indicated thus 40 x 4-#5 etc. indicates 40 lines of bars with 4 lengths per line.

See Sheet 8 of 22 for parapet reinforcement.

For details of bar splicers see Sheet 16 of 22.

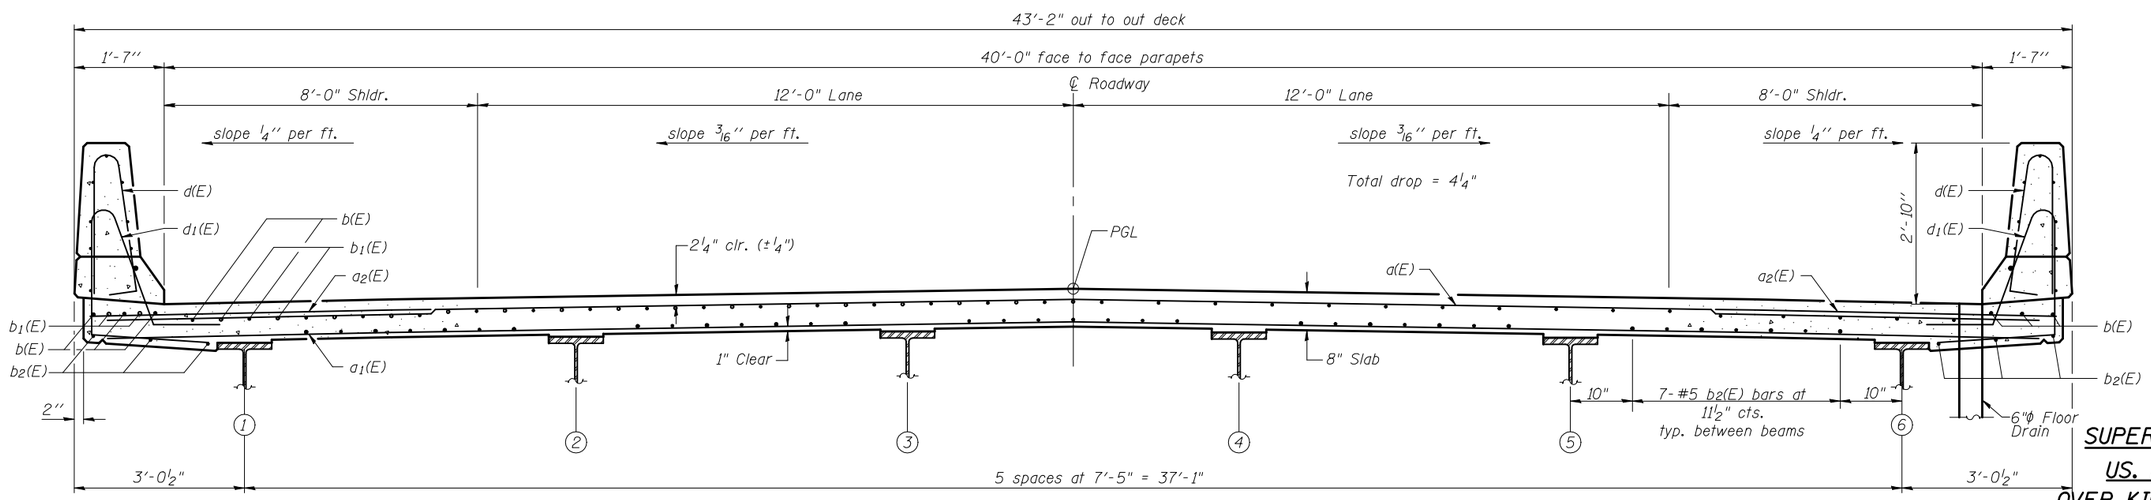

CROSS SECTION

(Looking East)

SUPERSTRUCTURE
US. ROUTE 150
OVER KICKAPOO CREEK
FAU ROUTE 6406 SECTION 1(BR-2)
MCLEAN COUNTY
STATION 407+23.50
STRUCTURE NO. 057-0246