CONTRACT NO. 70517

| F.A.U RTE. | SECTION | COUNTY | TOTAL SHEETS | SHEET NO. |
|---|---|---|---|---|
| 6406 | 1(BR-2) | MCLEAN | 74 | 65 |
| STA. 407+97.25 | TO STA. 407+97.25 | | | |
| FED. ROAD DIST. NO. | ILLINOIS | FED. AID PROJECT | | |

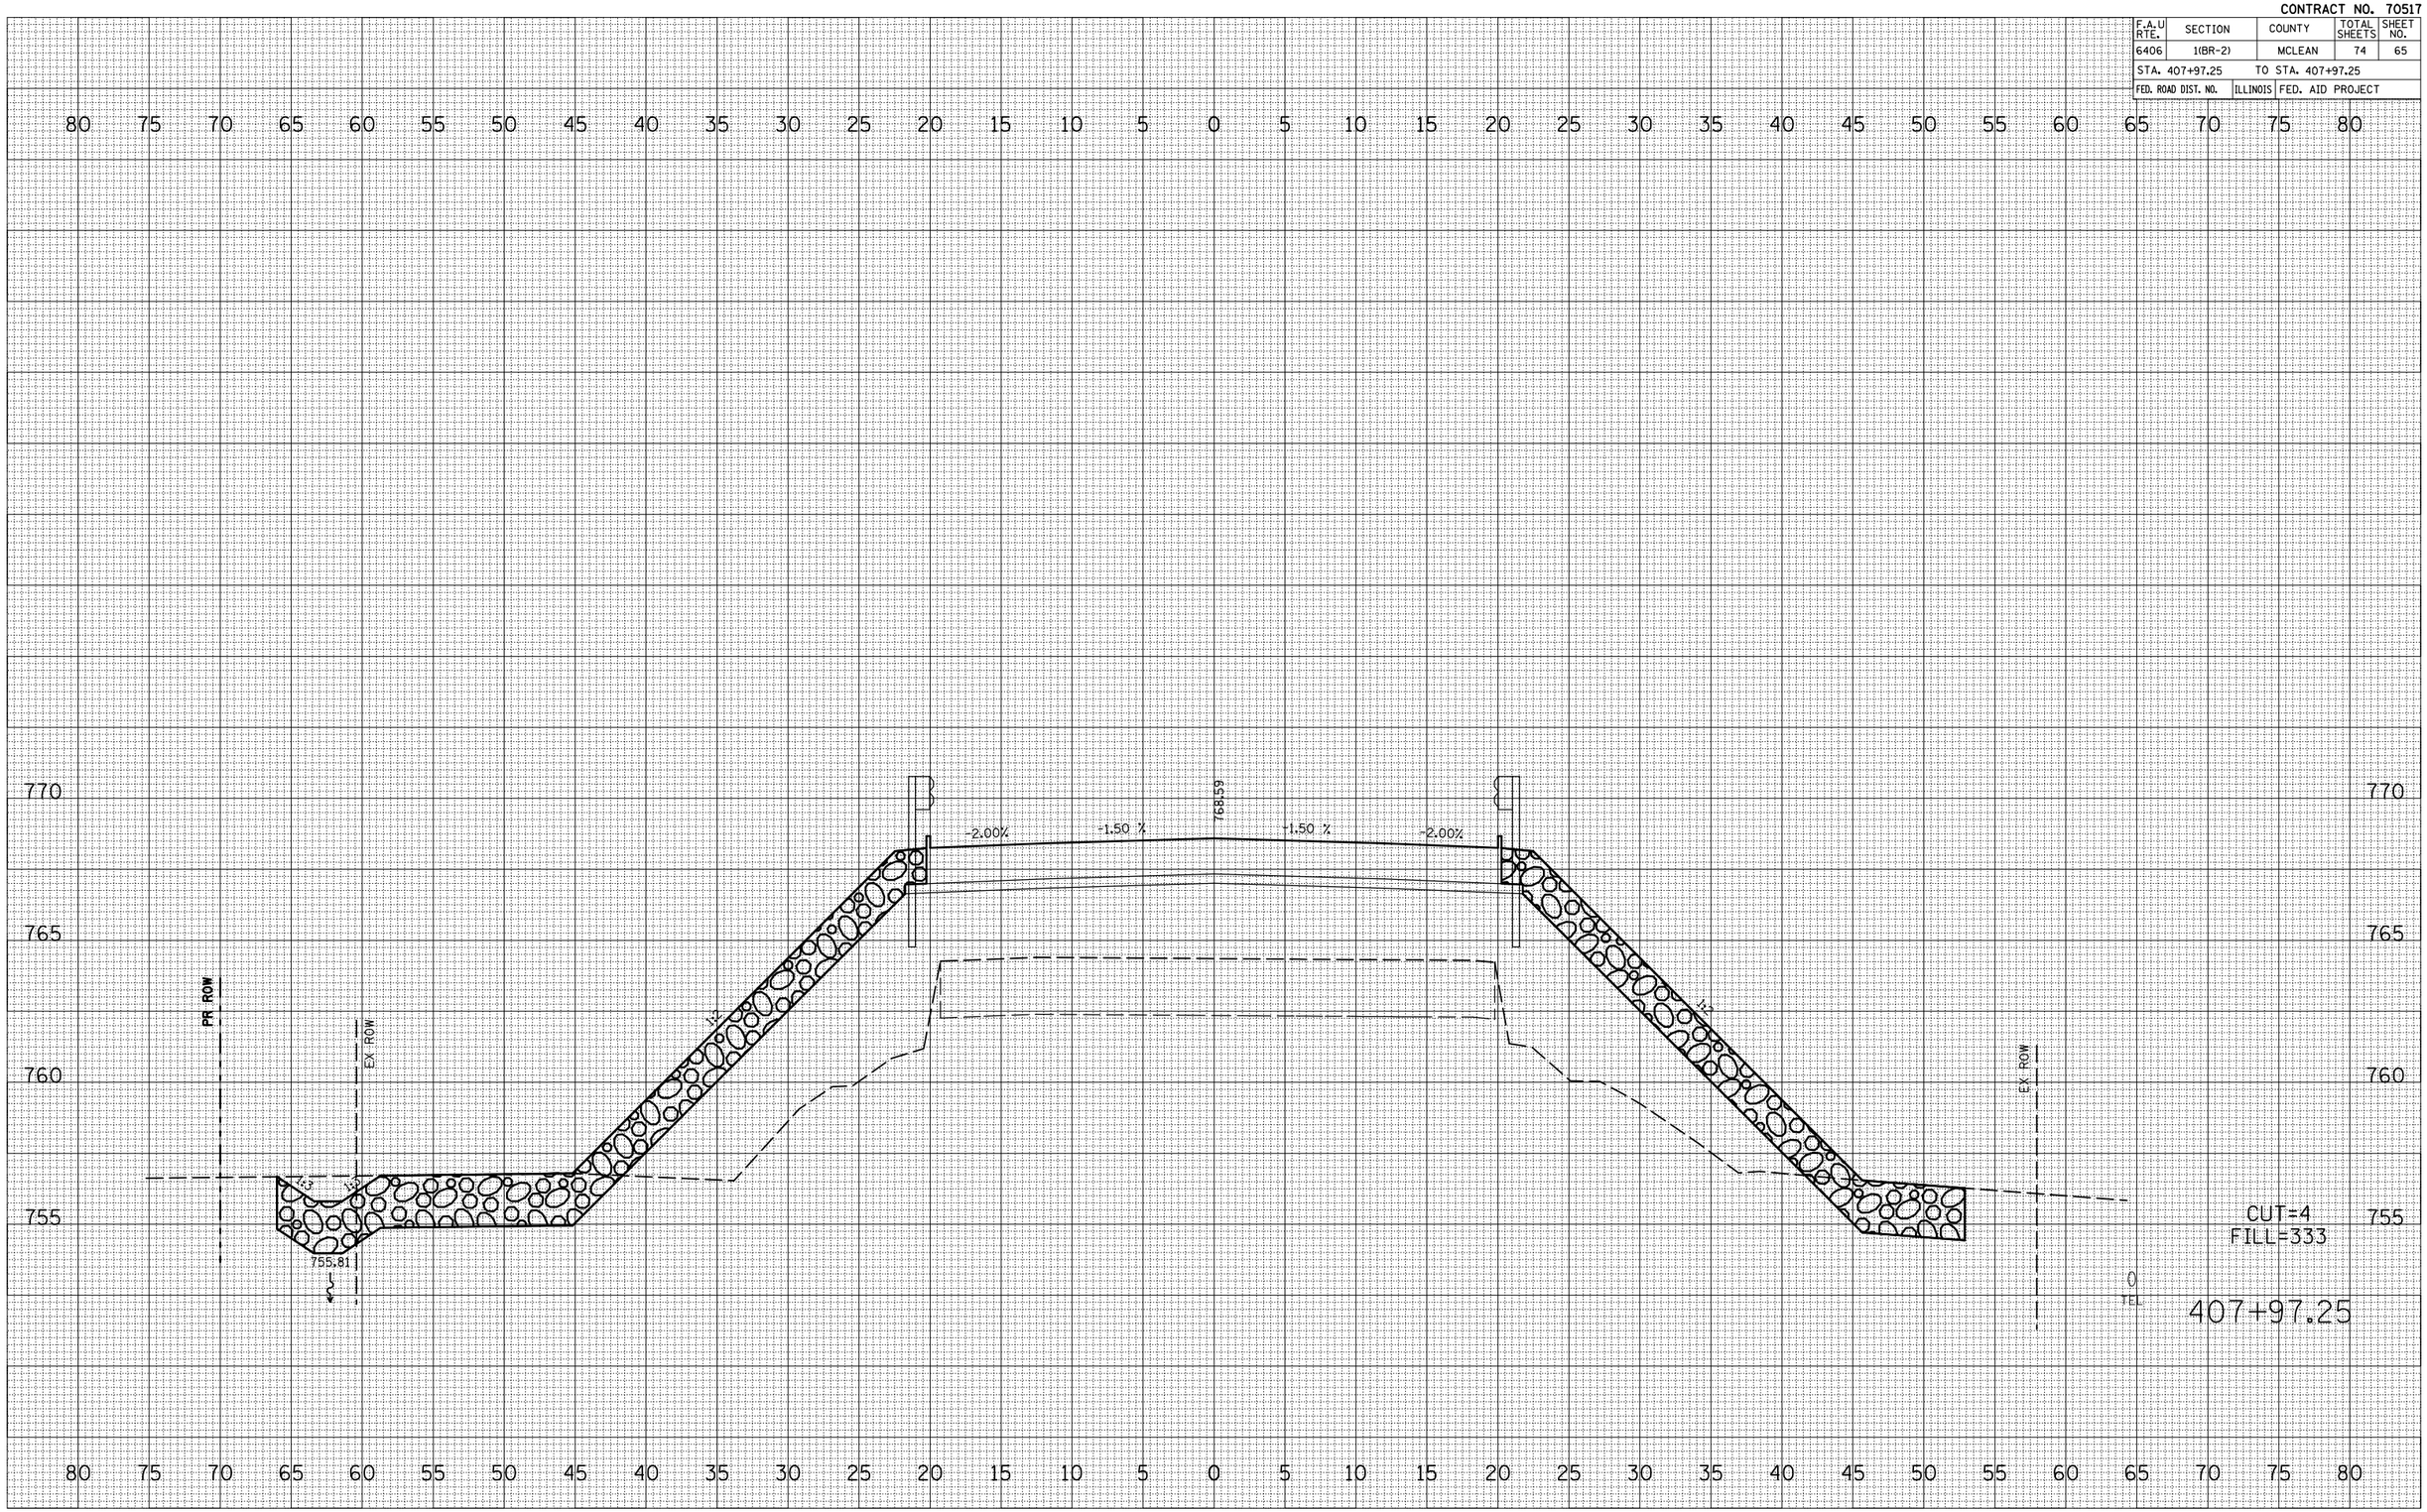


FINAL SURVEY | NOTE BOOK NO. | SURVEYED | PLOTTED | TEMPLATE | AREAS | AREAS CHECKED | BY | DATE

ORIGINAL SURVEY | NOTE BOOK NO. | SURVEYED | PLOTTED | TEMPLATE | AREAS | AREAS CHECKED | BY | DATE

PLOT DATE = 8/21/2008
FILE NAME = c:\projects\d503706 (v8)\11.01.2007\sheets\sheets.dgn
PLOT SCALE = 10.5882 ' / IN.
USER NAME = stultajw

BLANK, WESSELINK, COOK & ASSOCIATES ENGINEERS - CONSULTANTS DECATUR, ILLINOIS F.A.U. 6406 (US RTE. 150) SECTION 1(BR-2) MCLEAN COUNTY