CONTRACT NO. 70517

F.A.U RTE.	SECTION	COUNTY	TOTAL SHEETS	SHEET NO.
6406	1(BR-2)	MCLEAN	74	66
STA. 408+50.00		TO STA. 408+75.00		
FED. ROAD DIST. NO.	ILLINOIS	FED. AID PROJECT		

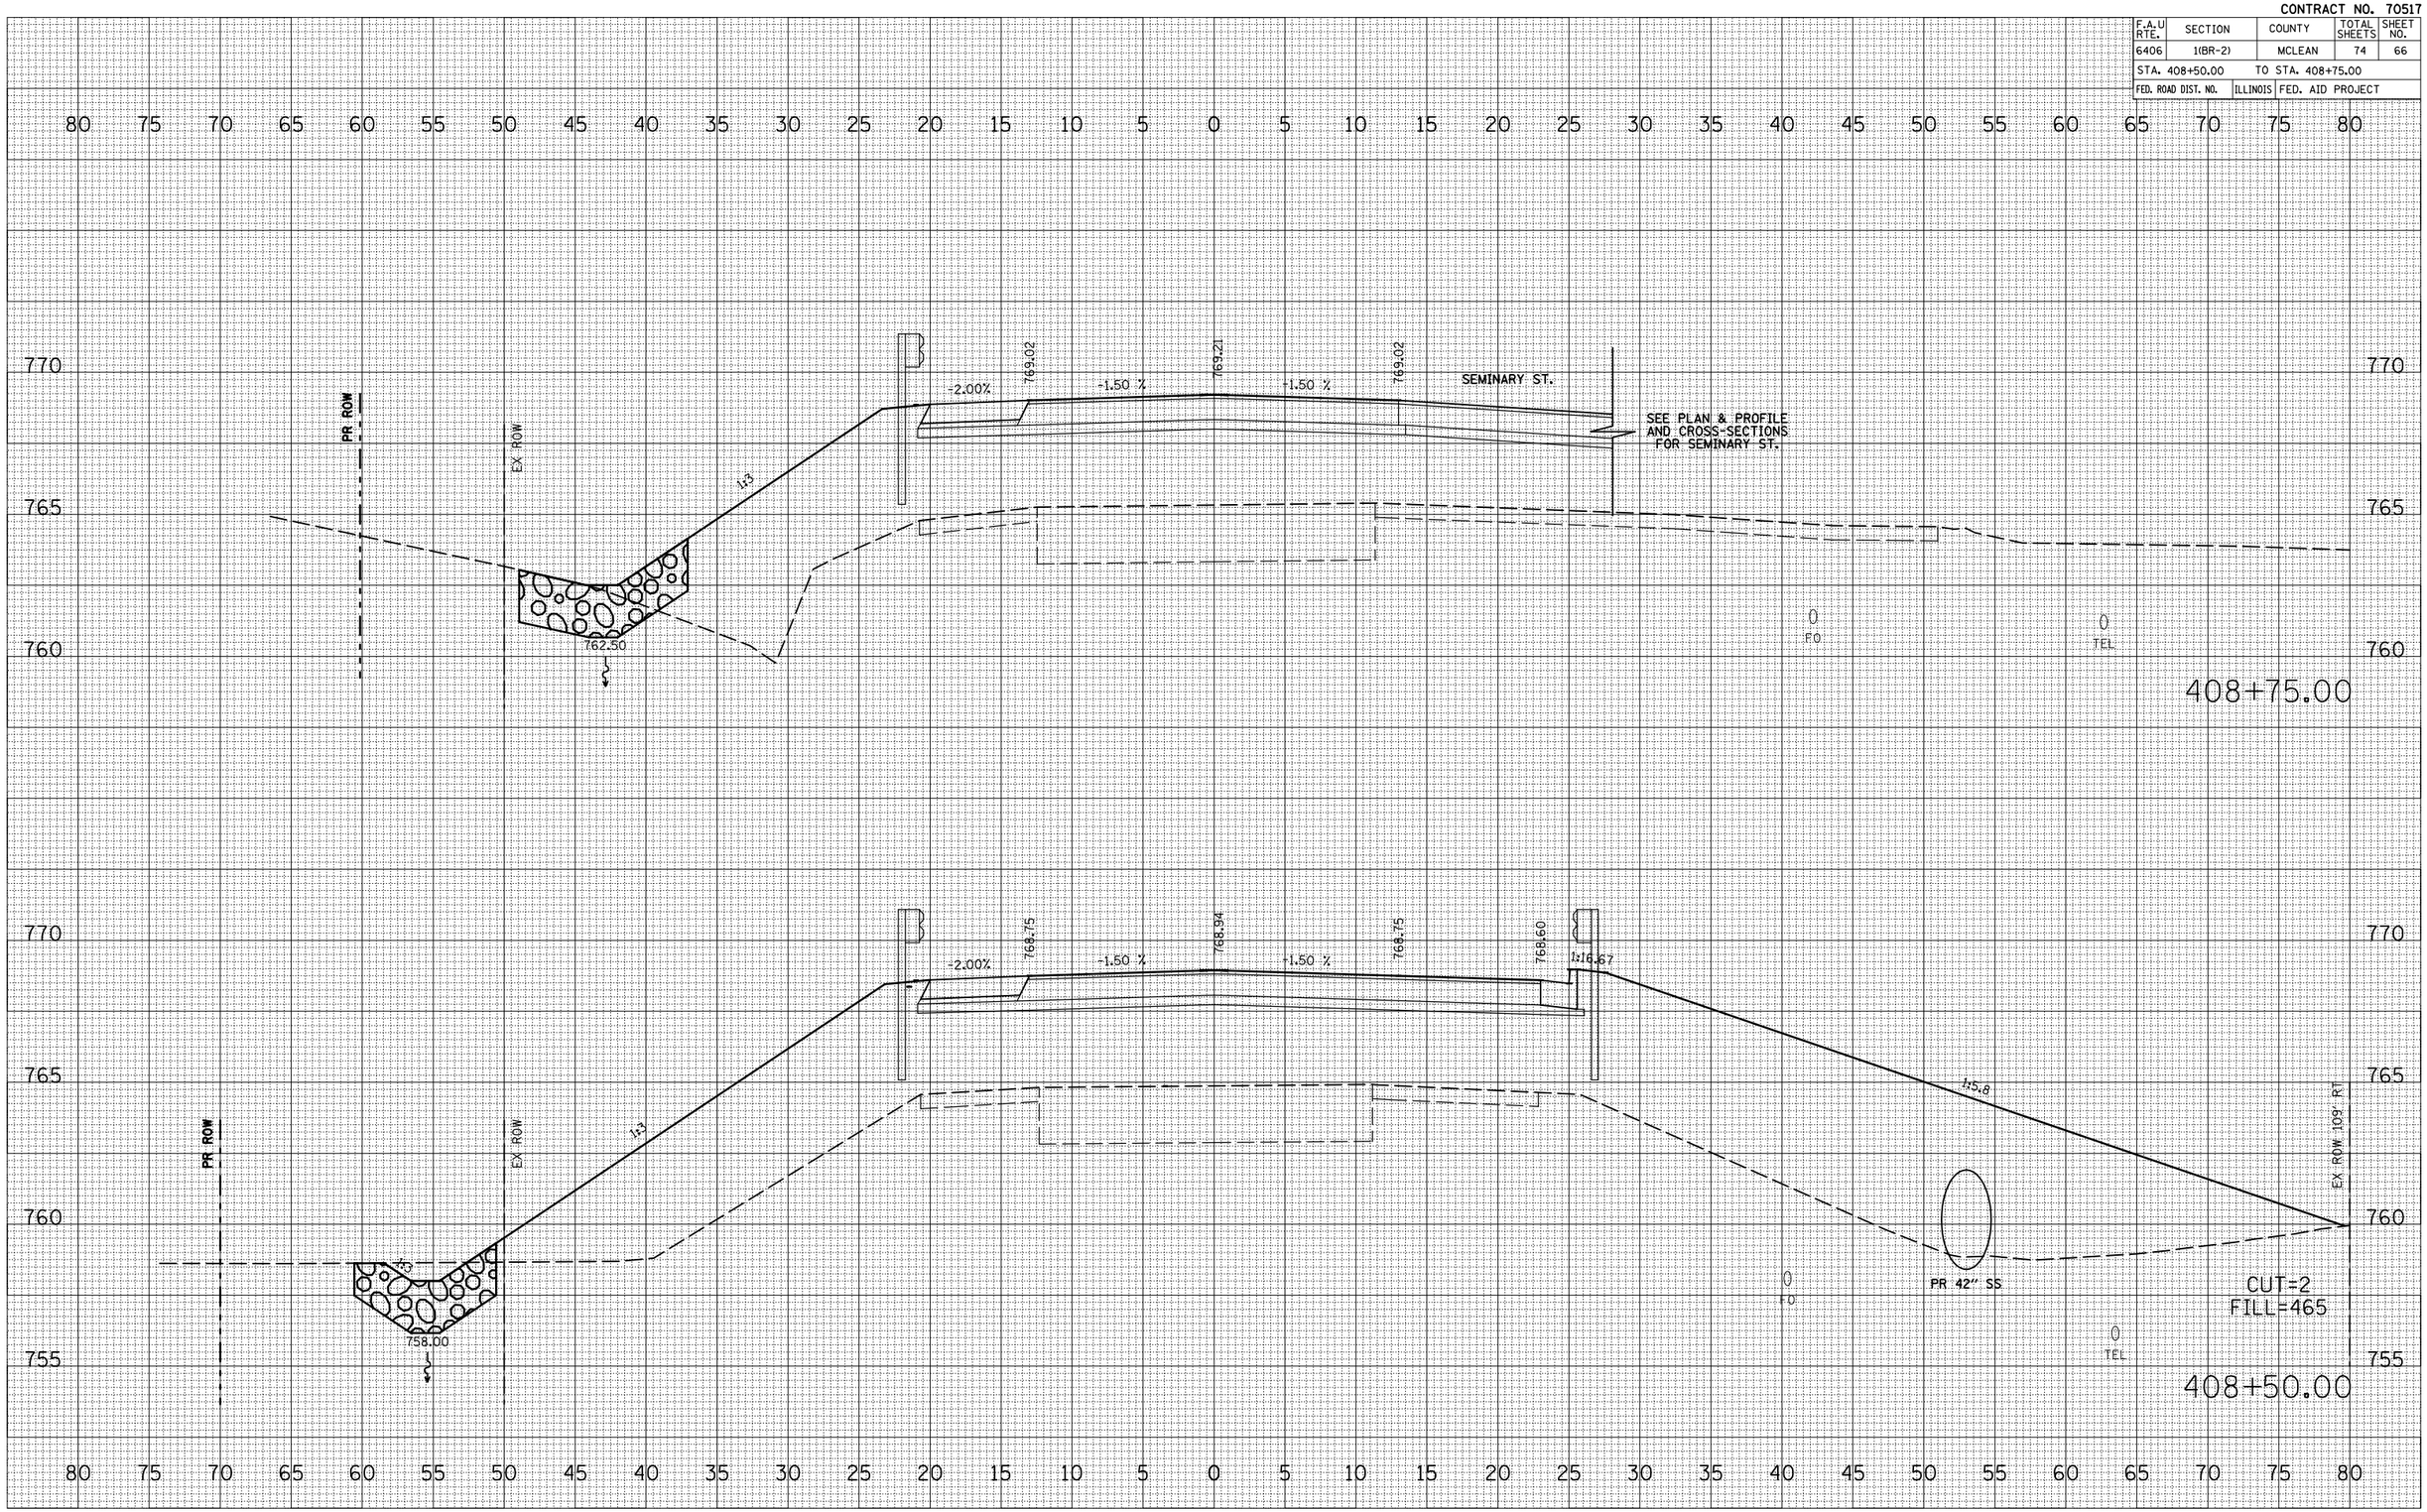

FINAL SURVEY	BY	DATE
SURVEYED		
PLOTTED		
NOTE BOOK	TRANSFERRED	
	AREAS	
NO.	AREAS CHECKED	

ORIGINAL SURVEY	BY	DATE
SURVEYED		
PLOTTED		
NOTE BOOK	TRANSFERRED	
	AREAS	
NO.	AREAS CHECKED	

PLOT DATE = 8/21/2008
FILE NAME = c:\projects\d503706 (v8)\1.2007cpd5503706\plans\xsheets.dgn
PLOT SCALE = 10.5982 ' / IN.
USER NAME = stultejw

BLANK, WESSELINK, COOK & ASSOCIATES ENGINEERS - CONSULTANTS DECATUR, ILLINOIS

F.A.U. 6406 (US RTE. 150) SECTION 1(BR-2) MCLEAN COUNTY