CONTRACT NO. 70517

F.A.U RTE.	SECTION	COUNTY	TOTAL SHEETS	SHEET NO.
6406	1(BR-2)	MCLEAN	74	69
STA. 410+50.00		TO STA. 410+50.00		
FED. ROAD DIST. NO.	ILLINOIS	FED. AID PROJECT		

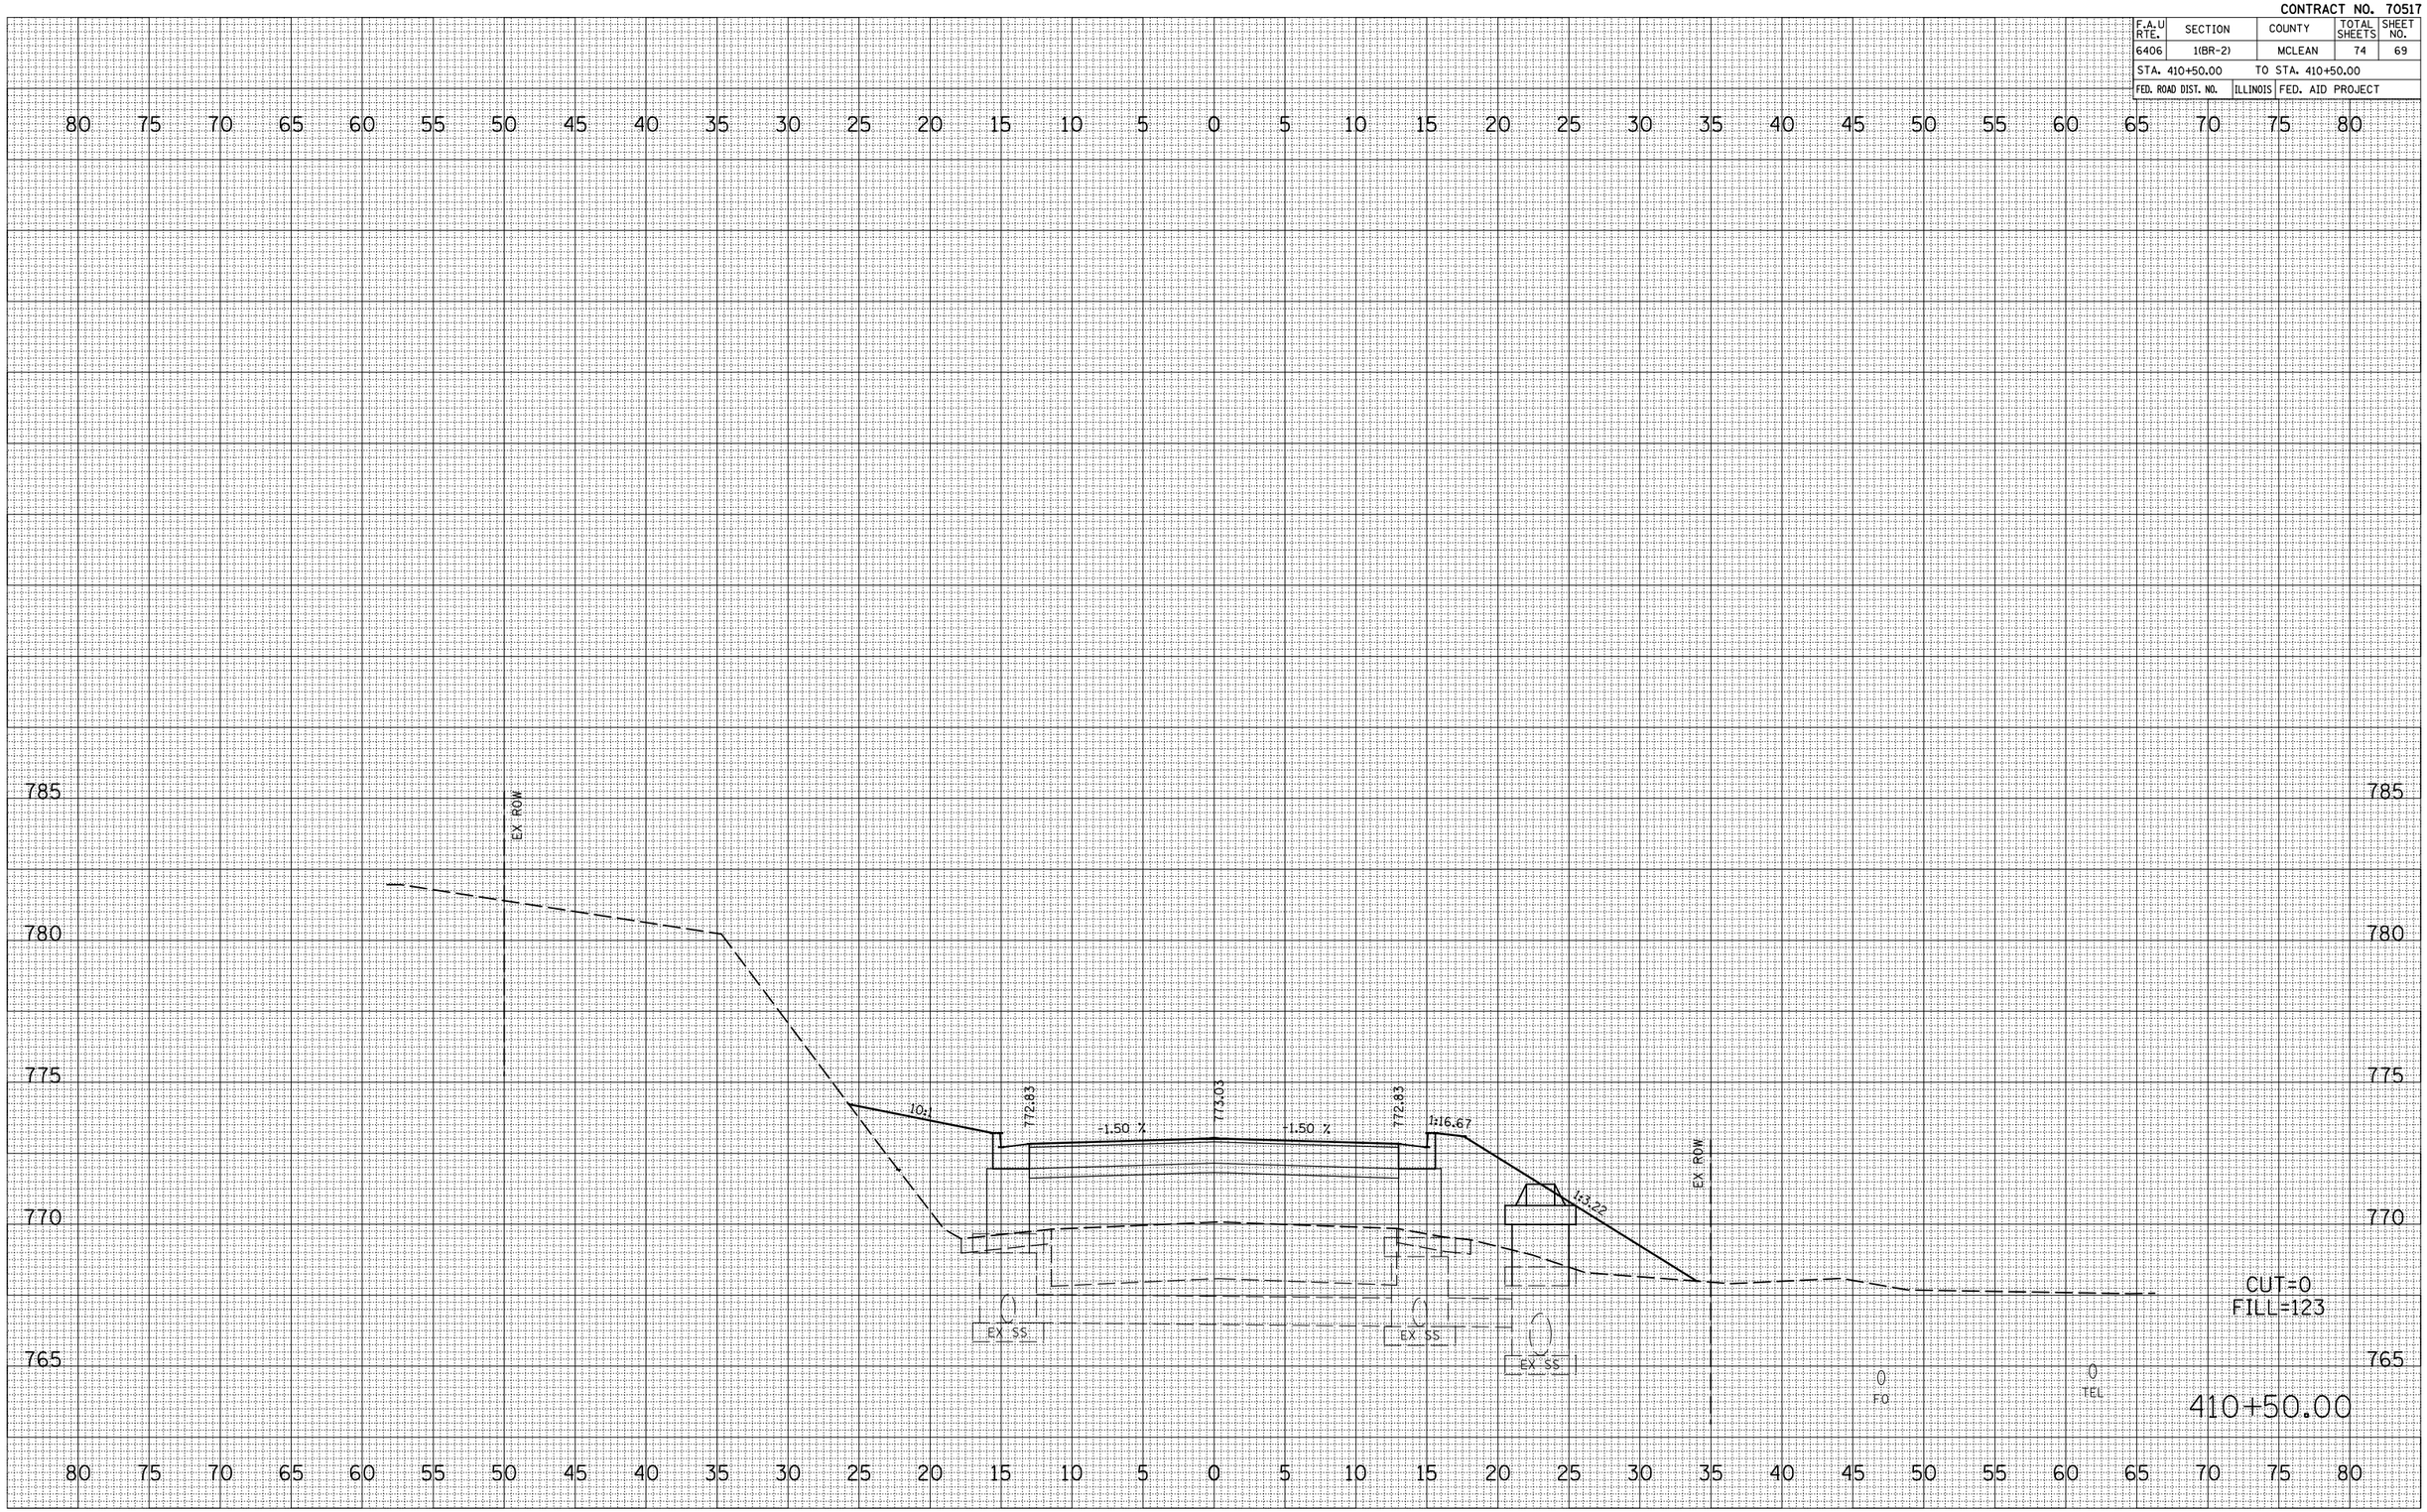

FINAL SURVEY		BY	DATE
	SURVEYED		
	PLOTTED		
	TRAVERSED		
NOTE BOOK	AREAS		
	AREAS CHECKED		
NO.			

ORIGINAL SURVEY		BY	DATE
	SURVEYED		
	PLOTTED		
	TRAVERSED		
	AREAS		
	AREAS CHECKED		
NO.			

PLOT DATE = 8/21/2008
FILE NAME = c:\projects\d503706 (v8)\11.01.2007\cmp5-06.dgn
PLOT SCALE = 10.5982 ' / IN.
USER NAME = stultejw

BLANK, WESSELINK, COOK & ASSOCIATES ENGINEERS - CONSULTANTS DECATUR, ILLINOIS

F.A.U. 6406 (US RTE. 150) SECTION 1(BR-2) MCLEAN COUNTY