CONTRACT NO. 70517

F.A.U RTE.	SECTION	COUNTY	TOTAL SHEETS	SHEET NO.
6406	1(BR-2)	MCLEAN	74	73
STA. +54.52		TO STA. 1+00.00		
FED. ROAD DIST. NO.	ILLINOIS	FED. AID PROJECT		

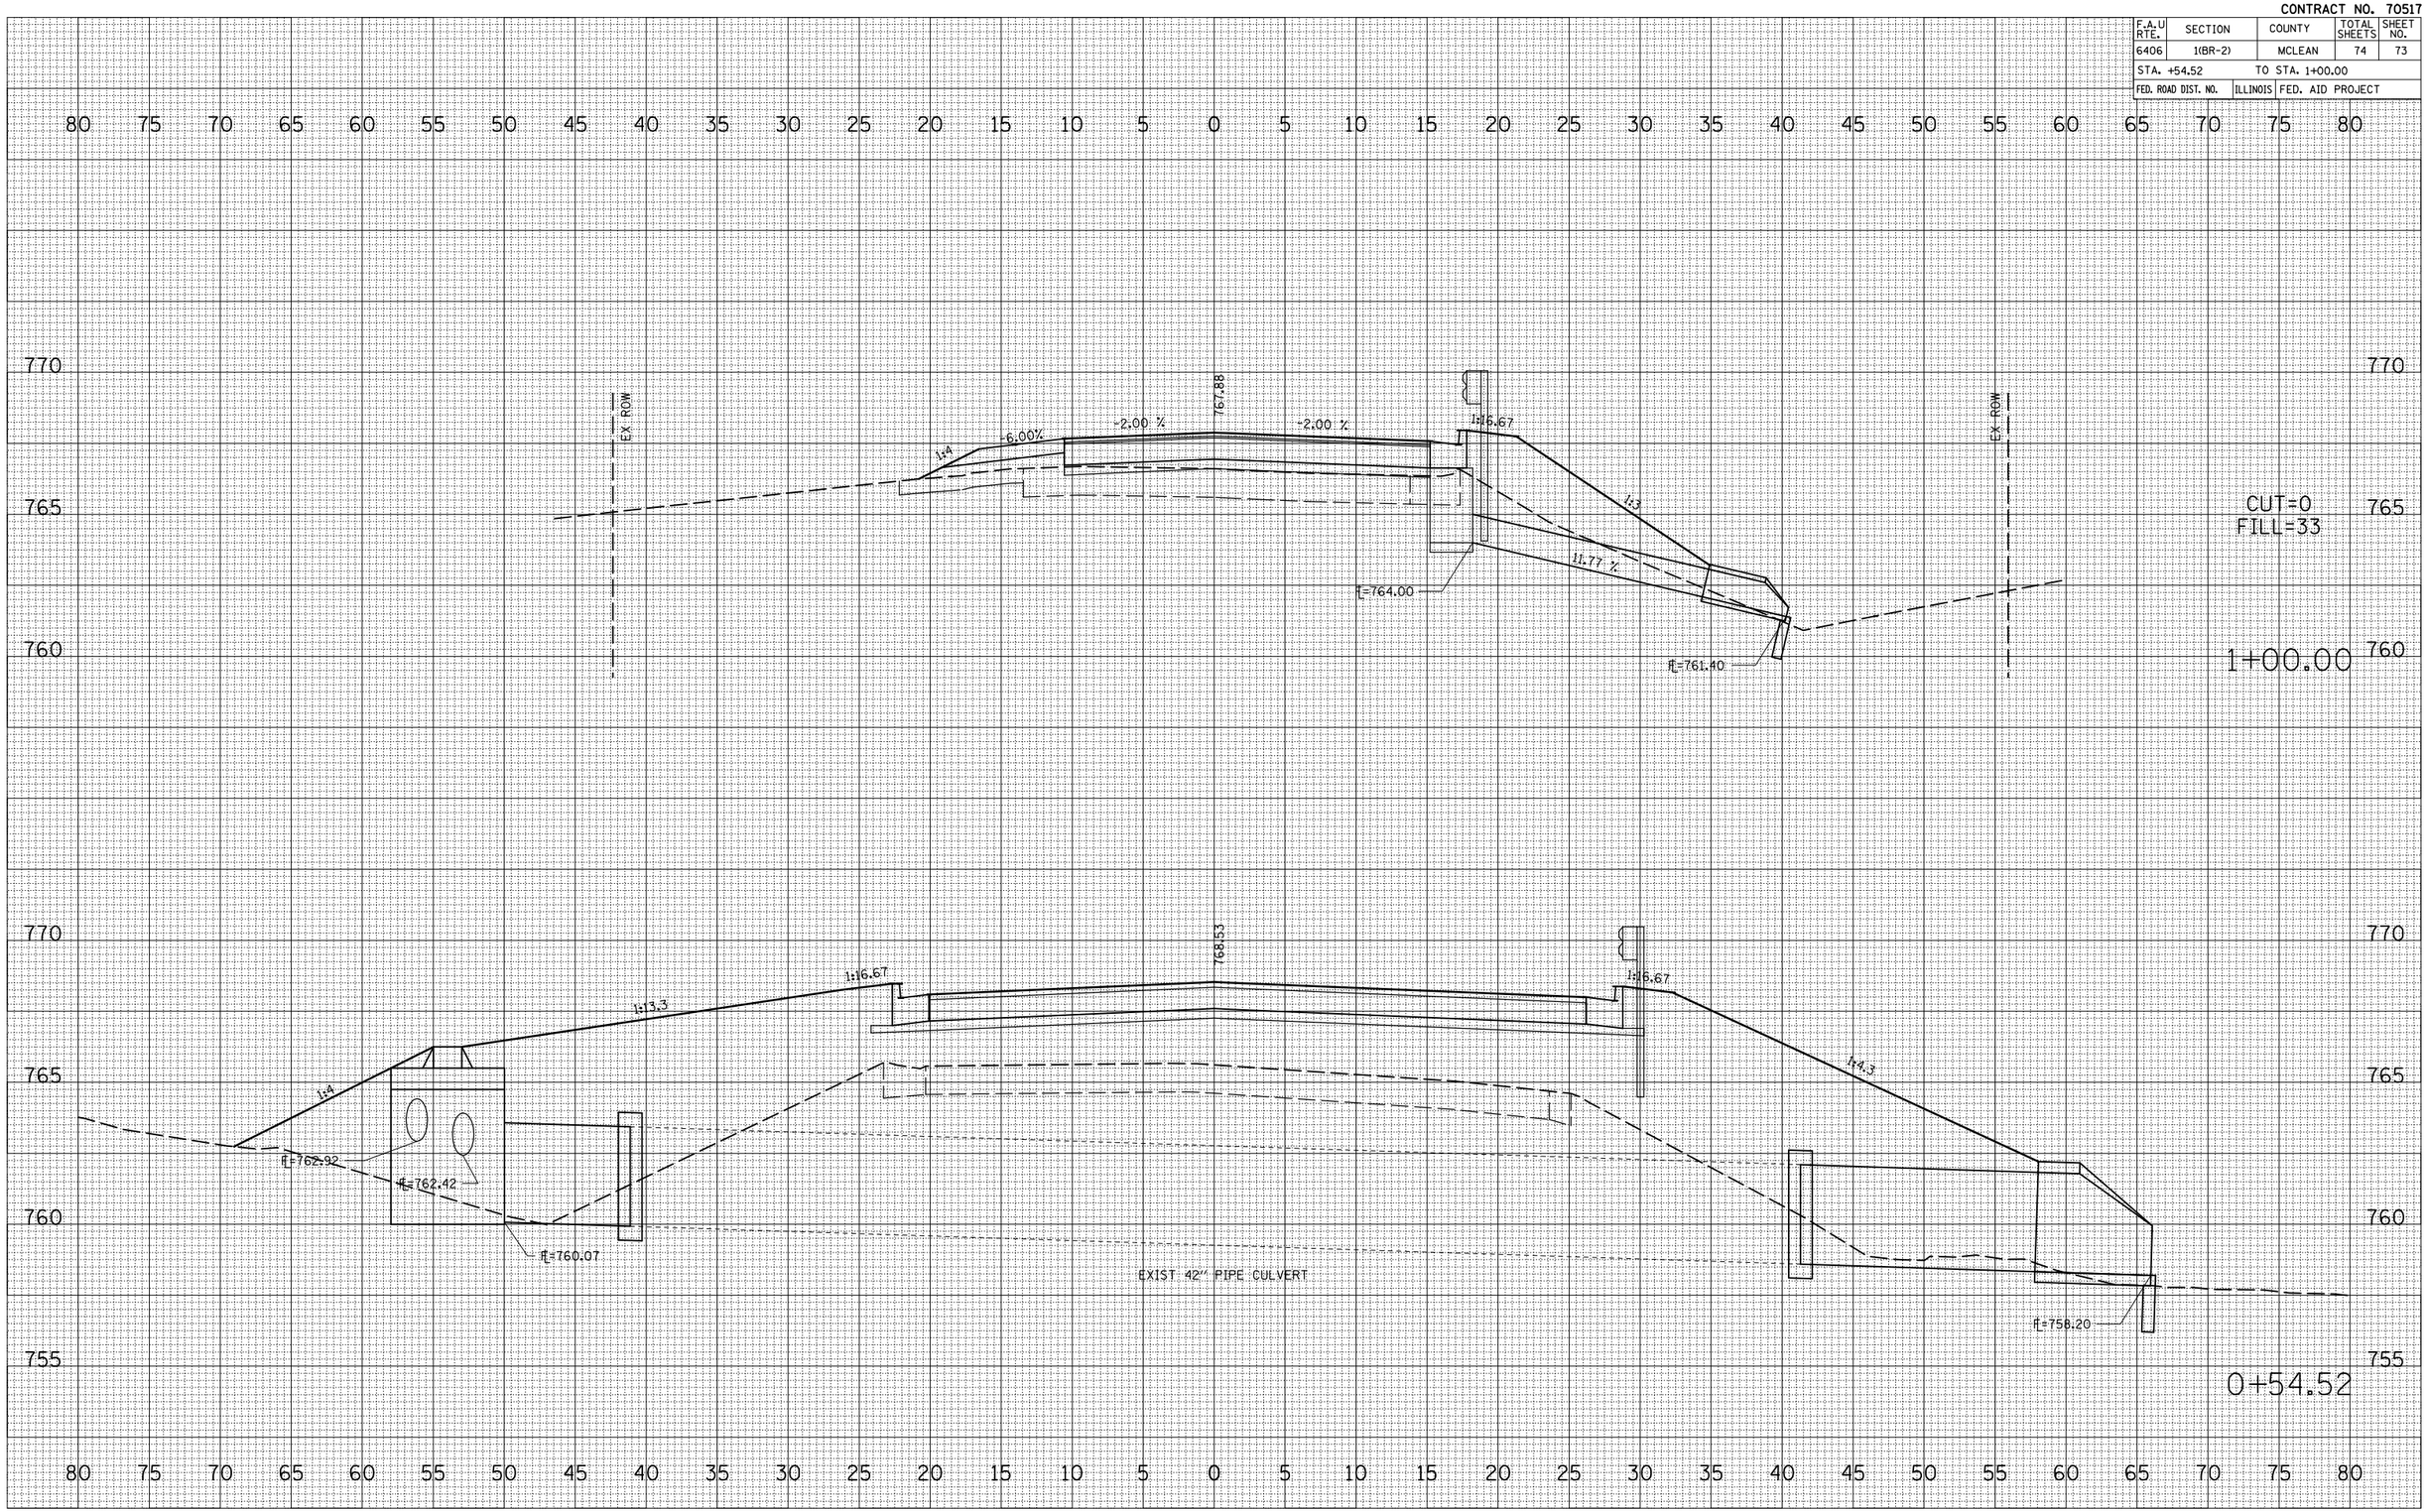

FINAL SURVEY	BY	DATE
SURVEYED		
PLOTTED		
TRAVERSE		
NOTE BOOK		
AREAS		
AREAS CHECKED		
NO.		

ORIGINAL SURVEY	BY	DATE
SURVEYED		
PLOTTED		
TRAVERSE		
NOTE BOOK		
AREAS		
AREAS CHECKED		
NO.		

PLOT DATE = 8/21/2008
FILE NAME = c:\projects\d503706 (v8)\1.01.2007\sheets.seminary.dgn
PLOT SCALE = 18.5982 ' / IN.
USER NAME = stultajw

BLANK, WESSELINK, COOK & ASSOCIATES ENGINEERS - CONSULTANTS DECATUR, ILLINOIS

F.A.U. 6406 (US RTE. 150) SECTION 1(BR-2)

MCLEAN COUNTY

SEMINARY ST.