RIPRAP PT.	STATION	OFFSET	RIPRAP PT.	STATION	OFFSET	RIPRAP PT.	STATION	OFFSET	RIPRAP PT.	STATION	OFFSET
A	688+13.92	25' R	C	688+70.74	20' R	E	688+63.17	45' L	G	689+19.99	50' L
B	688+50.00	50' R	D	689+06.83	45' R	F	688+99.26	20' L	H	689+56.08	25' L

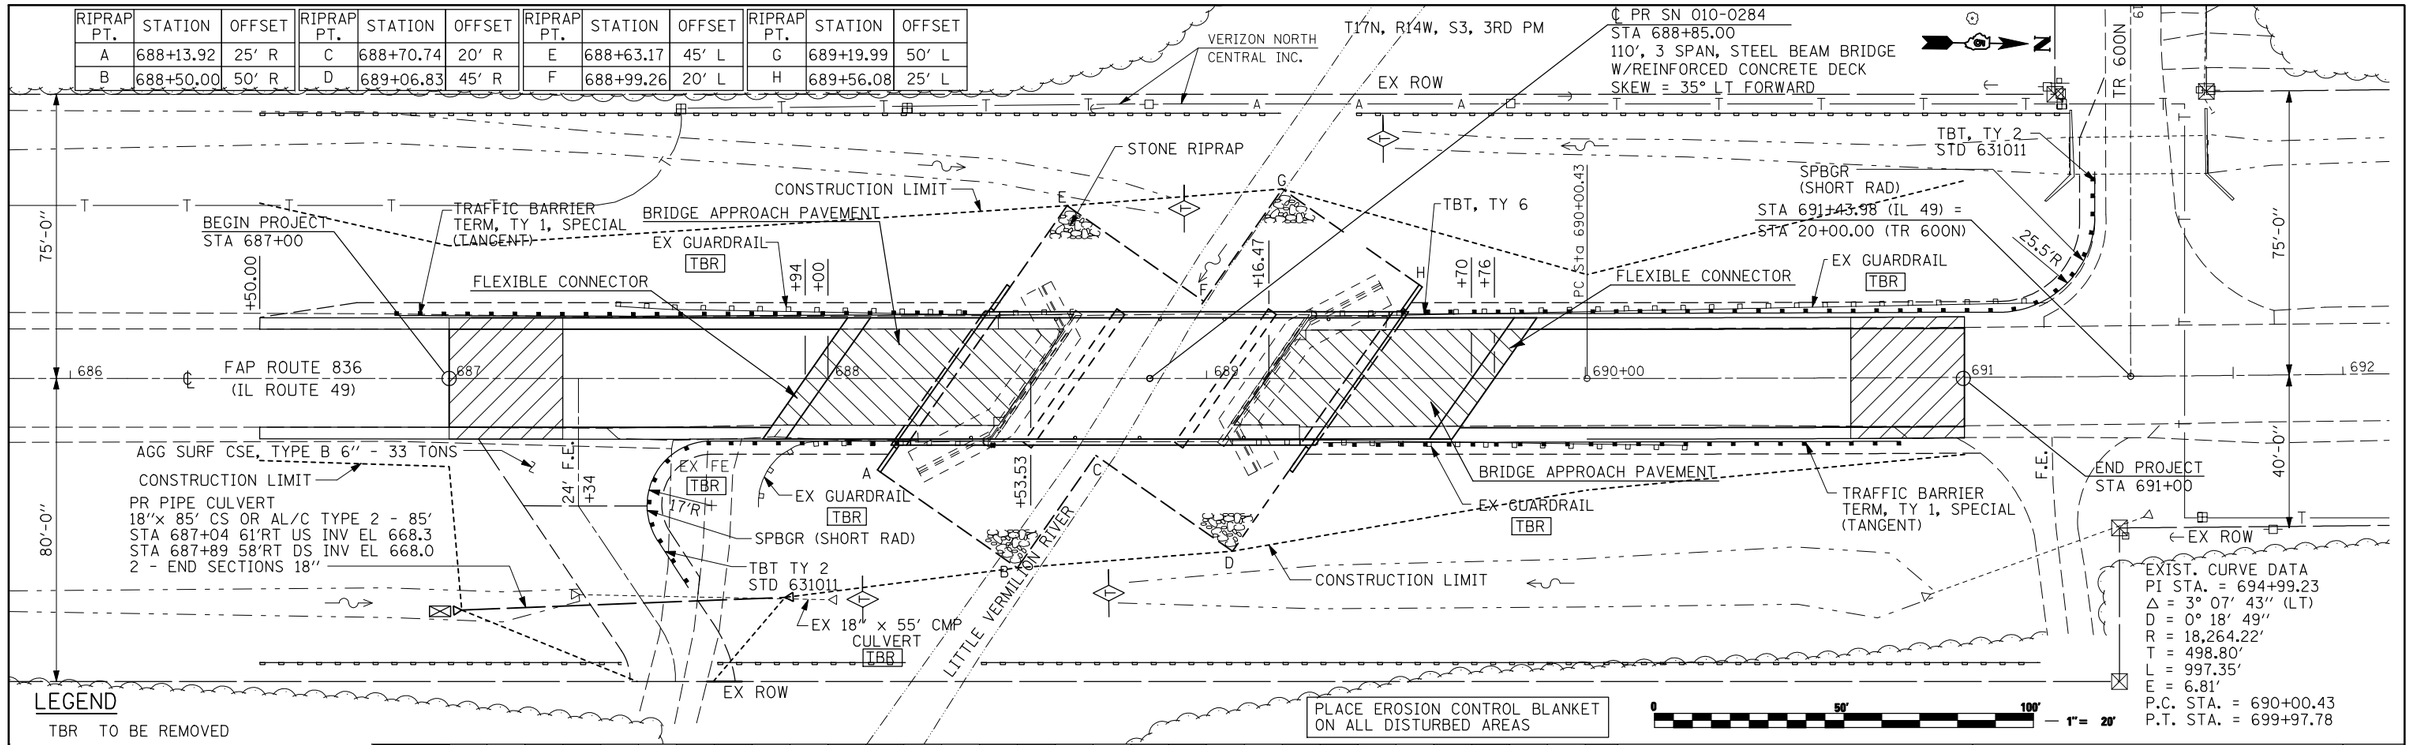

LEGEND

- TBR TO BE REMOVED
- BUTT JOINT
- PAVEMENT REMOVAL
- STONE RIPRAP, CLASS A4
- PERIMETER EROSION BARRIER (TO CONTINUE AROUND BRIDGE CONE DURING CONSTRUCTION)
- TEMPORARY DITCH CHECK
- INLET AND PIPE PROTECTION

BM #4703-7
CHISELED "□" ON THE EAST SIDE OF
THE TOP OF THE SOUTH ABUTMENT
STA 688+43.49, 17.7' RT, ELEV = 676.38

℄ TIES:	POT	PC
	STA. 677+75.05	STA. 690+00.43
	IPW/CAP	MAG NAIL
	N 1,200,784.691	N 1,202,009.997
	E 1,089,679.835	E 1,089,666.612

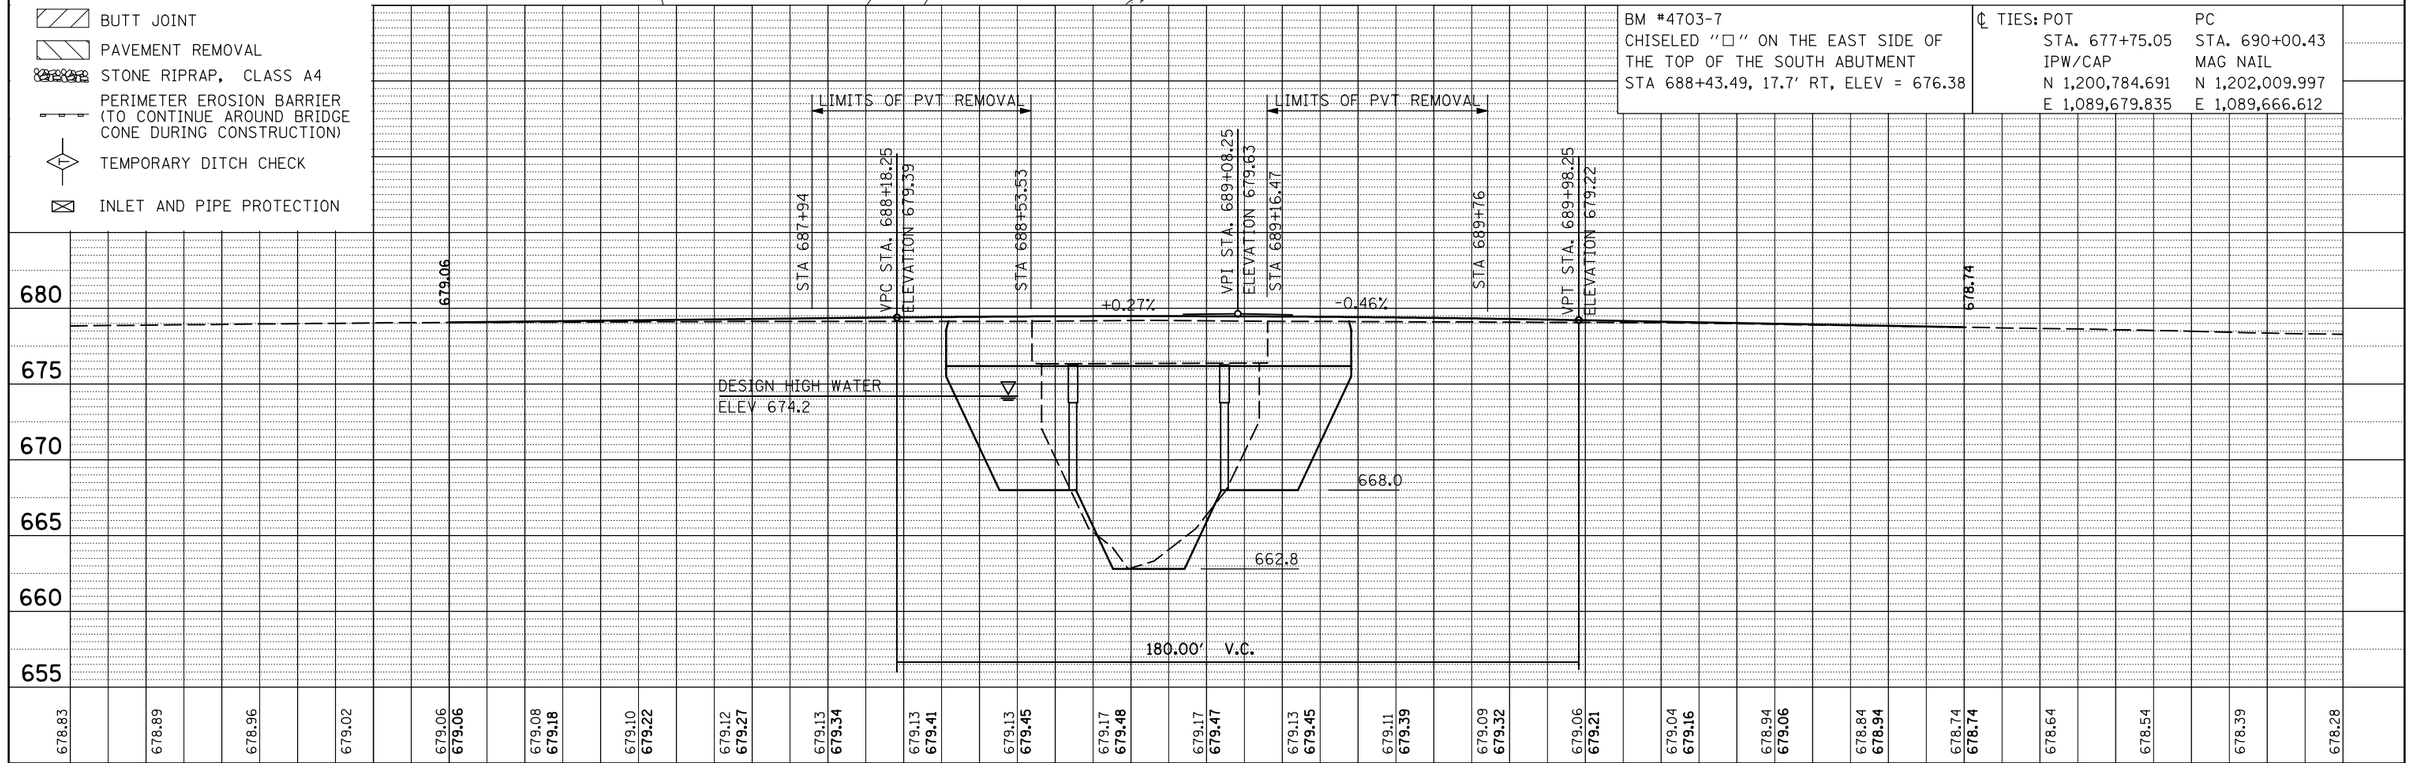

FILE NAME = ...\roadway\lvr_p&p.dgn	USER NAME = $USER$	DESIGNED -	REVISED -
		DRAWN -	REVISED -
THE UPCHURCH GROUP, INC.	PLOT SCALE = $SCALE$	CHECKED -	REVISED -
	PLOT DATE = 8/19/2008 3:04:05 PM	DATE -	REVISED -

STATE OF ILLINOIS
DEPARTMENT OF TRANSPORTATION

PLAN AND PROFILE
ILLINOIS ROUTE 49 OVER LITTLE VERMILION RIVER

SCALE: SHEET NO. OF SHEETS STA. TO STA.

F.A. RTE.	SECTION	COUNTY	TOTAL SHEETS	SHEET NO.
836	118BR-2	CHAMPAIGN	45	7

CONTRACT NO. 70600

FED. ROAD DIST. NO. | ILLINOIS | FED. AID PROJECT

PLAN: SURVEYED / PLOTTED / ALIGNMENT CHECKED / RT. OF WAY CHECKED / CADD FILE NAME / NOTE BOOK / NO. / BY / DATE

PROFILE: SURVEYED / PLOTTED / GRADES CHECKED / BLM. NOTED / STRUCTURE NOTAT'NS CH'KD / NOTE BOOK / NO. / BY / DATE