FINAL SURVEY	BY	DATE
NOTE BOOK	SURVEYED	
NO.	PLOTTED	
	TEMPLATE	
	AREAS	
	AREAS CHECKED	

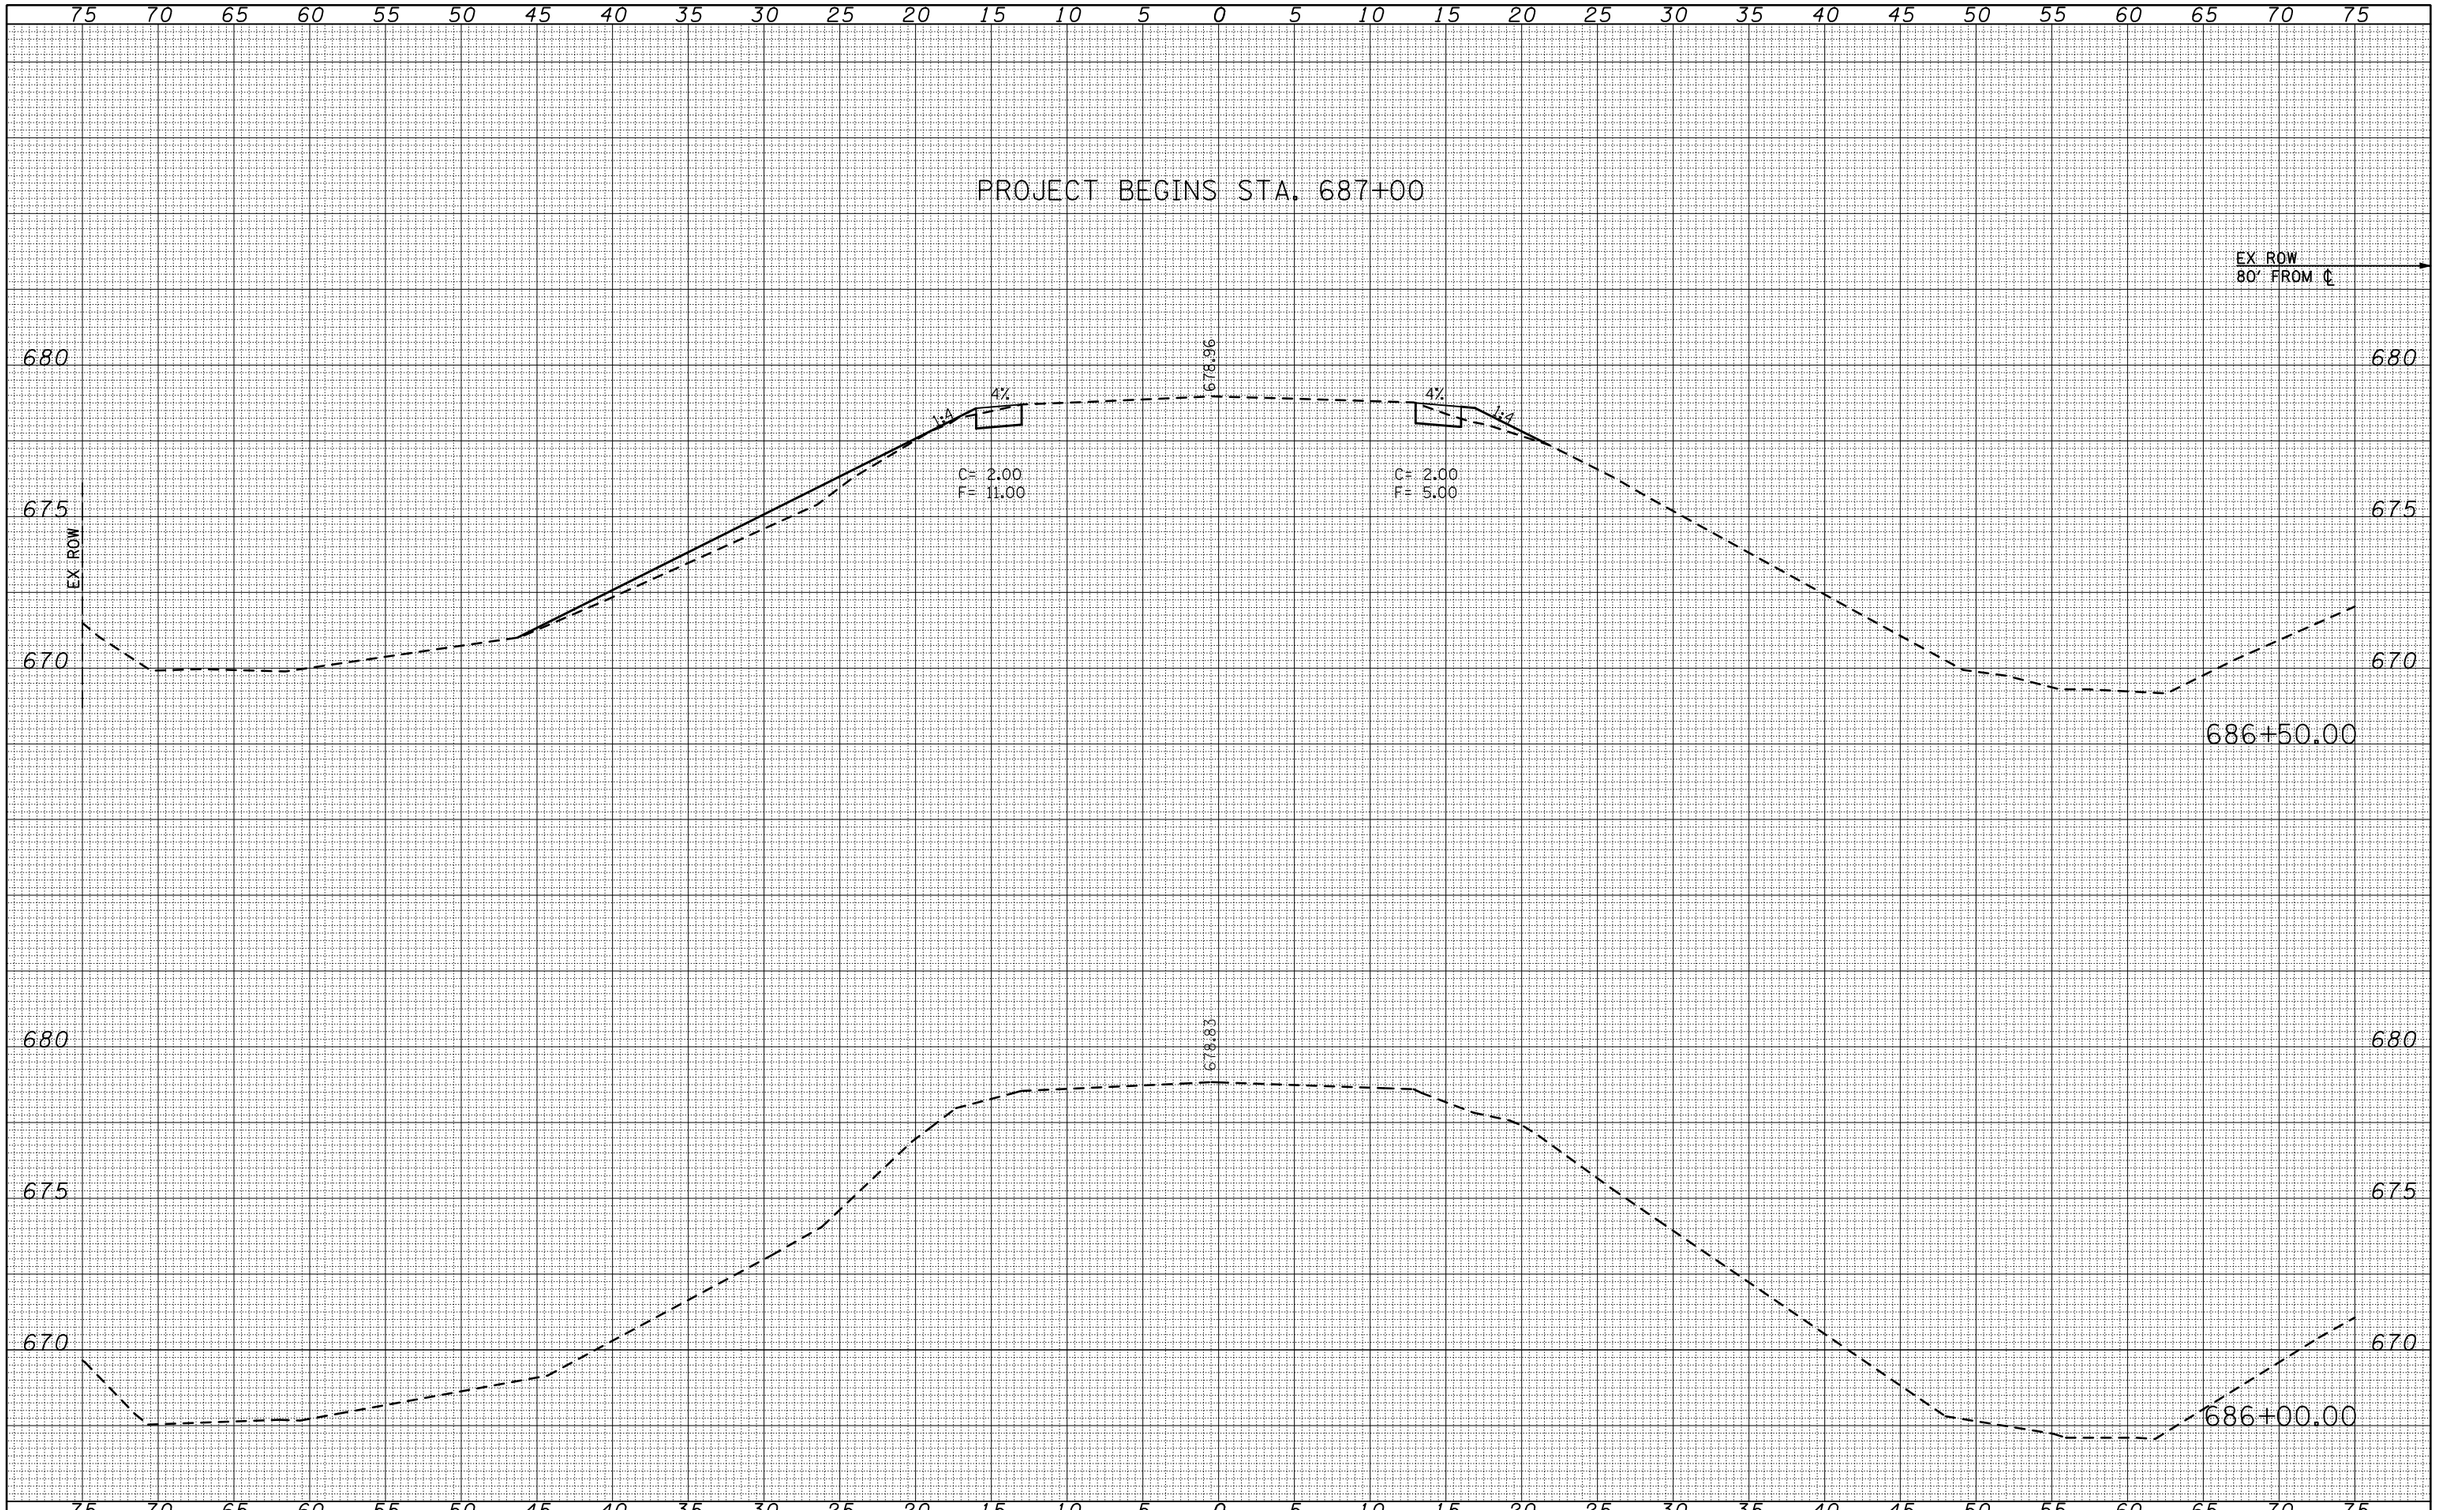

ORIGINAL SURVEY	BY	DATE
NOTE BOOK	SURVEYED	
NO.	PLOTTED	
	TEMPLATE	
	AREAS	
	AREAS CHECKED	

FILE NAME = $FILEL$	USER NAME = $USER$	DESIGNED -	REVISED -
		DRAWN -	REVISED -
	PLOT SCALE = $SCALE$	CHECKED -	REVISED -
THE UPCHURCH GROUP, INC.	PLOT DATE = 8/20/2008	DATE -	REVISED -

STATE OF ILLINOIS
DEPARTMENT OF TRANSPORTATION

CROSS SECTIONS
ILLINOIS ROUTE 49 OVER LITTLE VERMILION RIVER

SCALE: | SHEET NO. OF SHEETS | STA. 686+00.00 TO STA. 686+50.00

F.A. RTE.	SECTION	COUNTY	TOTAL SHEETS	SHEET NO.
836	118BR-2	CHAMPAIGN	45	43
		CONTRACT NO. 70600		
FED. ROAD DIST. NO.	ILLINOIS	FED. AID PROJECT		