F.A.P RTE.	SECTION	COUNTY	TOTAL SHEETS	SHEET NO.
609	••••	ST. CLAIR	350	33
STA. 56+00		TO STA. 86+00		
FED. ROAD DIST. NO.	ILLINOIS	FED. AID PROJECT		

•••• 76RS-3, 76-2BR-2I

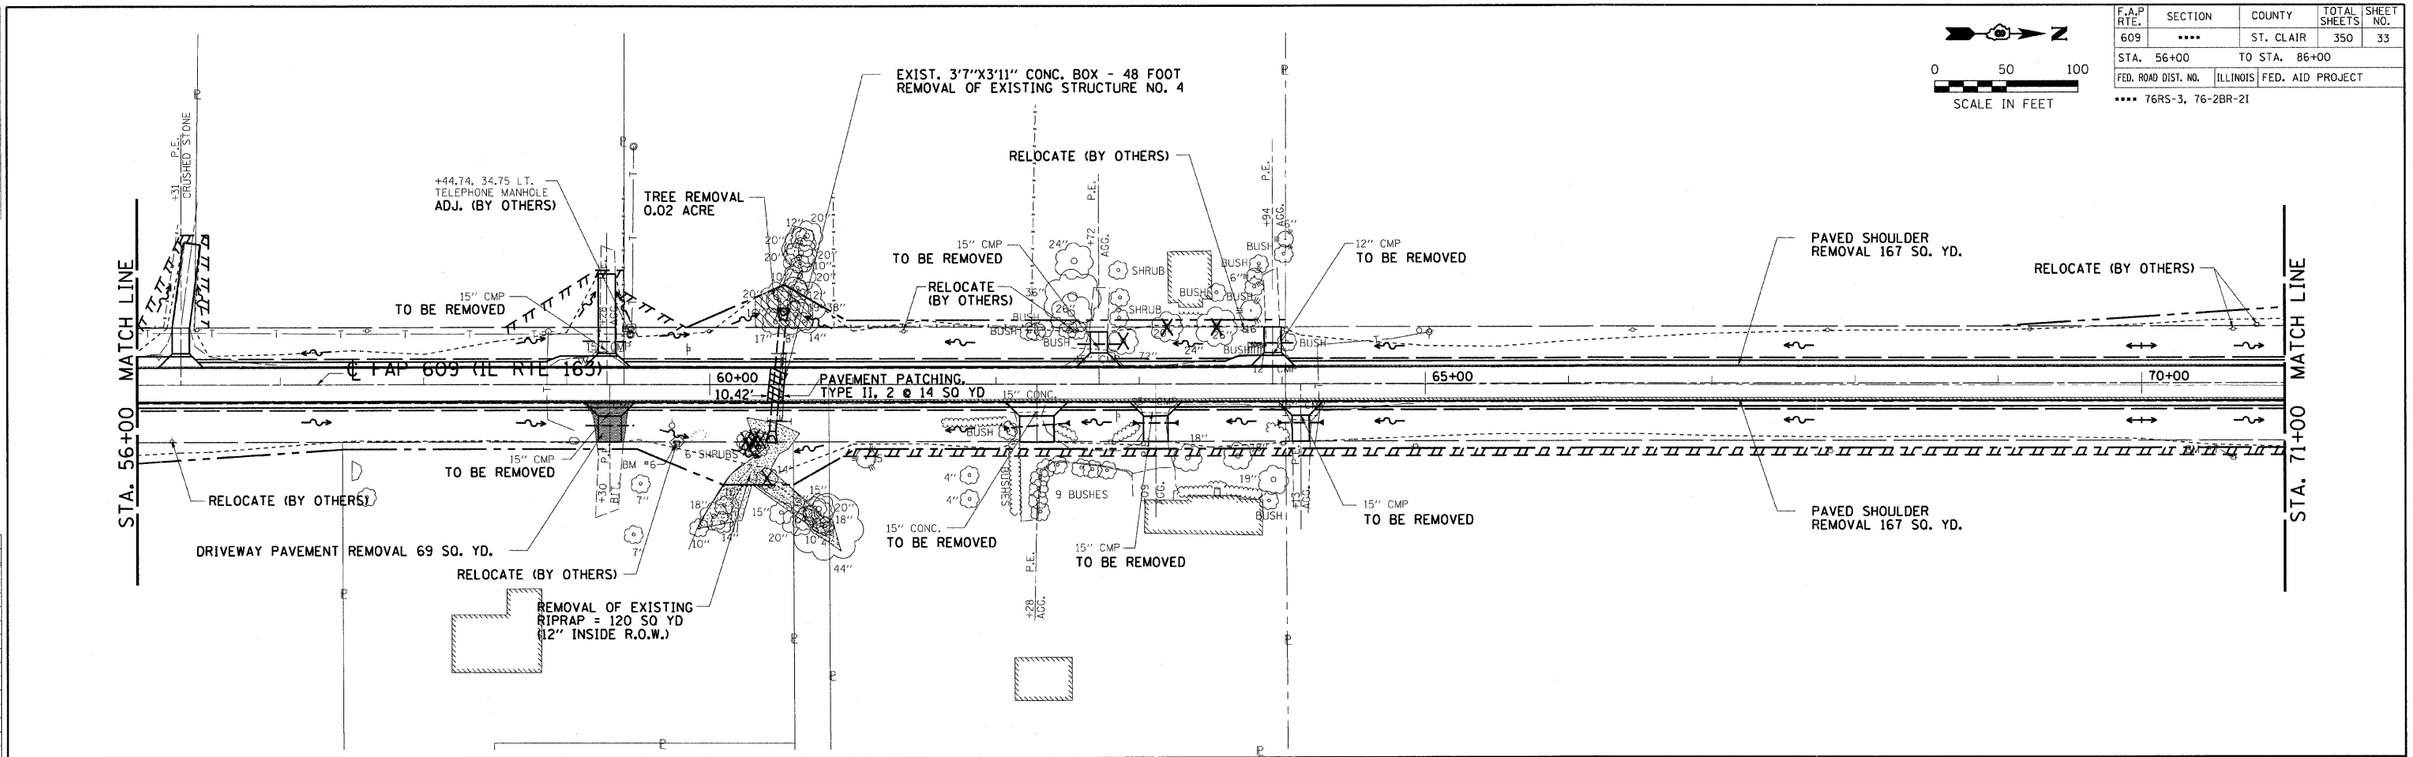

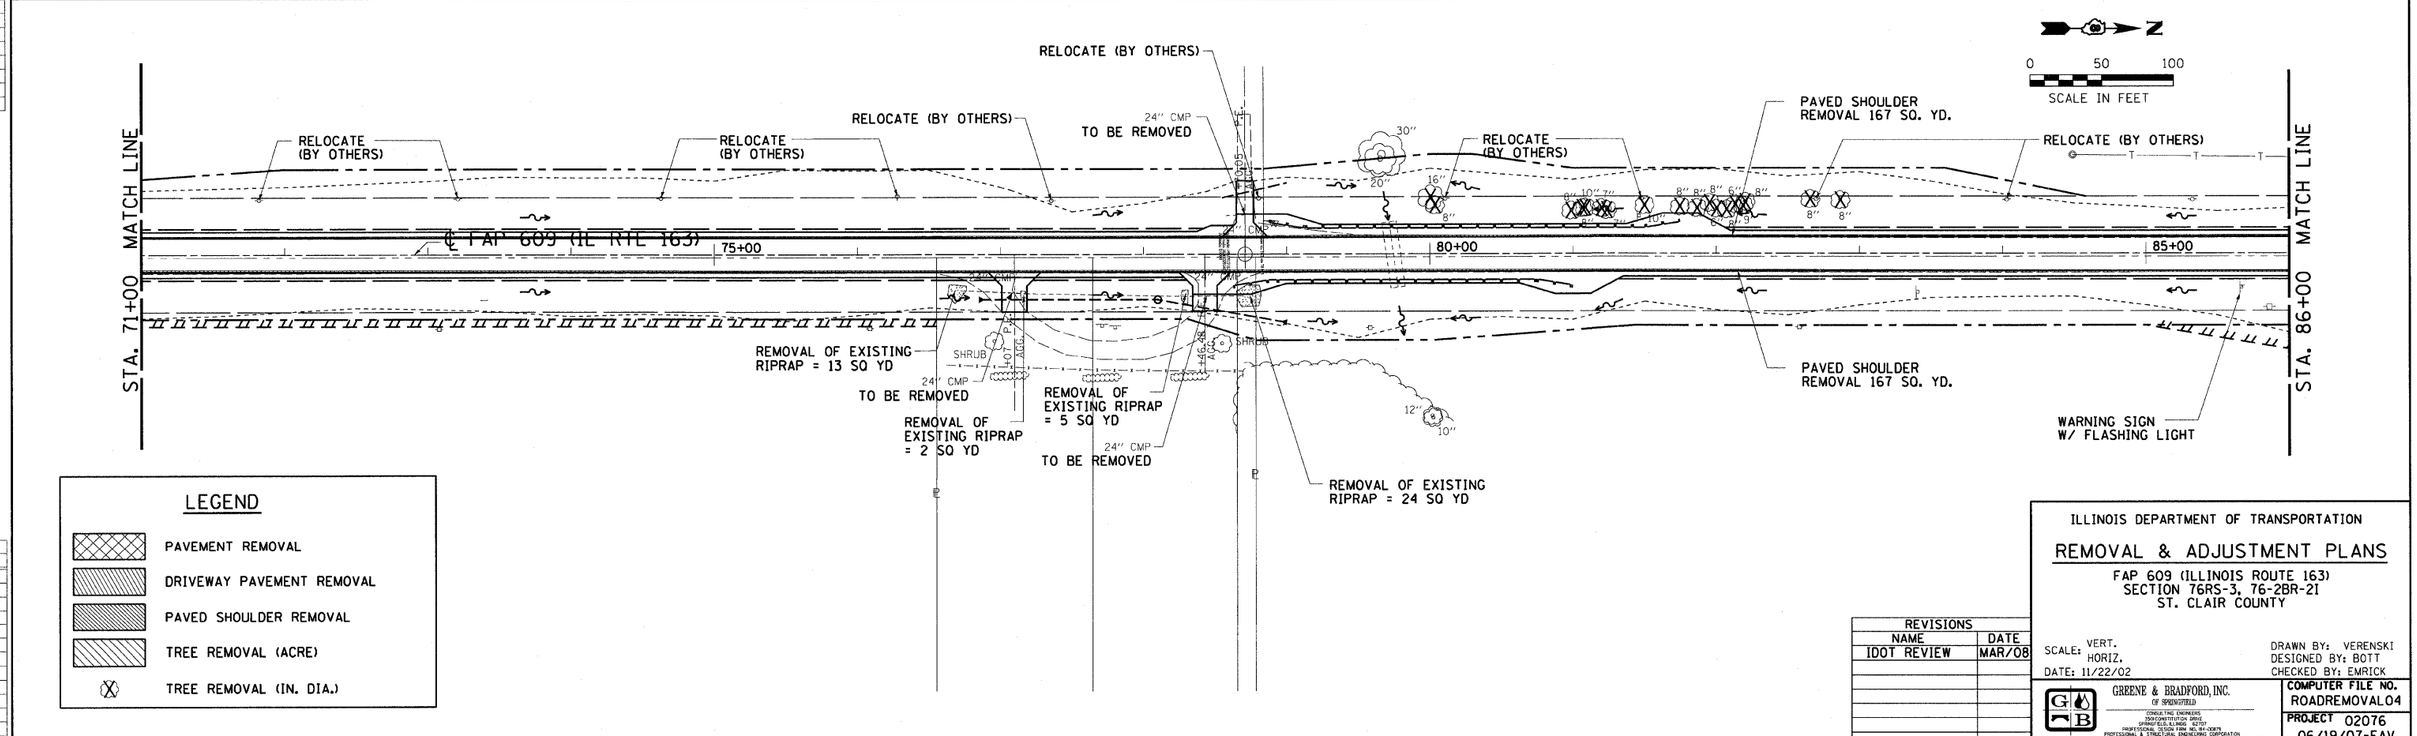

LEGEND

- PAVEMENT REMOVAL
- DRIVEWAY PAVEMENT REMOVAL
- PAVED SHOULDER REMOVAL
- TREE REMOVAL (ACRE)
- TREE REMOVAL (IN. DIA.)

DESIGN		
INT.	DATE	REASON

PLOTS & CHECKS			
INT.	DATE	NO.	REASON

CHECKS		
INT.	DATE	REASON

REVISIONS	
NAME	DATE
IDOT REVIEW	MAR/08

ILLINOIS DEPARTMENT OF TRANSPORTATION

REMOVAL & ADJUSTMENT PLANS

FAP 609 (ILLINOIS ROUTE 163)
SECTION 76RS-3, 76-2BR-2I
ST. CLAIR COUNTY

SCALE: VERT. HORIZ.
DATE: 11/22/02

DRAWN BY: VERENSKI
DESIGNED BY: BOTT
CHECKED BY: EMRICK

GREENE & BRADFORD, INC.
OF SPRINGFIELD
CONSULTING ENGINEERS
1500 CONSTITUTION DRIVE
SPRINGFIELD, ILLINOIS 62707
PROFESSIONAL DESIGN FIRM NO. 84-00879
PROFESSIONAL & STRUCTURAL ENGINEERING CORPORATION
(217) 793-8844, (217) 793-8227 (F), E-MAIL - coa@greenebradford.com

COMPUTER FILE NO.
ROADREMOVAL04

PROJECT 02076
06/19/07-FAV

IDOTPL-50 1"=50' 8/07/00

REMOVAL & ADJUSTMENT - FAP 609 (IL RTE. 163) ST. CLAIR COUNTY
STA. 56+00 TO STA. 86+00