CONTRACT NO. 76A34

F.A.P. RTE.	SECTION	COUNTY	TOTAL SHEETS	SHEET NO.
609	***	ST. CLAIR	350	48

STA. 498+00 TO STA. 502+00

FED. ROAD DIST. NO. | ILLINOIS | FED. AID PROJECT

*** 76RS-3, 76-2BR-2I

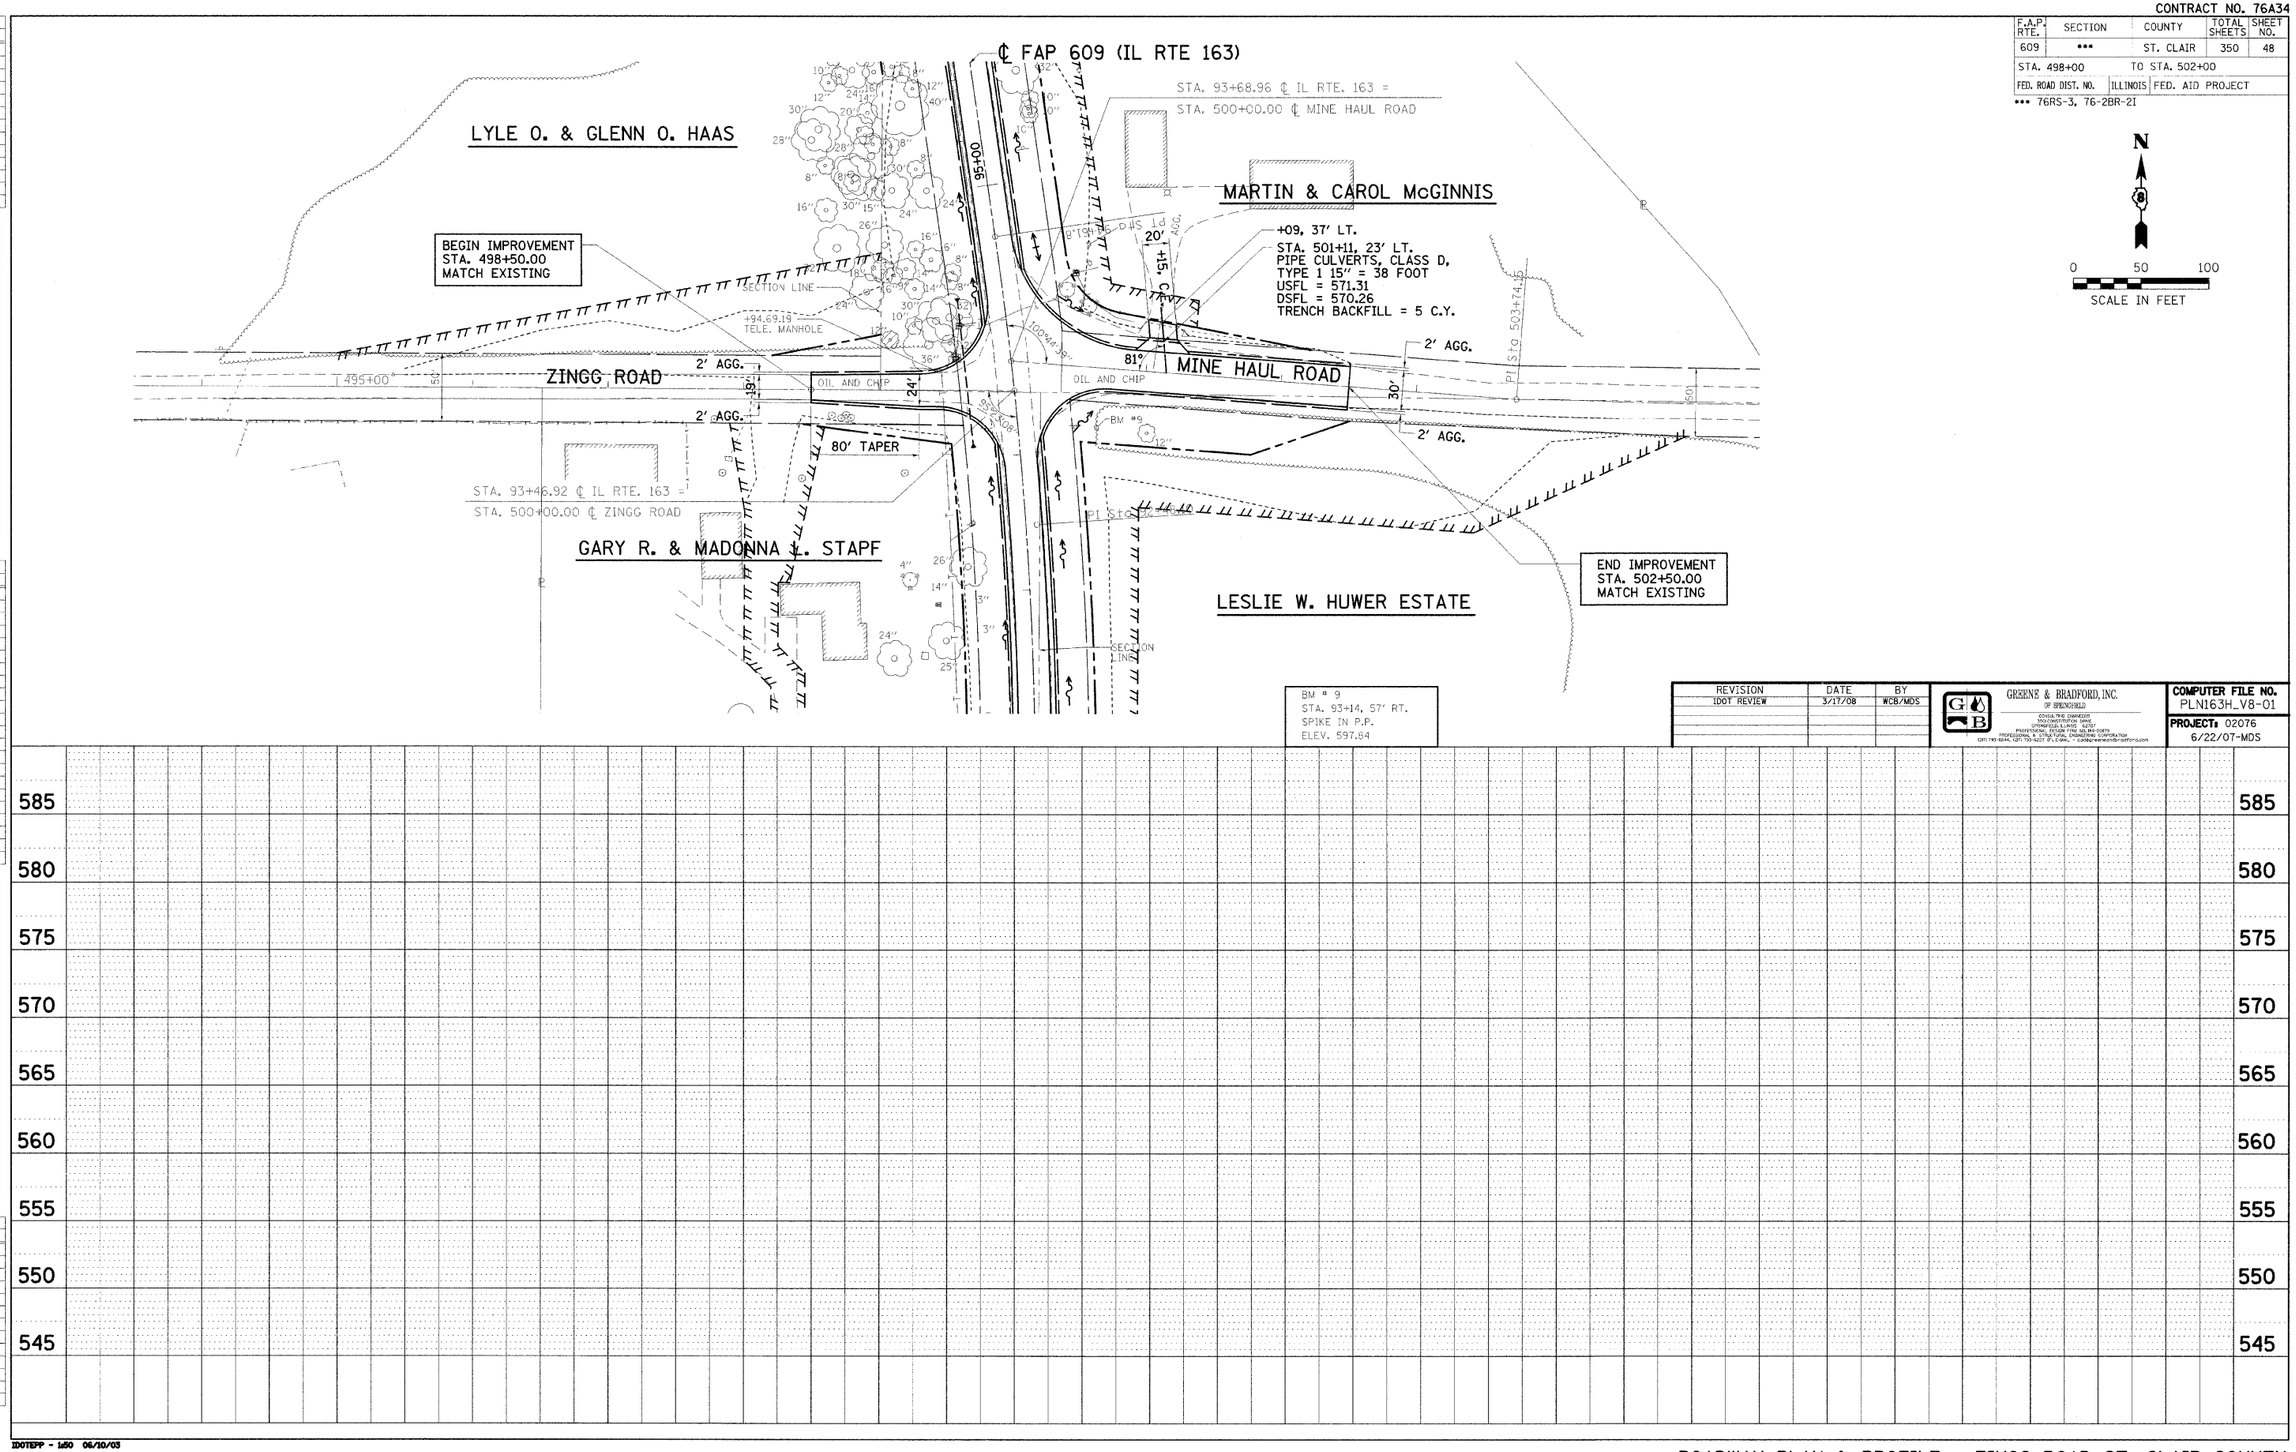

REVISION	DATE	BY
IDOT REVIEW	3/17/08	WCB/MDS

GREENE & BRADFORD, INC.
OF SPRINGFIELD
CONSULTING ENGINEERS
TRANSPORTATION DAMS
SPRINGFIELD, ILLINOIS 62707
PROFESSIONAL DESIGN FIRM NO. 184-001879
PROFESSIONAL & STRUCTURAL ENGINEERING CORPORATION
(217) 793-6644, (217) 793-6227 (FILE/ORG.) - cadegreeneandbradford.com

COMPUTER FILE NO.
PLN163H_V8-01

PROJECT: 02076
6/22/07-MDS

DESIGN

INT.	DATE	REASON

PLAN
NOTE BOOK NO.
SURVEYED
PLOTTED
ALIGNMENT CHECKED
RT. OF WAY CHECKED
CADD FILE NAME
BY
DATE

PLOTS & CHECKS

INT.	DATE	NO.	REASON

PROFILE
NOTE BOOK NO.
SURVEYED
PLOTTED
GRADES CHECKED
B.M. NOTED
STRUCTURE NOTATNS CHKD
BY
DATE

CHECKS

INT.	DATE	REASON

IDOTEPP - 1x50 06/10/03

ROADWAY PLAN & PROFILE - ZINGG ROAD ST. CLAIR COUNTY

STA. 498+00 TO STA. 502+00