DESIGN		
INT.	DATE	REASON

PLOTS & CHECKS		
INT.	DATE	NO. REASON

CHECKS		
INT.	DATE	REASON

F.A. RTE.	SECTION	COUNTY	TOTAL SHEETS	SHEET NO.
609	••••	ST. CLAIR	350	68
STA. 92+00		TO STA. 123+00		
FED. ROAD DIST. NO.	ILLINOIS	FED. AID PROJECT		

•••• 76RS-3, 76-2BR-21

LEGEND

- SEEDING, CLASS 1 (URBAN)
- SEEDING, CLASS 2 (RURAL)
- AGGREGATE SURFACE COURSE, TYPE B
- INLET AND PIPE PROTECTION
- EROSION CONTROL BLANKET (& HEAVY DUTY), TURF REINFORCEMENT MATS
- STONE RIPRAP, CLASS A4

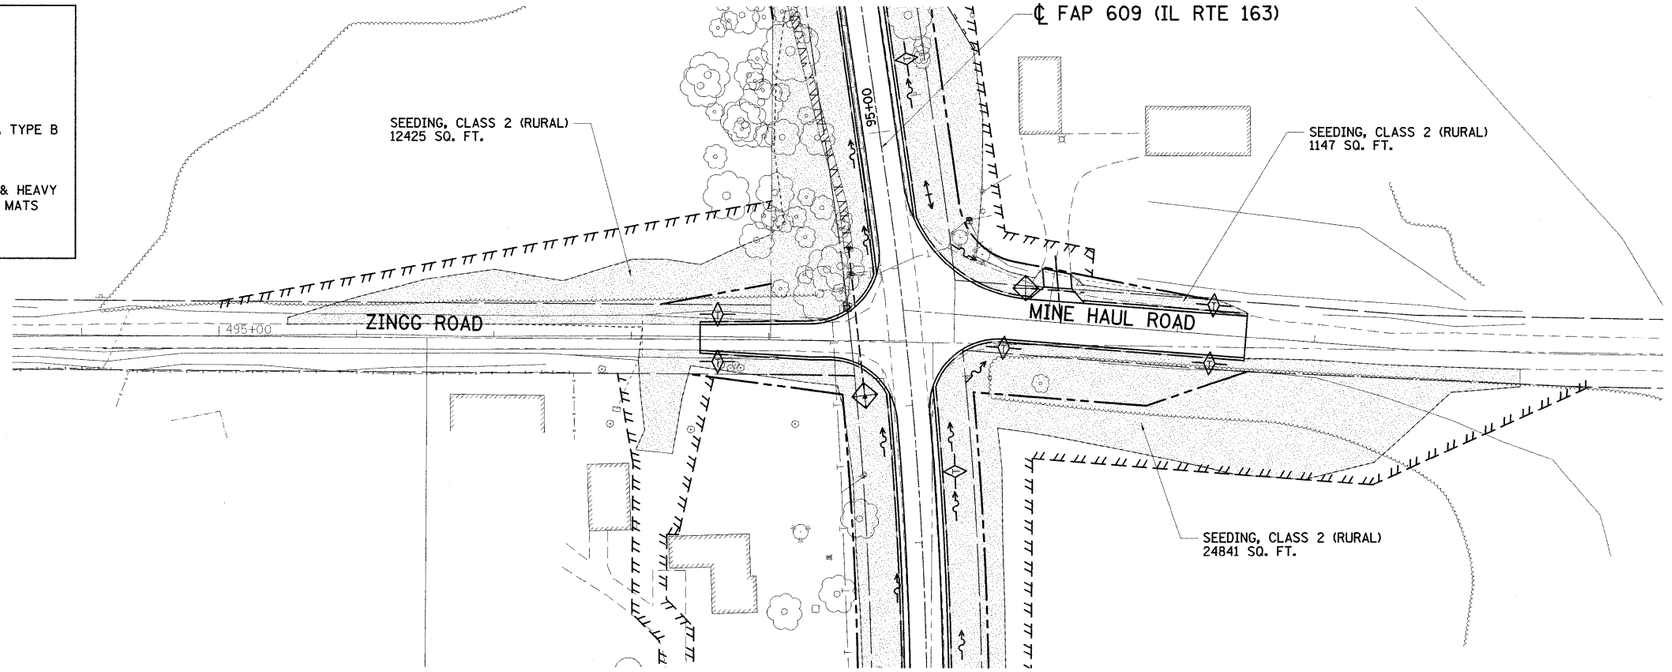

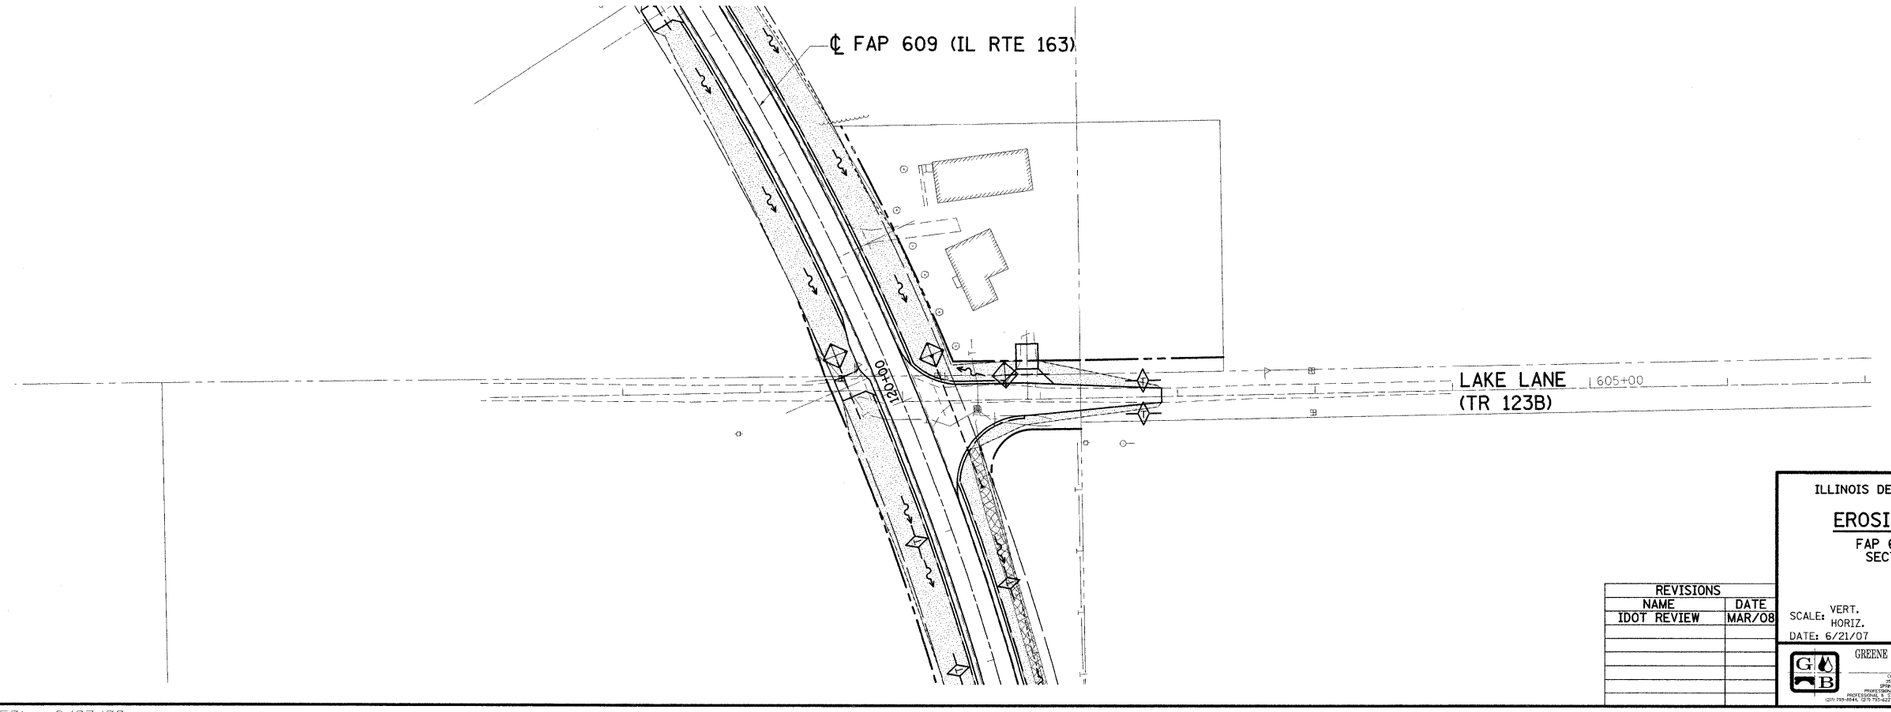

REVISIONS	
NAME	DATE
IDOT REVIEW	MAR/08

ILLINOIS DEPARTMENT OF TRANSPORTATION

EROSION CONTROL PLANS

FAP 609 (ILLINOIS ROUTE 163)
SECTION 76RS-3, 76-2BR-2I
ST. CLAIR COUNTY

SCALE: VERT.
HORIZ.
DATE: 6/21/07

DRAWN BY: SUTHEARD
DESIGNED BY: BOTT
CHECKED BY: BOTT

GREENE & BRADFORD, INC.
OF SPRINGFIELD
CIVIL/ENV. ENGINEERS
GEOTECHNICAL SERVICES
SPRINGFIELD, ILLINOIS 62703
PROFESSIONAL & STRUCTURAL ENGINEERING CORPORATION
(217) 793-0941 (217) 753-6227 (FT. L-4403) mail@greenebradford.com

COMPUTER FILE NO. EROSION07_V8
PROJECT 02076
06/21/07-MDS

IDOTPL-50 1"=50' 8/07/00

EROSION CONTROL - FAP 609 (IL RTE. 163) ST. CLAIR COUNTY
STA. 92+00 TO STA. 123+00