PART OF THE E 1/2 OF THE NE 1/4 OF SECTION 33, T1N, R9W, OF THE 3RD PM, ST CLAIR COUNTY, ILLINOIS

PARCEL NO.	OWNER	TOTAL HOLDING	FEE SIMPLE ACQUISITION						REMAINDER	EASEMENTS			PERMANENT TAX NUMBER	PROPERTY ACQUIRED BY
			GROSS		PREVIOUSLY DEDICATED		NET			PE = PERMANENT TE = TEMPORARY		EASEMENT PURPOSE		
		ACRES	ACRES	SQ. FT	ACRES	SQ. FT	ACRES	SQ. FT	ACRES	ACRES	SQ. FT			
8906067	GERALD M. McFARLAND, A MARRIED PERSON SC-5176.0	8.9507	0.0351	1529			0.0351	1529	8.9156	TE=0.0348	TE=1516	SHAPING & GRADING	07-33-0-200-060 07-33-0-200-059	
8906078	RONALD G. KEIM AND GERALDINE M. KEIM, HIS WIFE, AS JOINT TENANTS SC-5167.0	7.1871	0.1130	4923			0.1130	4923	7.0741				07-33-0-200-034	

COORDINATES AND BEARINGS SHOWN HEREON ARE BASED ON SURVEY CONTROL DATA AS PROVIDED BY THE ILLINOIS DEPARTMENT OF TRANSPORTATION.

F.A.P. RTE.	SECTION	COUNTY	TOTAL SHEETS	SHEET NO.
609	76RS-3	ST CLAIR	350	86
STA. 127+00.00	TO STA. 135+50.00			
FED. ROAD DIST NO.	ILLINOIS	FED. AID PROJECT		

CONTRACT NO. 76A34

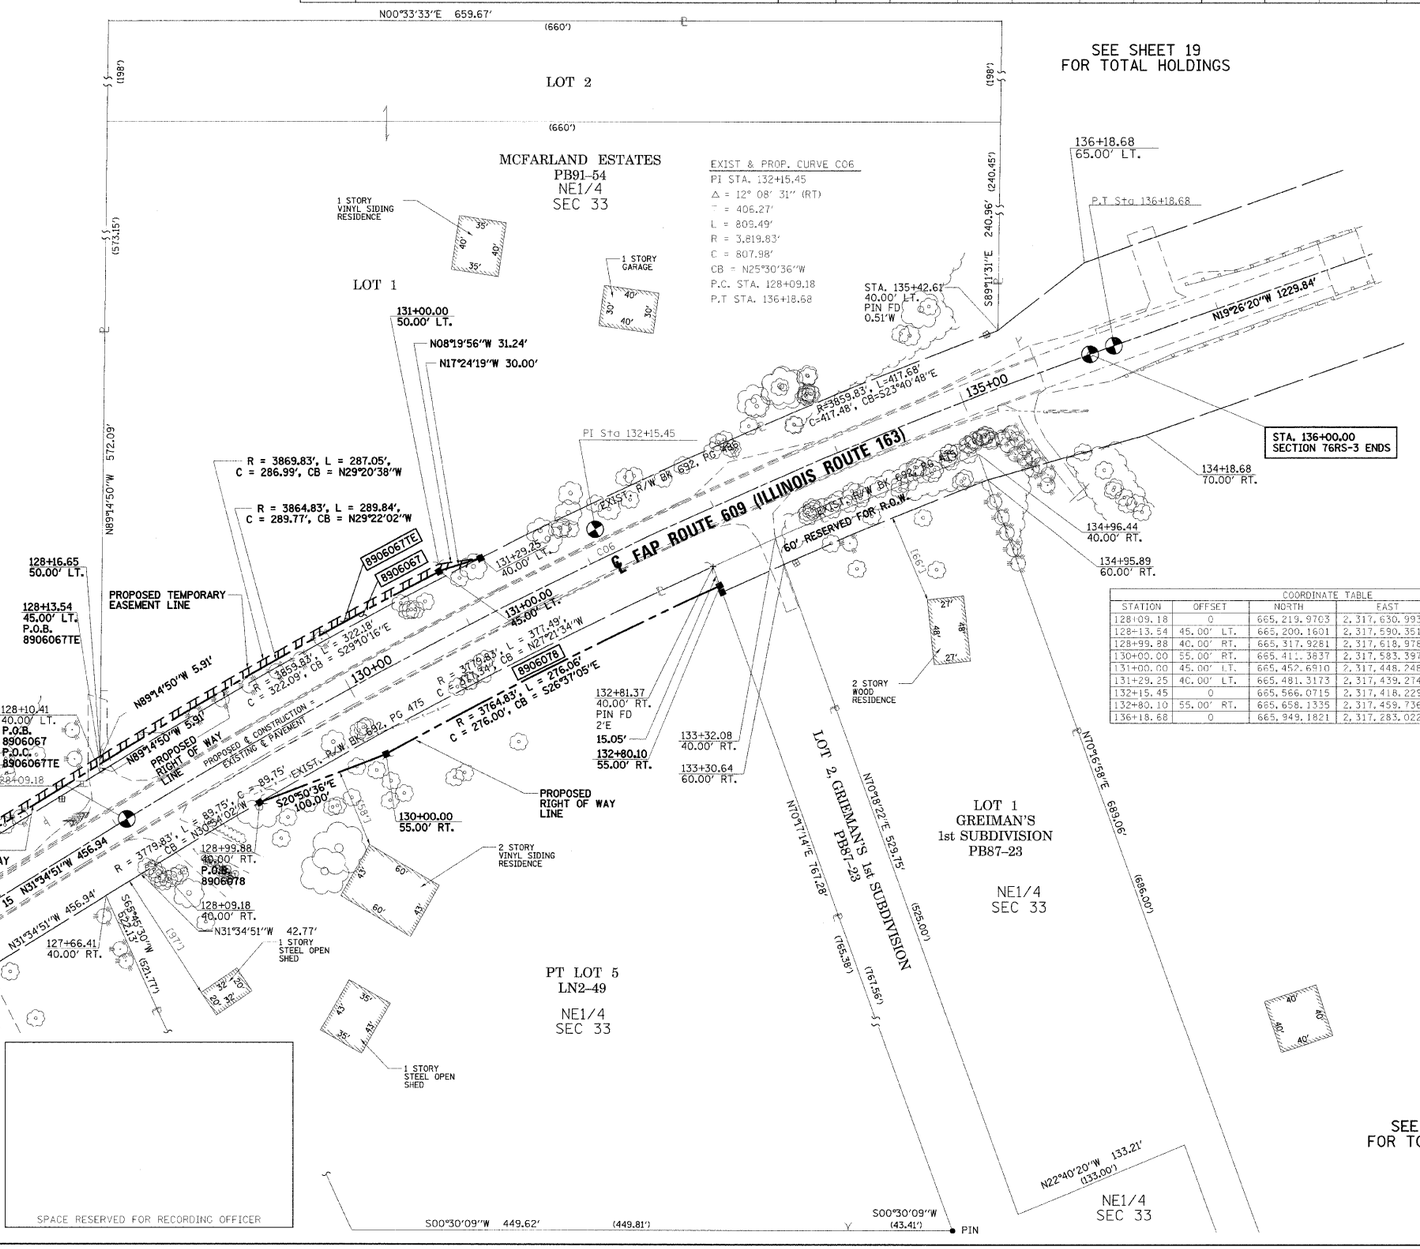

COORDINATE TABLE				
STATION	OFFSET	NORTH	EAST	
128+09.18	0	665,219.9703	2,317,630.9933	EXIST P.C. STATION
128+13.54	45.00' LT.	665,200.1601	2,317,590.3515	PROP. R.O.W.
128+99.88	40.00' RT.	665,317.9281	2,317,618.9788	PROP. R.O.W.
130+00.00	55.00' RT.	665,411.3837	2,317,583.3973	PROP. R.O.W.
131+00.00	45.00' LT.	665,452.6910	2,317,448.2483	PROP. R.O.W.
131+29.25	40.00' LT.	665,481.3173	2,317,439.2744	PROP. R.O.W.
132+15.45	0	665,566.0715	2,317,416.2294	EXIST PI STATION
132+80.10	55.00' RT.	665,658.1335	2,317,458.7369	PROP. R.O.W.
136+18.68	0	665,949.1821	2,317,283.0229	EXIST P.T STATION

LEGEND

SECTION CORNERS

QUARTER SECTION CORNERS

- EXISTING CENTERLINE
- EXISTING RIGHT OF WAY LINE
- EXISTING EASEMENT LINE
- PROPOSED CENTERLINE
- PROPOSED RIGHT OF WAY LINE
- PROPOSED TEMPORARY EASEMENT LINE
- PROPOSED PERMANENT EASEMENT LINE
- SECTION LINE
- QUARTER SECTION LINE
- QUARTER QUARTER SECTION LINE
- PROPERTY (DEED) LINE
- APPARENT PROPERTY LINE
- 121.45' MEASURED DIMENSION
- 121.45' (COMP) COMPUTED DIMENSION
- (121.45') RECORDED DIMENSION
- *ITALICS* FRACTION SECTION DIMENSIONS
- FOUND STONE
- FOUND IRON PIPE OR IRON ROD AT CORNER UNLESS OTHERWISE NOTED
- SET 5/8 INCH IRON ROD WITH PLASTIC CAP IDENTIFIED BY SURVEYORS LICENSE NUMBER AT CORNER UNLESS OTHERWISE NOTED
- PERMANENT SURVEY MONUMENT, I.D.O.T STD. 667101 (TO BE SET BY OTHERS)
- SET 5/8 INCH IRON ROD AS SURVEY CONTROL UNLESS OTHERWISE NOTED
- FOUND CUT CROSS
- SET CUT CROSS
- SAME OWNERSHIP
- EXISTING BUILDING

■ STAKING OF PROPOSED RIGHT OF WAY CORNERS. SET 5/8 INCH METAL ROD WITH DIVISION OF HIGHWAY SURVEY ALUMINUM CAP TO MONUMENT THE POSITION SHOWN. IDENTIFIED BY INSCRIPTION DATA AND SURVEYORS LICENSE NUMBER. (PROPOSED RIGHT OF WAY CORNERS SET IN CULTIVATED AREAS SHALL BE A MINIMUM OF 20 INCHES BELOW THE GROUND SURFACE).

STATE OF ILLINOIS)
) SS
COUNTY OF ST CLAIR)

I, JOSEPH L. GREENE, AN ILLINOIS PROFESSIONAL LAND SURVEYOR, CERTIFY THAT I HAVE SURVEYED THE PLAT OF HIGHWAY SHOWN HEREON AND THAT THIS PROFESSIONAL SERVICE CONFORMS TO THE CURRENT ILLINOIS MINIMUM STANDARDS FOR A BOUNDARY SURVEY FOR THE PROPOSED PARCEL(S) TO BE ACQUIRED BY THE STATE OF ILLINOIS, DEPARTMENT OF TRANSPORTATION, SHOWN HEREON.
DATED

JOSEPH L. GREENE, PLS NO. 1915
LICENSE EXPIRATION DATE: 11/30/2008

JOSEPH L. GREENE 1915 PROFESSIONAL LAND SURVEYOR STATE OF ILLINOIS SPRINGFIELD, ILLINOIS

COMPUTER FILE
RPL163F-2
PROJECT: 02076
08/08/07-FAV

GREENE & BRADFORD, INC. OF SPRINGFIELD
CONSULTING ENGINEERS
1504 CONSTITUTION DRIVE
SPRINGFIELD, ILLINOIS 62711-7007
PROFESSIONAL LAND SURVEYOR FIRM NO. 048-000198
PROFESSIONAL & STRUCTURAL ENGINEERING CORPORATION
(217) 793-8144, (217) 793-8227 (F) E-MAIL - osb@greenebradford.com

REVISION	
DATE	DESCRIPTION
09/08	IDOT REVIEW

ILLINOIS DEPARTMENT OF TRANSPORTATION

PLAT OF HIGHWAYS

FAP ROUTE 609 (IL RTE. 163)
SECTION 76RS-3
ST CLAIR COUNTY
JOB NO. R-98-006-99

STATION 127+00 TO STATION 135+50

50' 0 50' 100'
SCALE: 1" = 50'

SHEET 16 OF 26

COMPLETION DATE OF FIELD WORK PERFORMED	
LAND SURVEY:	09/01 (ORIGINAL) 03/07 (UPDATE)
RIGHT OF WAY STAKING:	

ILLINOIS DEPARTMENT OF TRANSPORTATION
DIVISION OF HIGHWAYS/REGION 5/DISTRICT 8
1102 EASTPORT PLAZA DRIVE
COLLINSVILLE, ILLINOIS 62234-6198

PLOT DATE = 9/17/2008
FILE NAME = c:\Projects\view\sd1859a\consult\r_3\rpl163f_r8.dgn
PLOT SCALE = 52.444 / IN.
USER NAME = conowerJ

PLOT DATE: 9/17/2008

FAP ROUTE 609 (IL ROUTE 163) CONSTRUCTION SECTION 76RS-3, 76-3BR, 76-2BR-21 ST CLAIR COUNTY JOB NO. R-98-006-99 PART OF SEC. 33, T 1N., R. 9 W. OF THE 3RD P.M.

SHEET 1 OF 26 IS A COVER SHEET AND IS NOT RECORDED