PART OF SECTION 4, T1S, R9W, OF THE 3RD PM, ST. CLAIR COUNTY, ILLINOIS

F.A.P. RTE.	SECTION	COUNTY	TOTAL SHEETS	SHEET NO.
609	76RS-3	ST. CLAIR	350	87
STA. 35+00.00	TO STA. 95+00.00			
FED. ROAD DIST. NO.	ILLINOIS	FED. AID PROJECT		
CONTRACT NO. 76A34				

TOTAL HOLDINGS

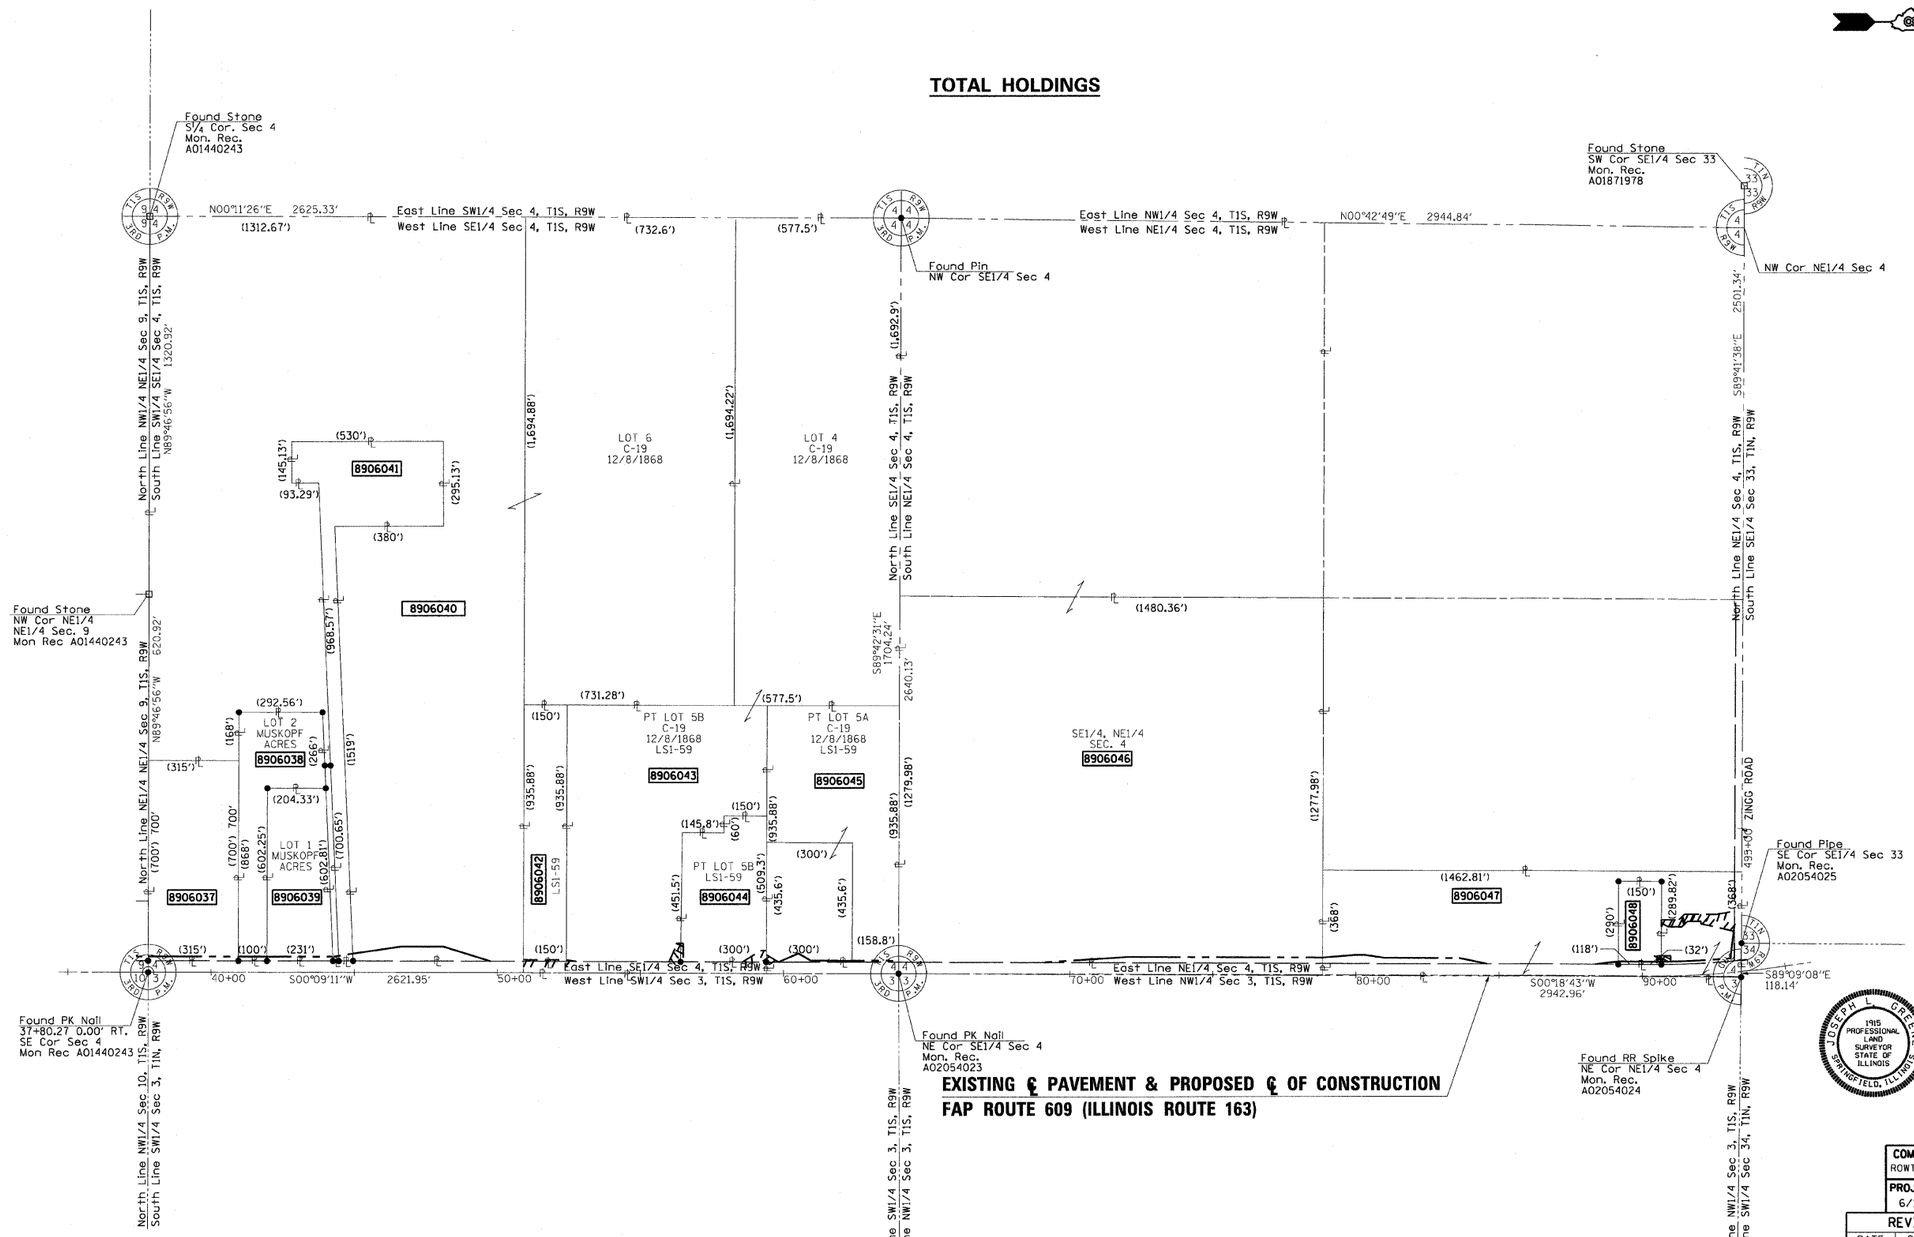

LEGEND

- SECTION CORNERS
- QUARTER SECTION CORNERS
- EXISTING CENTERLINE
- EXISTING RIGHT OF WAY LINE
- EXISTING EASEMENT LINE
- PROPOSED CENTERLINE
- PROPOSED RIGHT OF WAY LINE
- PROPOSED TEMPORARY EASEMENT LINE
- PROPOSED PERMANENT EASEMENT LINE
- SECTION LINE
- QUARTER SECTION LINE
- QUARTER QUARTER SECTION LINE
- PROPERTY (DEED) LINE
- APL — APPARENT PROPERTY LINE
- 121.45' — MEASURED DIMENSION
- 121.45' (COMP) — COMPUTED DIMENSION
- (121.45') — RECORDED DIMENSION
- *ITALICS* — FRACTION SECTION DIMENSIONS
- □ FOUND STONE
- • FOUND IRON PIPE OR IRON ROD AT CORNER UNLESS OTHERWISE NOTED
- ○ SET 5/8 INCH IRON ROD WITH PLASTIC CAP IDENTIFIED BY SURVEYORS LICENSE NUMBER AT CORNER UNLESS OTHERWISE NOTED
- PERMANENT SURVEY MONUMENT, I.D.O.T. STD. 667101 (TO BE SET BY OTHERS)
- △ SET 5/8 INCH IRON ROD AS SURVEY CONTROL UNLESS OTHERWISE NOTED
- \+ FOUND CUT CROSS
- \+ SET CUT CROSS
- SAME OWNERSHIP
- EXISTING BUILDING

■ STAKING OF PROPOSED RIGHT OF WAY CORNERS. SET 5/8 INCH METAL ROD WITH DIVISION OF HIGHWAY SURVEY ALUMINUM CAP TO MONUMENT THE POSITION SHOWN. IDENTIFIED BY INSCRIPTION DATA AND SURVEYORS LICENSE NUMBER. (PROPOSED RIGHT OF WAY CORNERS SET IN CULTIVATED AREAS SHALL BE A MINIMUM OF 20 INCHES BELOW THE GROUND SURFACE).

STATE OF ILLINOIS)
) SS
COUNTY OF ST. CLAIR)

I, JOSEPH L. GREENE, AN ILLINOIS PROFESSIONAL LAND SURVEYOR, CERTIFY THAT I HAVE SURVEYED THE PLAT OF HIGHWAY SHOWN HEREON AND THAT THIS PROFESSIONAL SERVICE CONFORMS TO THE CURRENT ILLINOIS MINIMUM STANDARDS FOR A BOUNDARY SURVEY FOR THE PROPOSED PARCEL(S) TO BE ACQUIRED BY THE STATE OF ILLINOIS, DEPARTMENT OF TRANSPORTATION, SHOWN HEREON.
DATED

JOSEPH L. GREENE, PLS NO. 1915
LICENSE EXPIRATION DATE: 11/30/2008

JOSEPH L GREENE 1915 PROFESSIONAL LAND SURVEYOR STATE OF ILLINOIS SPRINGFIELD, ILLINOIS

SPACE RESERVED FOR RECORDING OFFICER

COMPUTER FILE
ROWTOTHOLD-1.V8
PROJECT: 02076
6/13/07-MDS

GREENE & BRADFORD, INC. OF SPRINGFIELD
CONSULTING ENGINEERS
3600 CONSTITUTION DRIVE
SPRINGFIELD, ILLINOIS 62711-7007
PROFESSIONAL LAND SURVEYOR FIRM NO. 048-000598
PROFESSIONAL & STRUCTURAL ENGINEERING CORPORATION
(217) 793-8845, (217) 793-8221 FILE MAIL - GGSB@greenebradford.com

REVISION	
DATE	DESCRIPTION

ILLINOIS DEPARTMENT OF TRANSPORTATION
PLAT OF HIGHWAYS
FAP ROUTE 609 (IL RTE. 163)
SECTION 76RS-3
ST. CLAIR COUNTY
JOB NO. R-98-006-99
STATION 35+00 TO STATION 95+00

250' 0 250' 500'
SCALE: 1" = 250'
SHEET 17 OF 26

COMPLETION DATE OF FIELD WORK PERFORMED
LAND SURVEY: 9/01 (ORIGINAL)
3/07 (UPDATE)
RIGHT OF WAY STAKING:

ILLINOIS DEPARTMENT OF TRANSPORTATION
DIVISION OF HIGHWAYS/REGION 5/DISTRICT 8
1102 EASTPORT PLAZA DRIVE
COLLINSVILLE, ILLINOIS 62234-6198

PLOT DATE = 7/23/2008
FILE NAME = J:\02076\DRAWINGS\ROWTOTHOLD_V8.dgn
PLOT SCALE = 250.000 ' / IN.
MODEL = Default
OPERATOR = marks

FAP ROUTE 609 (IL ROUTE 163) CONSTRUCTION SECTION 76RS-3, 76-3BR, 76-2BR-2I ST. CLAIR COUNTY JOB NO. R-98-006-99 PART OF SECTION 9 & 4, T.1S., R. 9 W. OF THE 3RD P.M.

SHEET 1 OF 26 IS A COVER SHEET IS NOT RECORDED