CONTRACT NO. 76A34

F.A.P. RTE.	SECTION	COUNTY	TOTAL SHEETS	SHEET NO.
609	••••	ST. CLAIR	350	107
STA. 56+00		TO STA. 86+00		
FED. ROAD DIST. NO.	ILLINOIS	FED. AID PROJECT		

•••• 76RS-3, 76-2BR-21

0 50 100
SCALE IN FEET

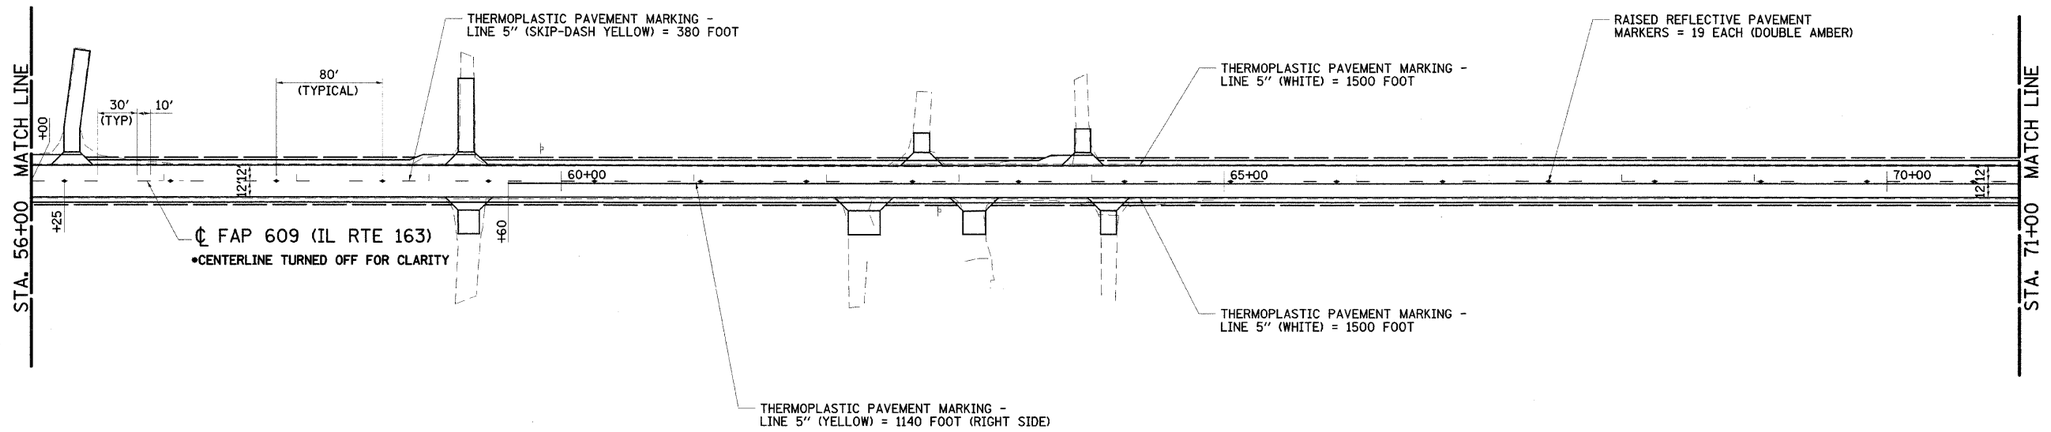

0 50 100
SCALE IN FEET

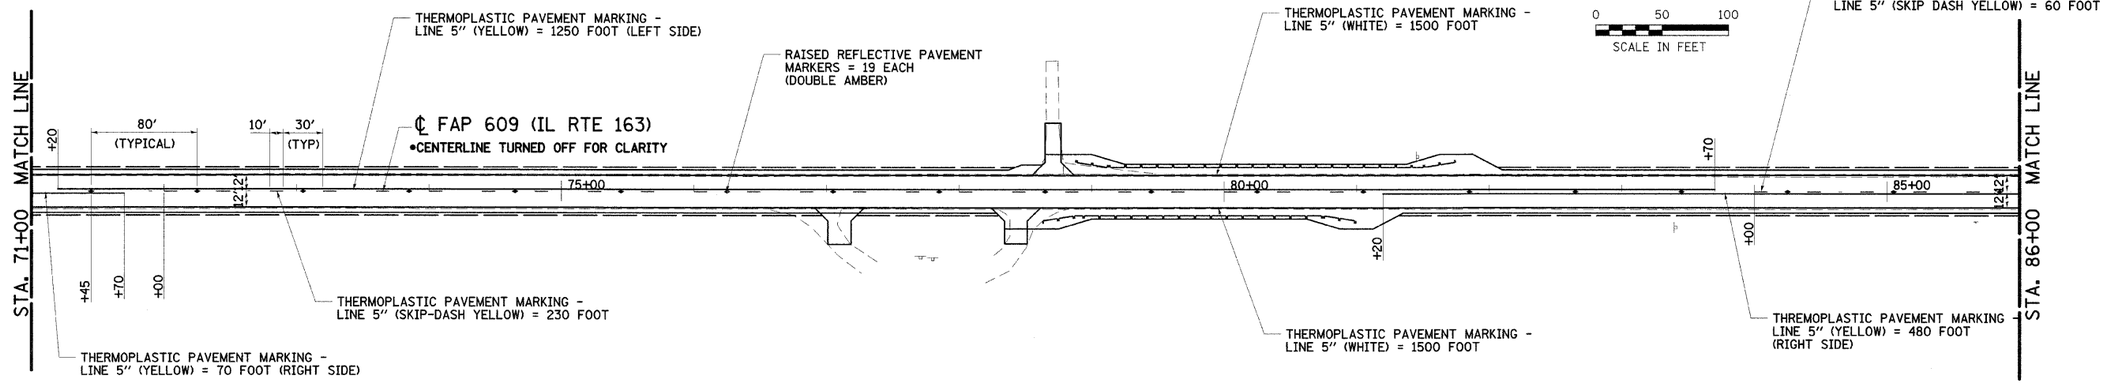

REVISIONS	
NAME	DATE
IDOT REVIEW	MAR/08
IDOT REVIEW	09/08

ILLINOIS DEPARTMENT OF TRANSPORTATION

PAVEMENT STRIPING PLANS

FAP 609 (ILLINOIS ROUTE 163)
SECTION 76RS-3, 76-2BR-2I
ST. CLAIR COUNTY

SCALE: VERT.
HORIZ.
DATE: 11/22/02

DRAWN BY: BISHOP
DESIGNED BY: COLBROOK
CHECKED BY: COLBROOK

GREENE & BRADFORD, INC. OF SPRINGFIELD
CONSULTING ENGINEERS
PROFESSIONAL DESIGN FIRM #EL-84-0923
PROFESSIONAL & STRUCTURAL ENGINEERING CORPORATION
625 753-6684, (217) 753-1627 FAX & MAIL • GREENEANDBRADFORD@AOL.COM

COMPUTER FILE NO. STRIPING04_V8
PROJECT 02076
03/27/07-GJM

PAVEMENT STRIPING - FAP 609 (IL RTE. 163) ST. CLAIR COUNTY

IDOTPL-50 1"=50' 8/07/00

DESIGN

INT.	DATE	REASON

PLOTS & CHECKS

INT.	DATE	NO.	REASON

CHECKS

INT.	DATE	REASON