CONTRACT NO. 76A34

F.A.P. RTE.	SECTION	COUNTY	TOTAL SHEETS	SHEET NO.
609	••••	ST. CLAIR	350	108
STA. 86+00		TO STA. 116+00		
FED. ROAD DIST. NO.	ILLINOIS	FED. AID PROJECT		

•••• 76RS-3, 76-2BR-21

DESIGN

INT.	DATE	REASON

PLOTS & CHECKS

INT.	DATE	NO.	REASON

CHECKS

INT.	DATE	REASON

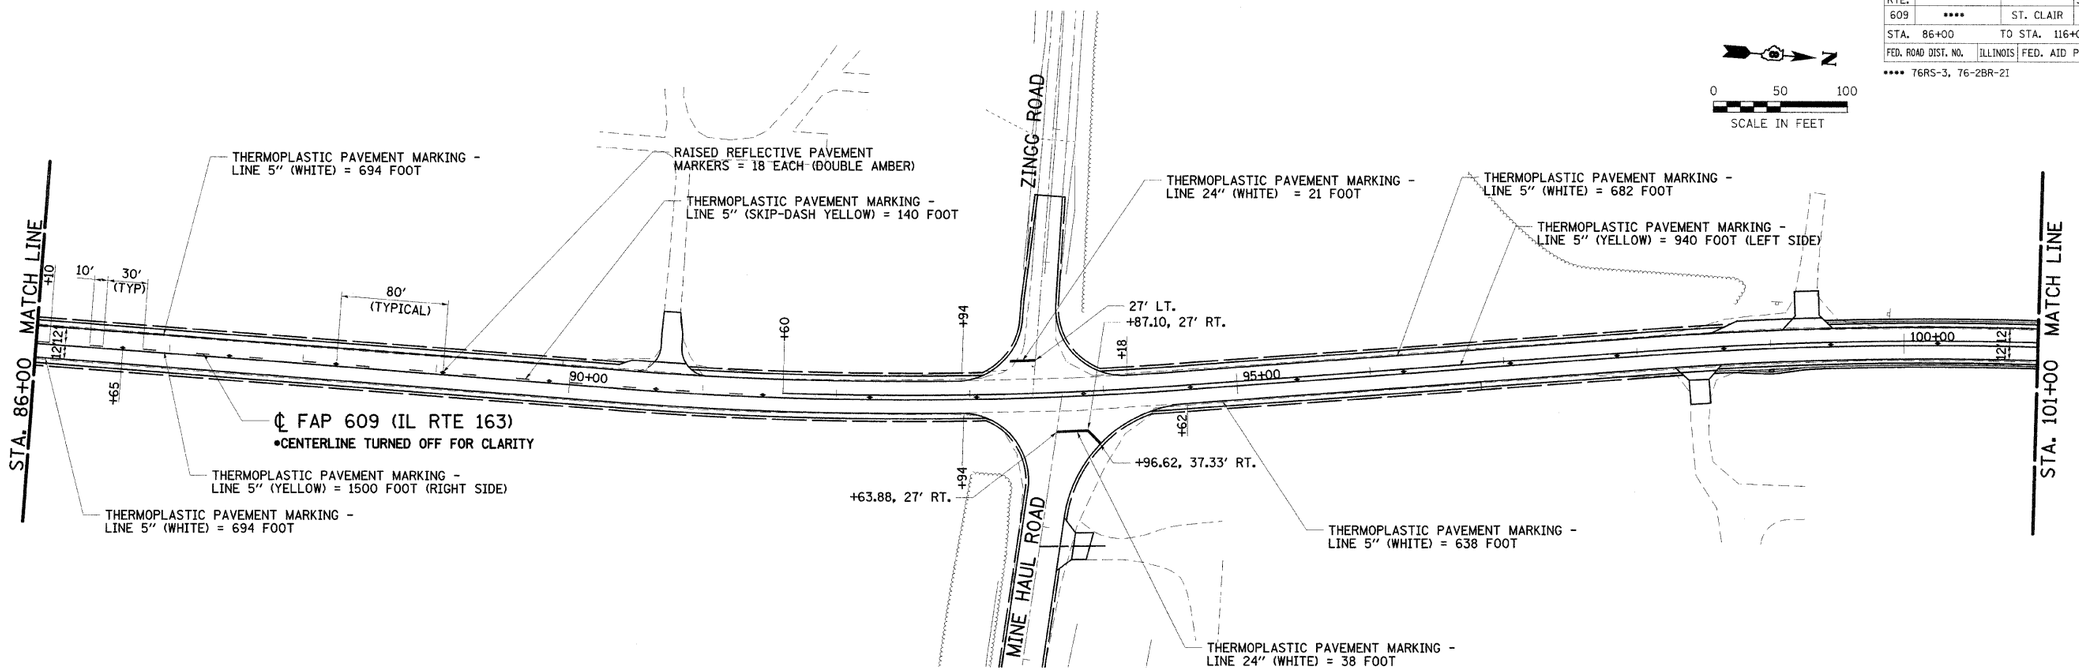

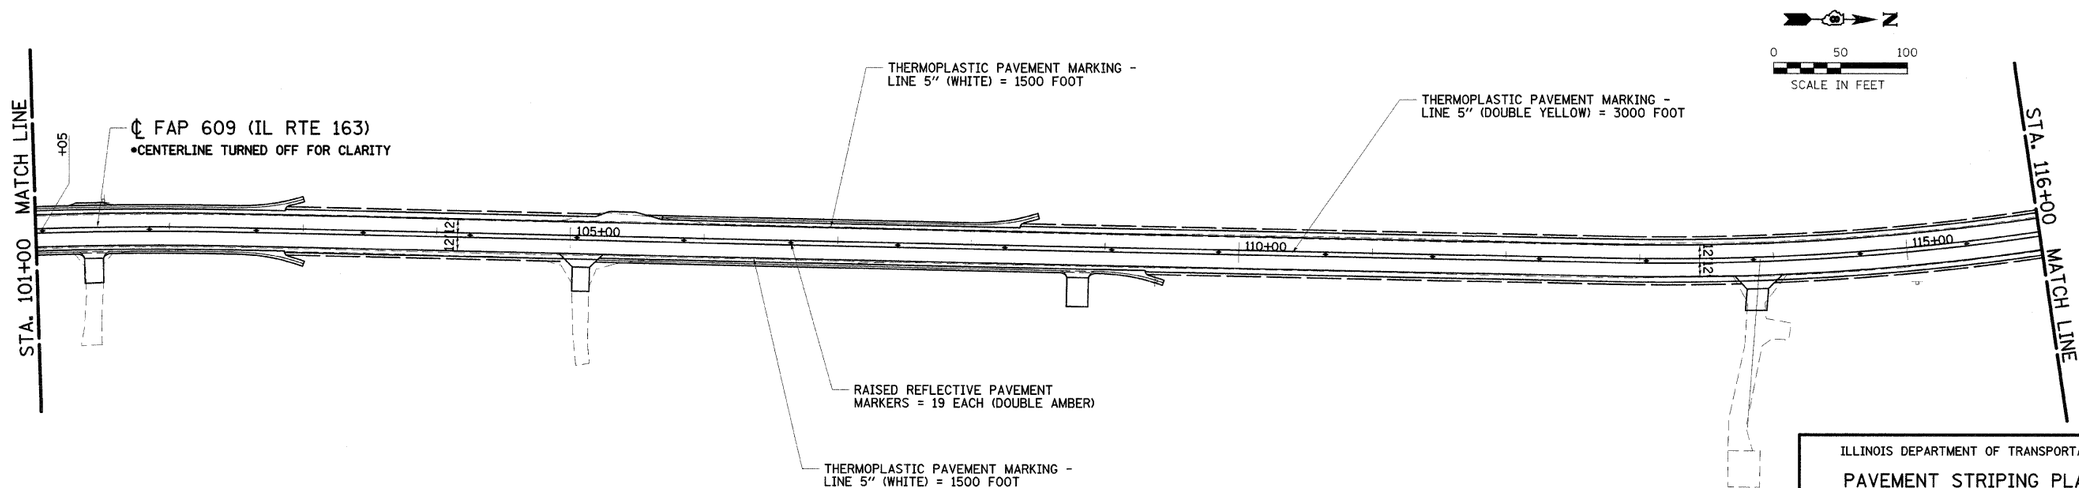

REVISIONS	
NAME	DATE
IDOT REVIEW	MAR/08
IDOT REVIEW	09/08

ILLINOIS DEPARTMENT OF TRANSPORTATION

PAVEMENT STRIPING PLANS

FAP 609 (ILLINOIS ROUTE 163)
SECTION 76RS-3, 76-2BR-2I
ST. CLAIR COUNTY

SCALE: VERT.
HORIZ.
DATE: 11/22/02

DRAWN BY: BISHOP
DESIGNED BY: COLBROOK
CHECKED BY: COLBROOK

GREENE & BRADFORD, INC.
OF SPRINGFIELD
CONSULTING ENGINEERS
TRANSPORTATION GROUP
PROFESSIONAL DESIGN FIRM NO. 184-000111
PROFESSIONAL & STRUCTURAL ENGINEERING CORPORATION
1201 TROY ROAD, EDWARDSVILLE, IL 62025 PH. 618/656-7337 FAX 656-7338

COMPUTER FILE NO. STRIPING05_V8
PROJECT 02076
03/27/07-GJM

IDOTPL-50 1"=50' 8/07/00

PAVEMENT STRIPING - FAP 609 (IL RTE. 163) ST. CLAIR COUNTY