CONTRACT NO. 76A34

F.A.P. RTE.	SECTION	COUNTY	TOTAL SHEETS	SHEET NO.
609	••••	ST. CLAIR	350	109
STA. 116+00		TO STA. 146+00		
FED. ROAD DIST. NO.	ILLINOIS	FED. AID PROJECT		

•••• 76RS-3, 76-2BR-2I

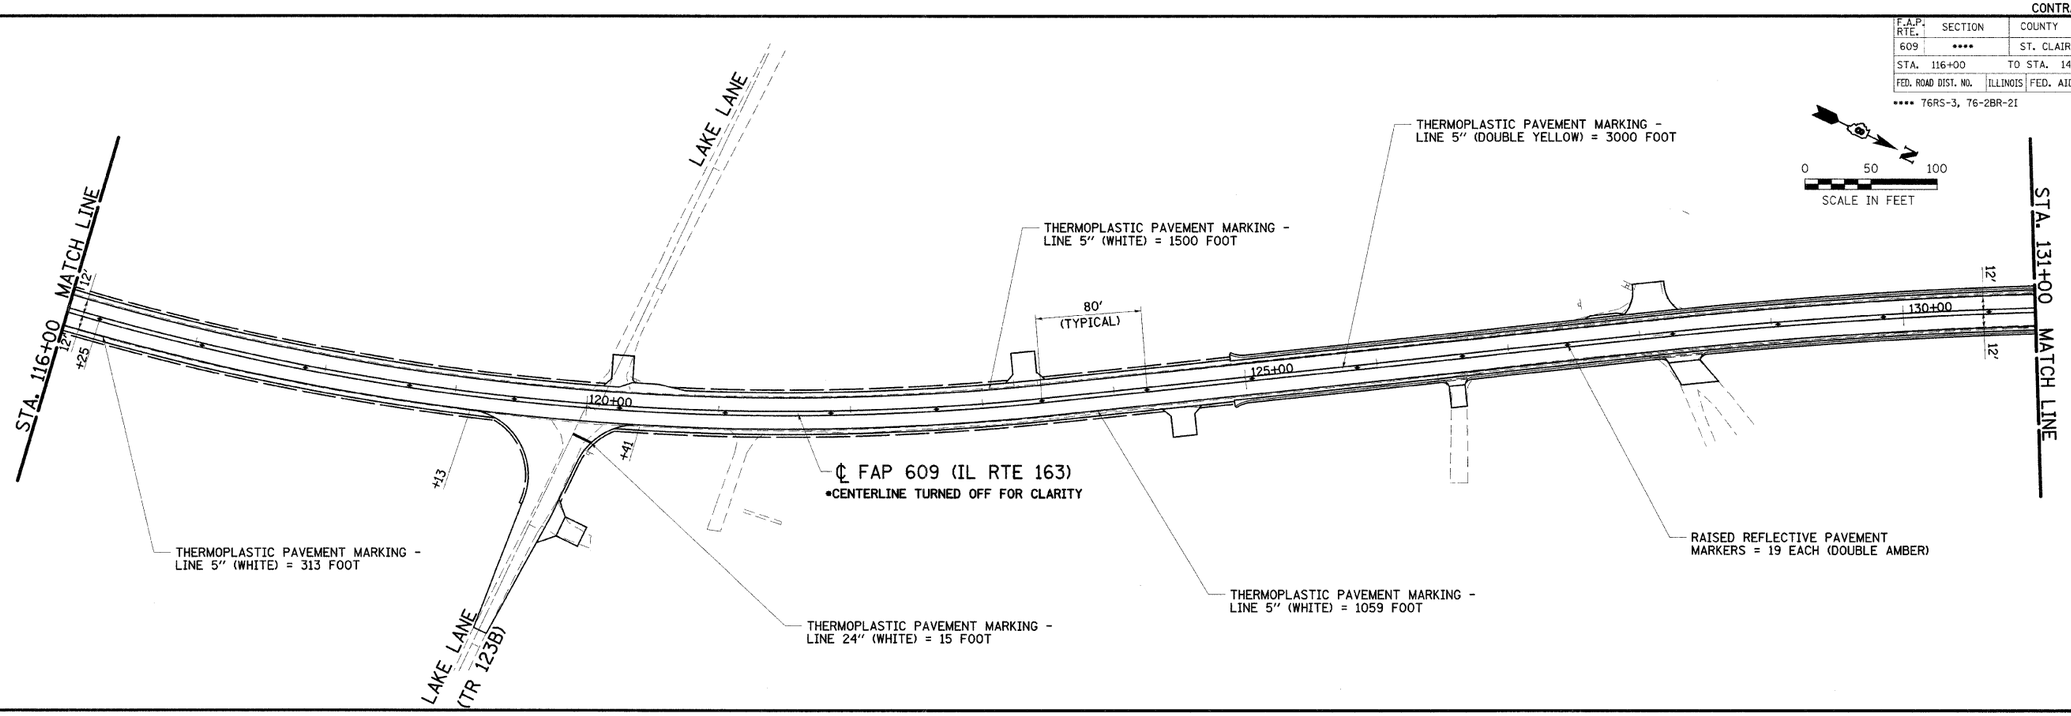

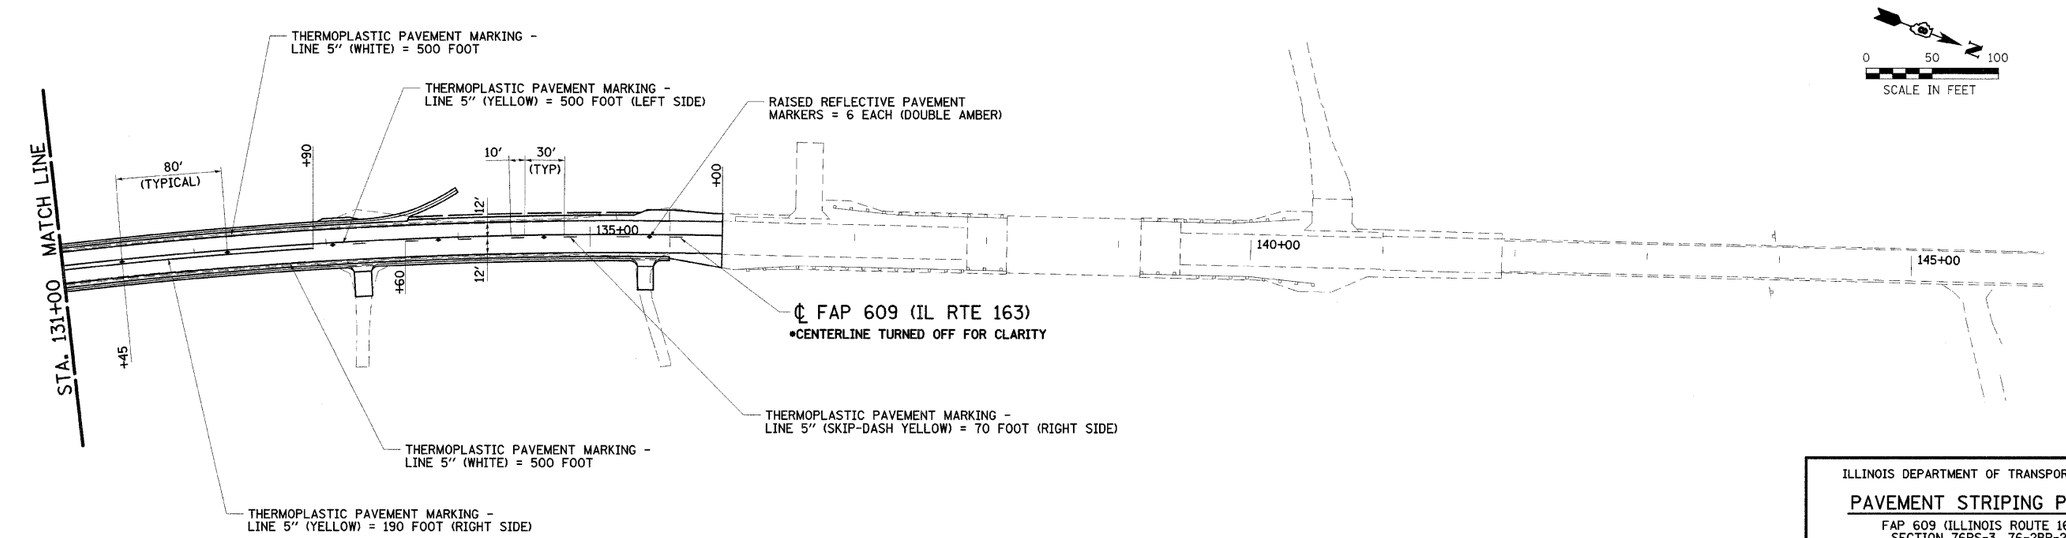

DESIGN		
INT.	DATE	REASON

PLOTS & CHECKS			
INT.	DATE	NO.	REASON

CHECKS		
INT.	DATE	REASON

REVISIONS	
NAME	DATE
IDOT REVIEW	MAR/08
IDOT REVIEW	09/08

ILLINOIS DEPARTMENT OF TRANSPORTATION

PAVEMENT STRIPING PLANS

FAP 609 (ILLINOIS ROUTE 163)
SECTION 76RS-3, 76-2BR-2I
ST. CLAIR COUNTY

SCALE: VERT.
HORIZ.
DATE: 11/22/02

DRAWN BY: BISHOP
DESIGNED BY: COLBROOK
CHECKED BY: COLBROOK

GREENE & BRADFORD, INC. OF SPRINGFIELD
CONSULTING ENGINEERS
RECONSTRUCTION GROUP
SPRINGFIELD, ILLINOIS 62707
PROFESSIONAL DESIGN FIRM 184.004729
PROFESSIONAL SURVEYING CORPORATION
(217) 787-8996, (217) 787-9277 (FAX) e-mail: gbgroup@gbdesign.com

COMPUTER FILE NO.
STRIPING06_V8

PROJECT 02076
03/27/07-GJM

IDOTPL-50 1"-50' 8/07/00

PAVEMENT STRIPING - FAP 609 (IL RTE. 163) ST. CLAIR COUNTY