CONTRACT NO. 76A34

F.A.P. RTE.	SECTION	COUNTY	TOTAL SHEETS	SHEET NO.
609	***	ST. CLAIR	350	135

STA. 13+75.00 TO STA. 14+25.00

FED. ROAD DIST. NO.	ILLINOIS	FED. AID PROJECT

*** 76RS-3, 76-2BR-21

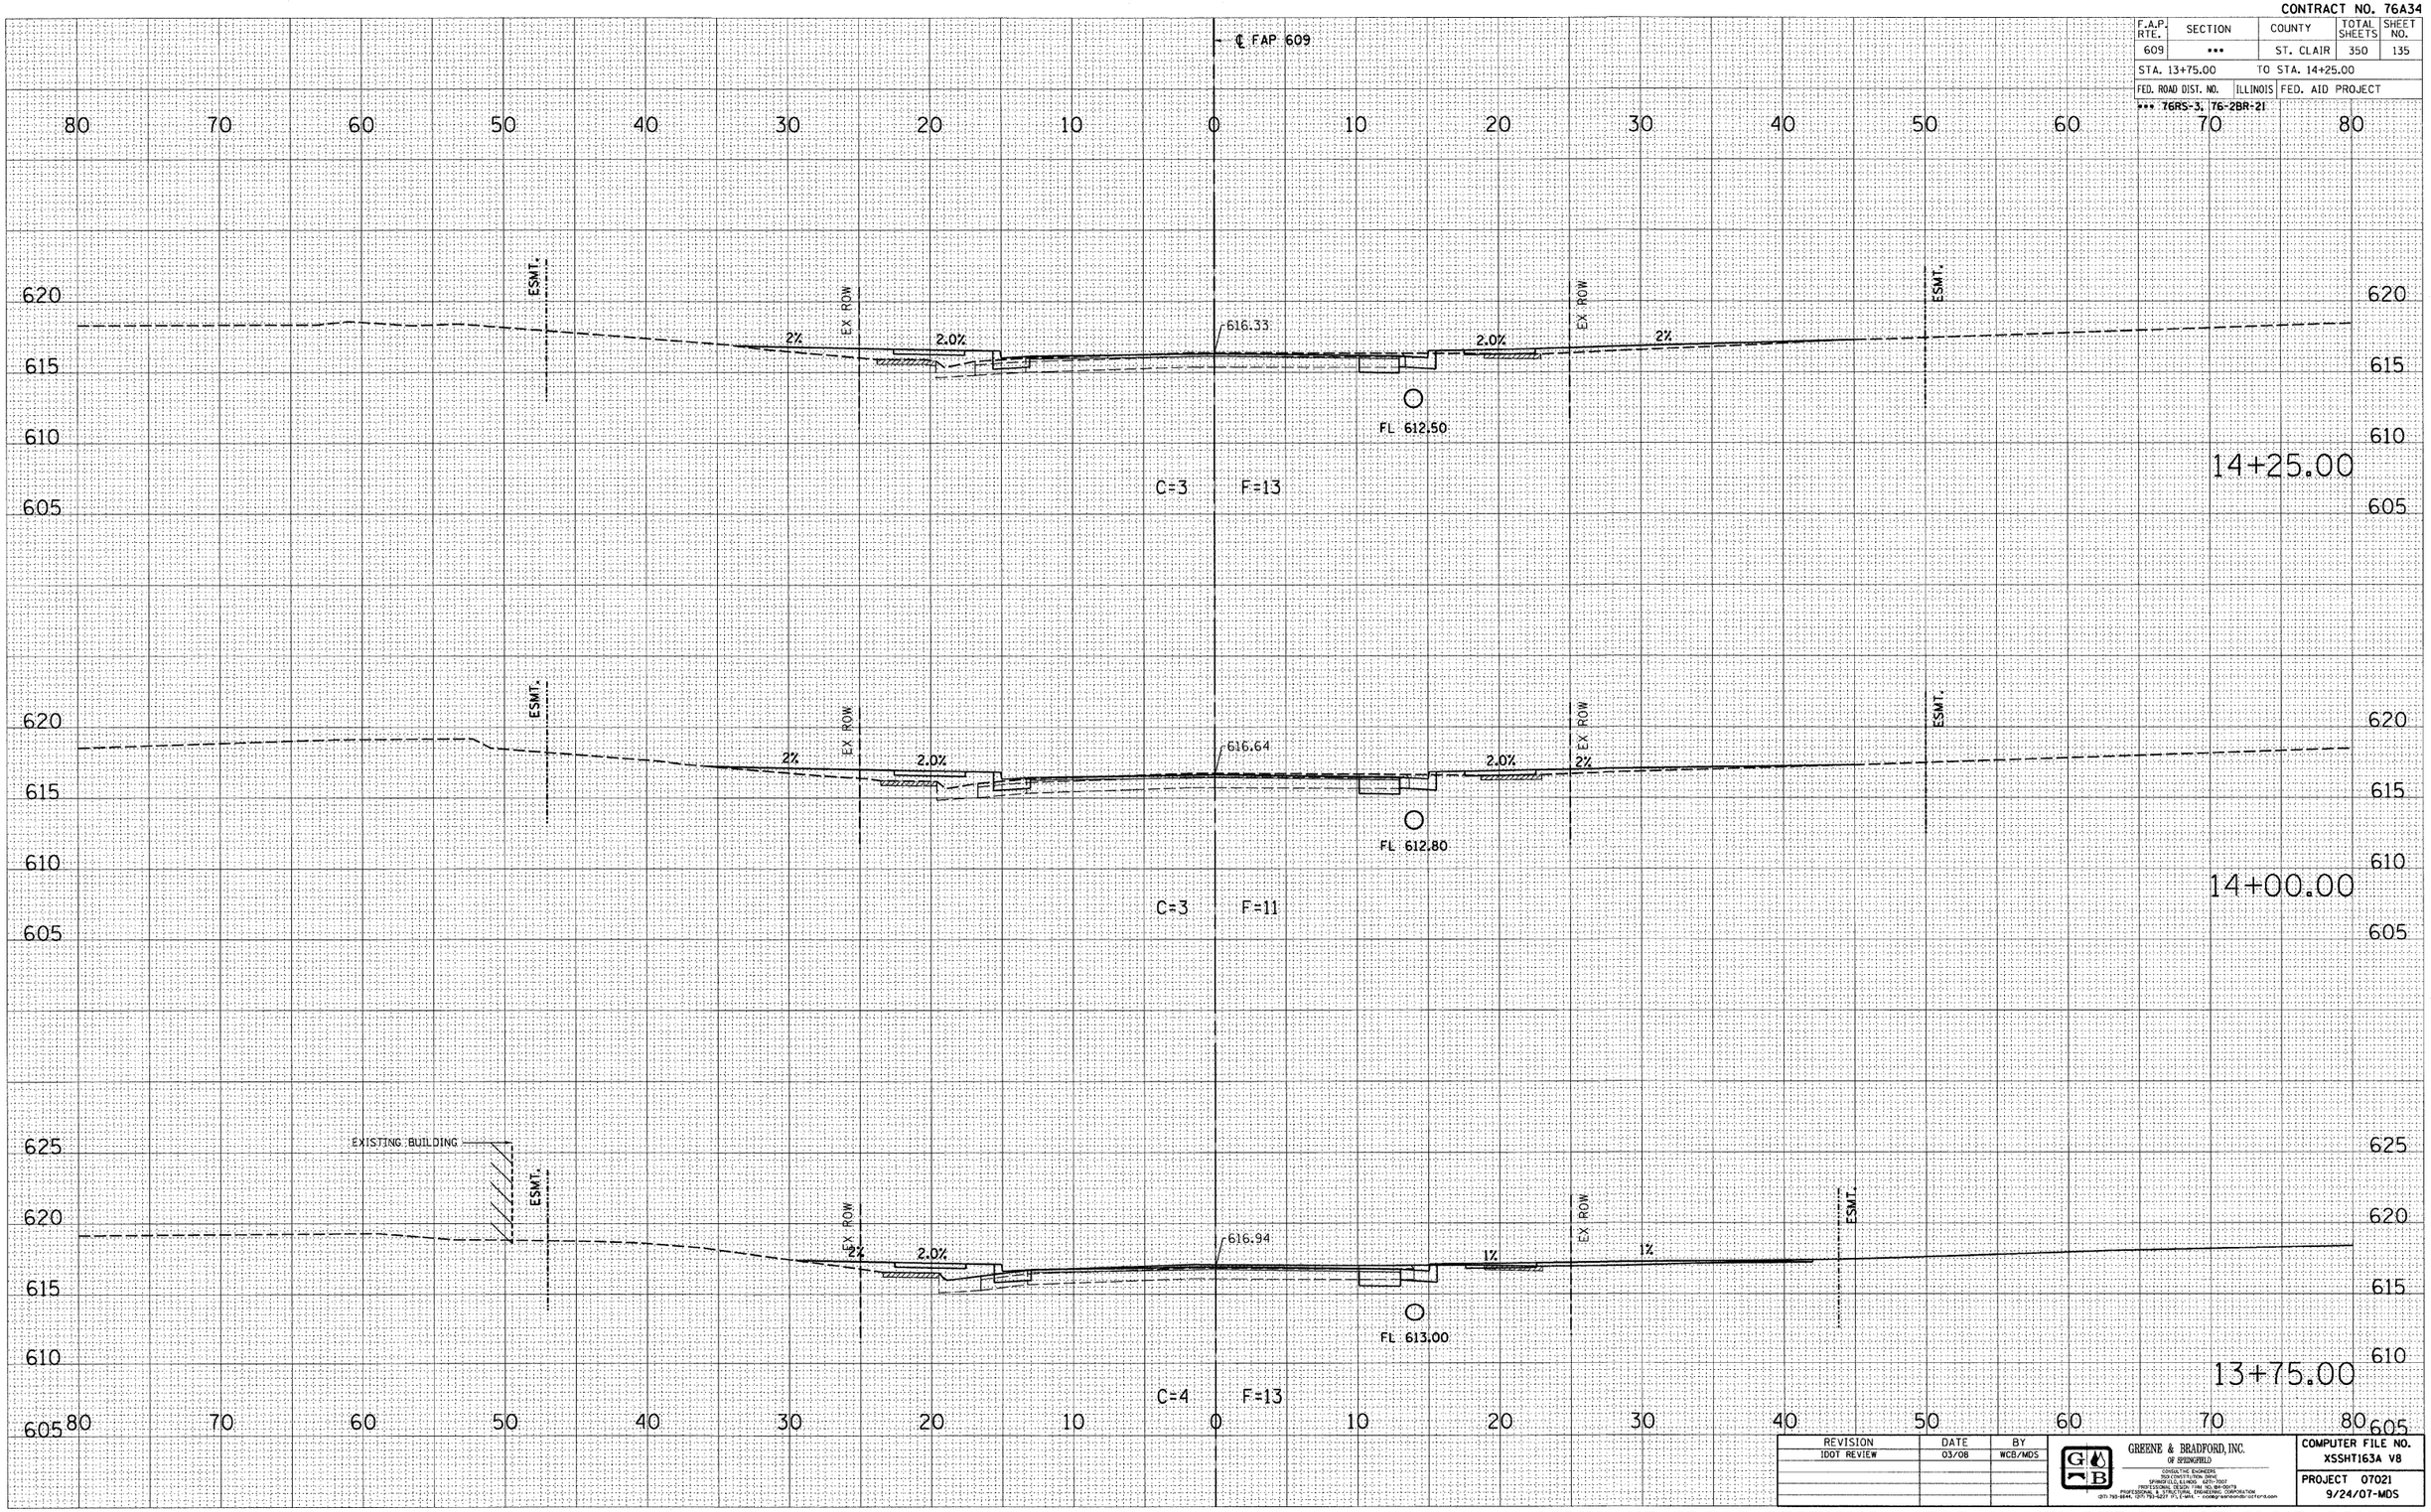

REVISION	DATE	BY
IDOT REVIEW	03/08	WCB/MDS

GREENE & BRADFORD, INC.
OF SPRINGFIELD
CONSULTING ENGINEERS
1500 CONSTITUTION DRIVE
SPRINGFIELD, ILLINOIS 62703-7007
PROFESSIONAL DESIGN FIRM NO. 184-000175
PROFESSIONAL ENGINEERING CORPORATION
(217) 793-8844, (217) 793-6277 FCS, E-MAIL - codeg@greenebradford.com

COMPUTER FILE NO.
XSSHT163A V8

PROJECT 07021
9/24/07-MDS

FINAL SURVEY	BY	DATE
SURVEYED		
PLOTTED		
TRAVERSE		
AREAS		
AREAS CHECKED		
NOTE BOOK NO.		

ORIGINAL SURVEY	BY	DATE
SURVEYED		
PLOTTED		
TRAVERSE		
AREAS		
AREAS CHECKED		
NOTE BOOK NO.		

PLOT DATE = 8/1/2008 3:06:54 PM
FILE NAME = J:\02075\DRAWINGS\XSSHT163A_V8.dgn
PLOT SCALE = 5.0000 ' / IN.
MODEL = Default
OPERATOR = marks

MAINLINE CROSS SECTIONS – FAP 609 (IL RTE. 163) ST. CLAIR COUNTY

STA. 13+75.00 TO STA. 14+25.00