CONTRACT NO. 76A34

F.A.P. RTE.	SECTION	COUNTY	TOTAL SHEETS	SHEET NO.
609	***	ST. CLAIR	350	136
STA. 14+42.00		TO STA. 14+75.00		
FED. ROAD DIST. NO.	ILLINOIS	FED. AID PROJECT		
*** 76RS-3, 76-2BR-21				

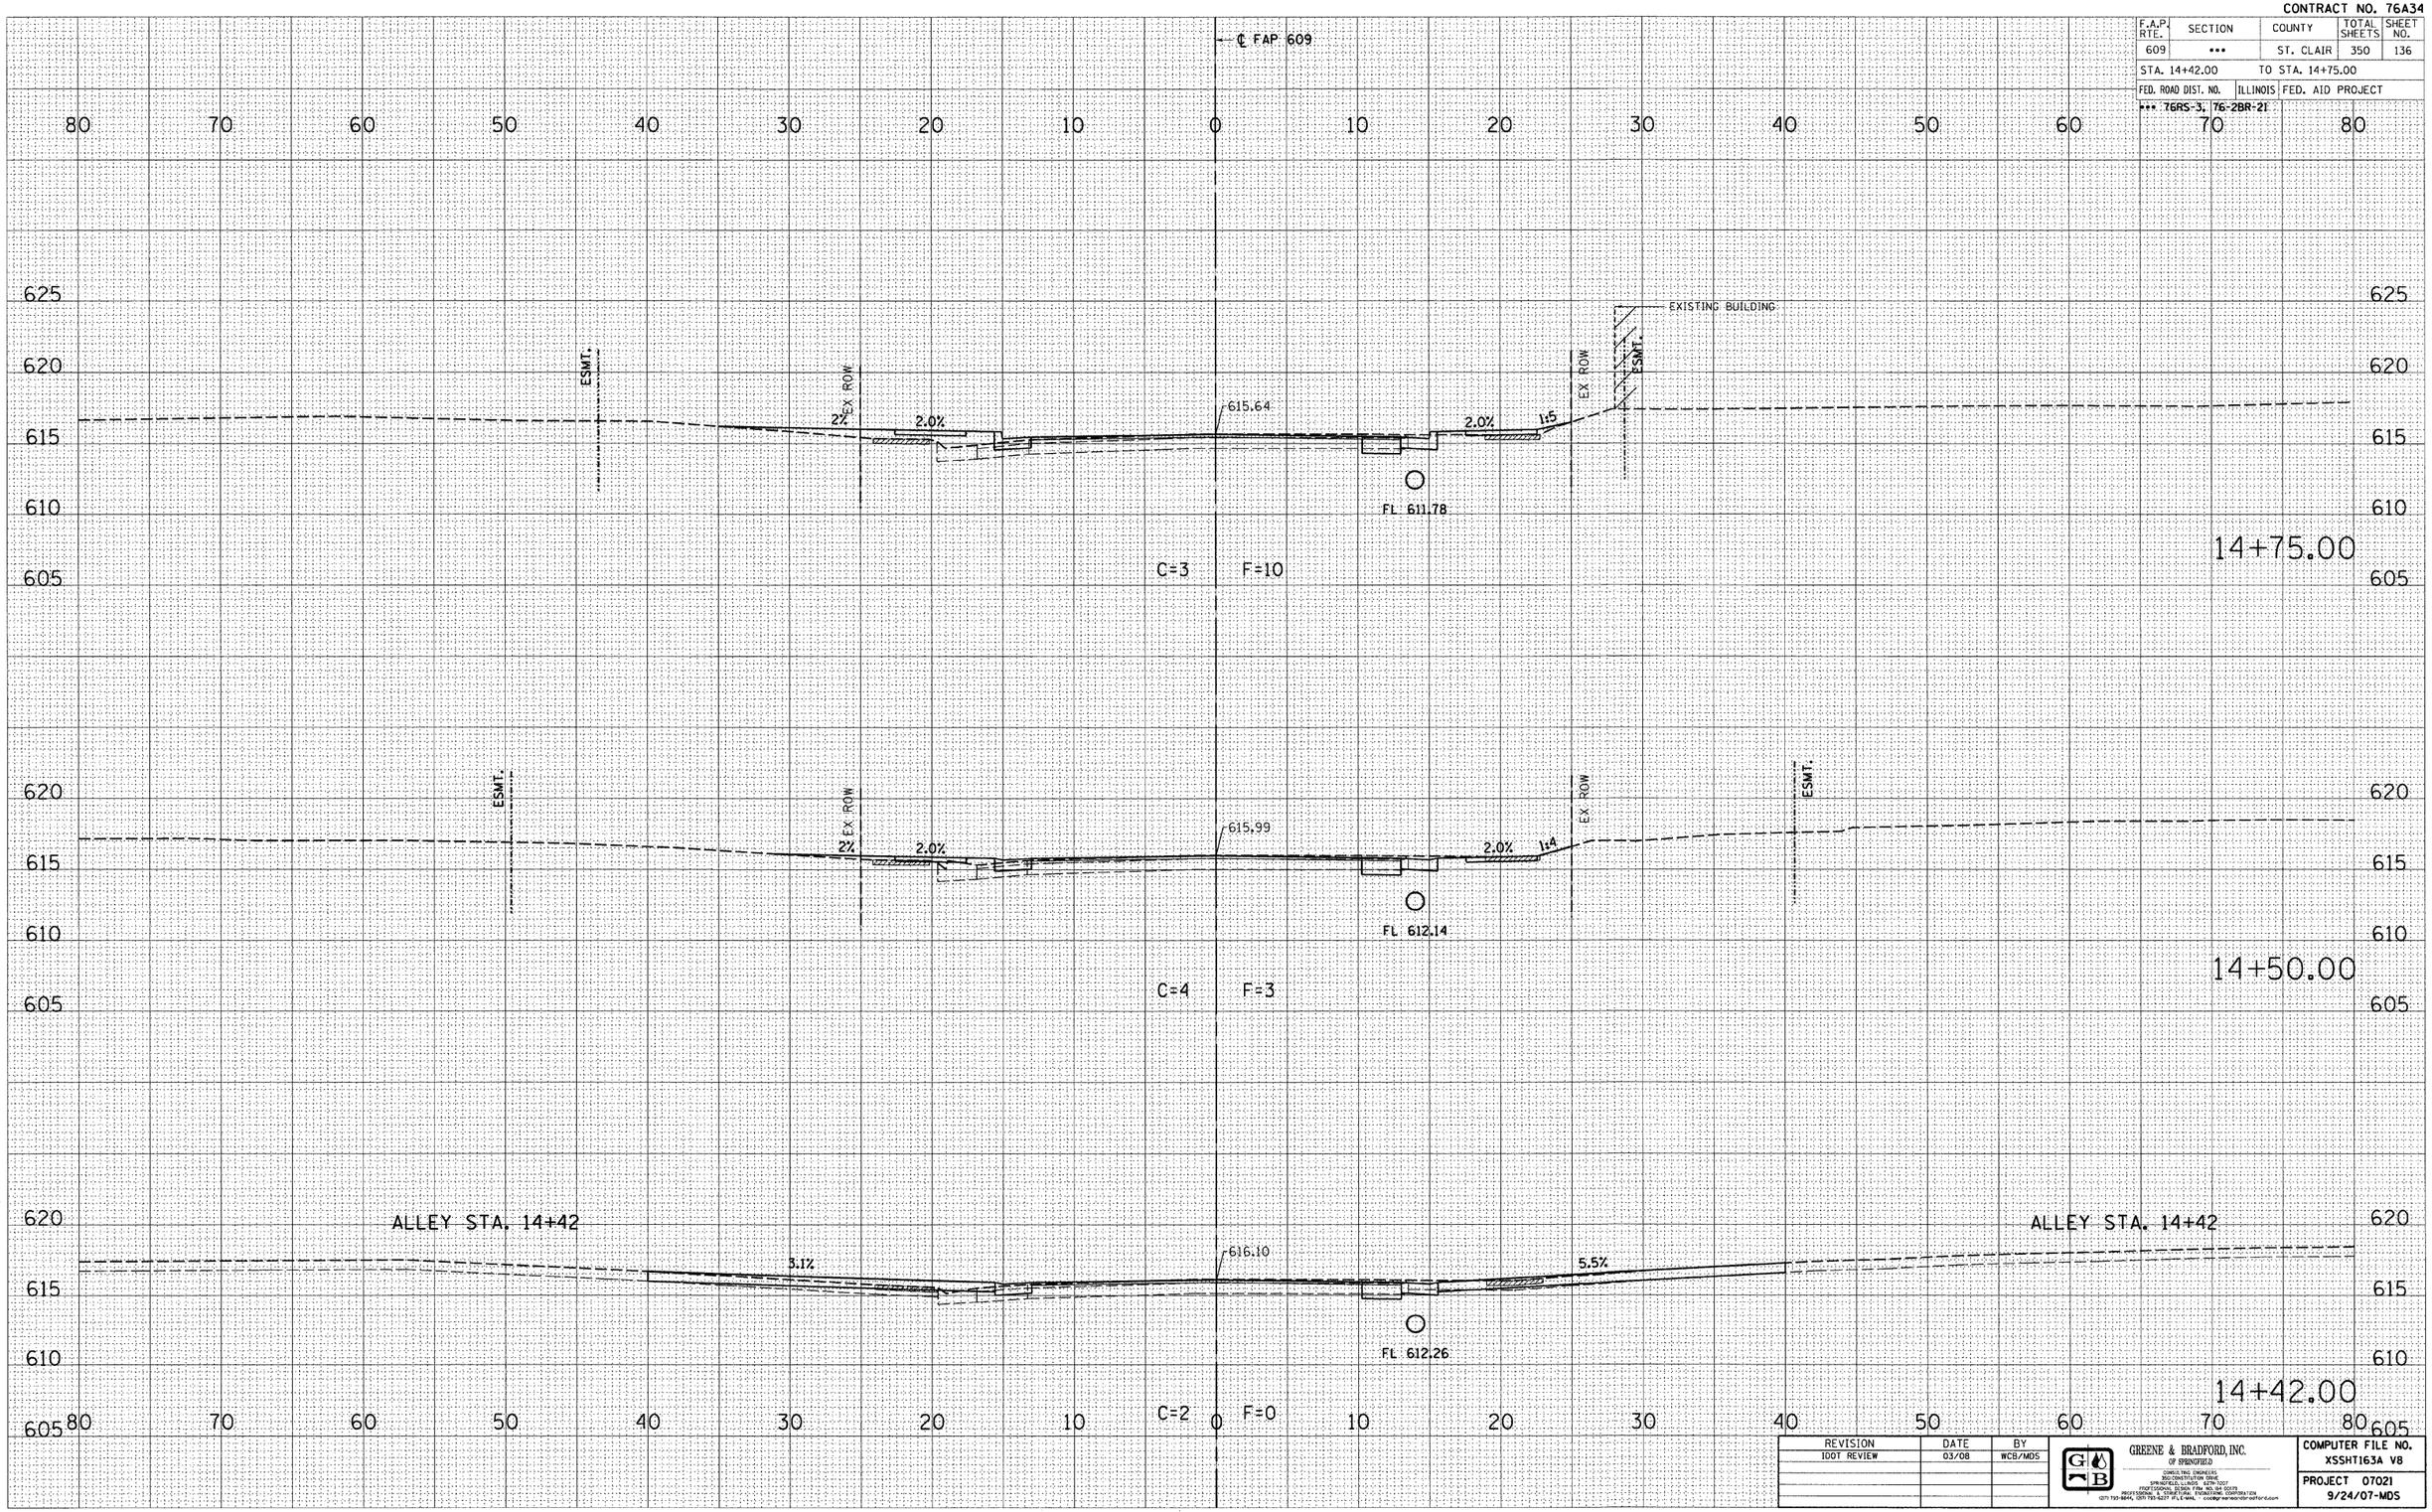

REVISION	DATE	BY
IDOT REVIEW	03/08	WCB/MDS

GREENE & BRADFORD, INC. OF SPRINGFIELD
CONSULTING ENGINEERS
3900 CONSTITUTION DRIVE
SPRINGFIELD, ILLINOIS 62707
PROFESSIONAL DESIGN FIRM 184-000-0075
PROFESSIONAL & STRUCTURAL ENGINEERING CORPORATION
(217) 787-9694, (217) 787-6217 (FX), E-MAIL: code@greenebradford.com

COMPUTER FILE NO. XSSHT163A V8
PROJECT 07021
9/24/07-MDS

FINAL SURVEY	BY	DATE
SURVEYED		
PLOTTED		
NOTE BOOK	SCALE	
NO.	AREAS CHECKED	

ORIGINAL SURVEY	BY	DATE
SURVEYED		
PLOTTED		
NOTE BOOK	SCALE	
NO.	AREAS CHECKED	

PLOT DATE = 8/1/2008 3:56:54 PM
FILE NAME = J:\62076\DRAWINGS\XSSHT163A.V8.dgn
PLOT SCALE = 1.0000 ' / IN.
MODEL: = Default
DGN: = Default
OPERATOR = mdsks

MAINLINE CROSS SECTIONS – FAP 609 (IL RTE. 163) ST. CLAIR COUNTY

STA. 14+42.00 TO STA. 14+75.00