CONTRACT NO. 76A34

F.A.P. RTE.	SECTION	COUNTY	TOTAL SHEETS	SHEET NO.
609	•••	ST. CLAIR	350	149
STA. 22+00.00		TO STA. 22+50.00		
FED. ROAD DIST. NO.	ILLINOIS	FED. AID PROJECT		
••• 76RS-3, 76-2BR-21				

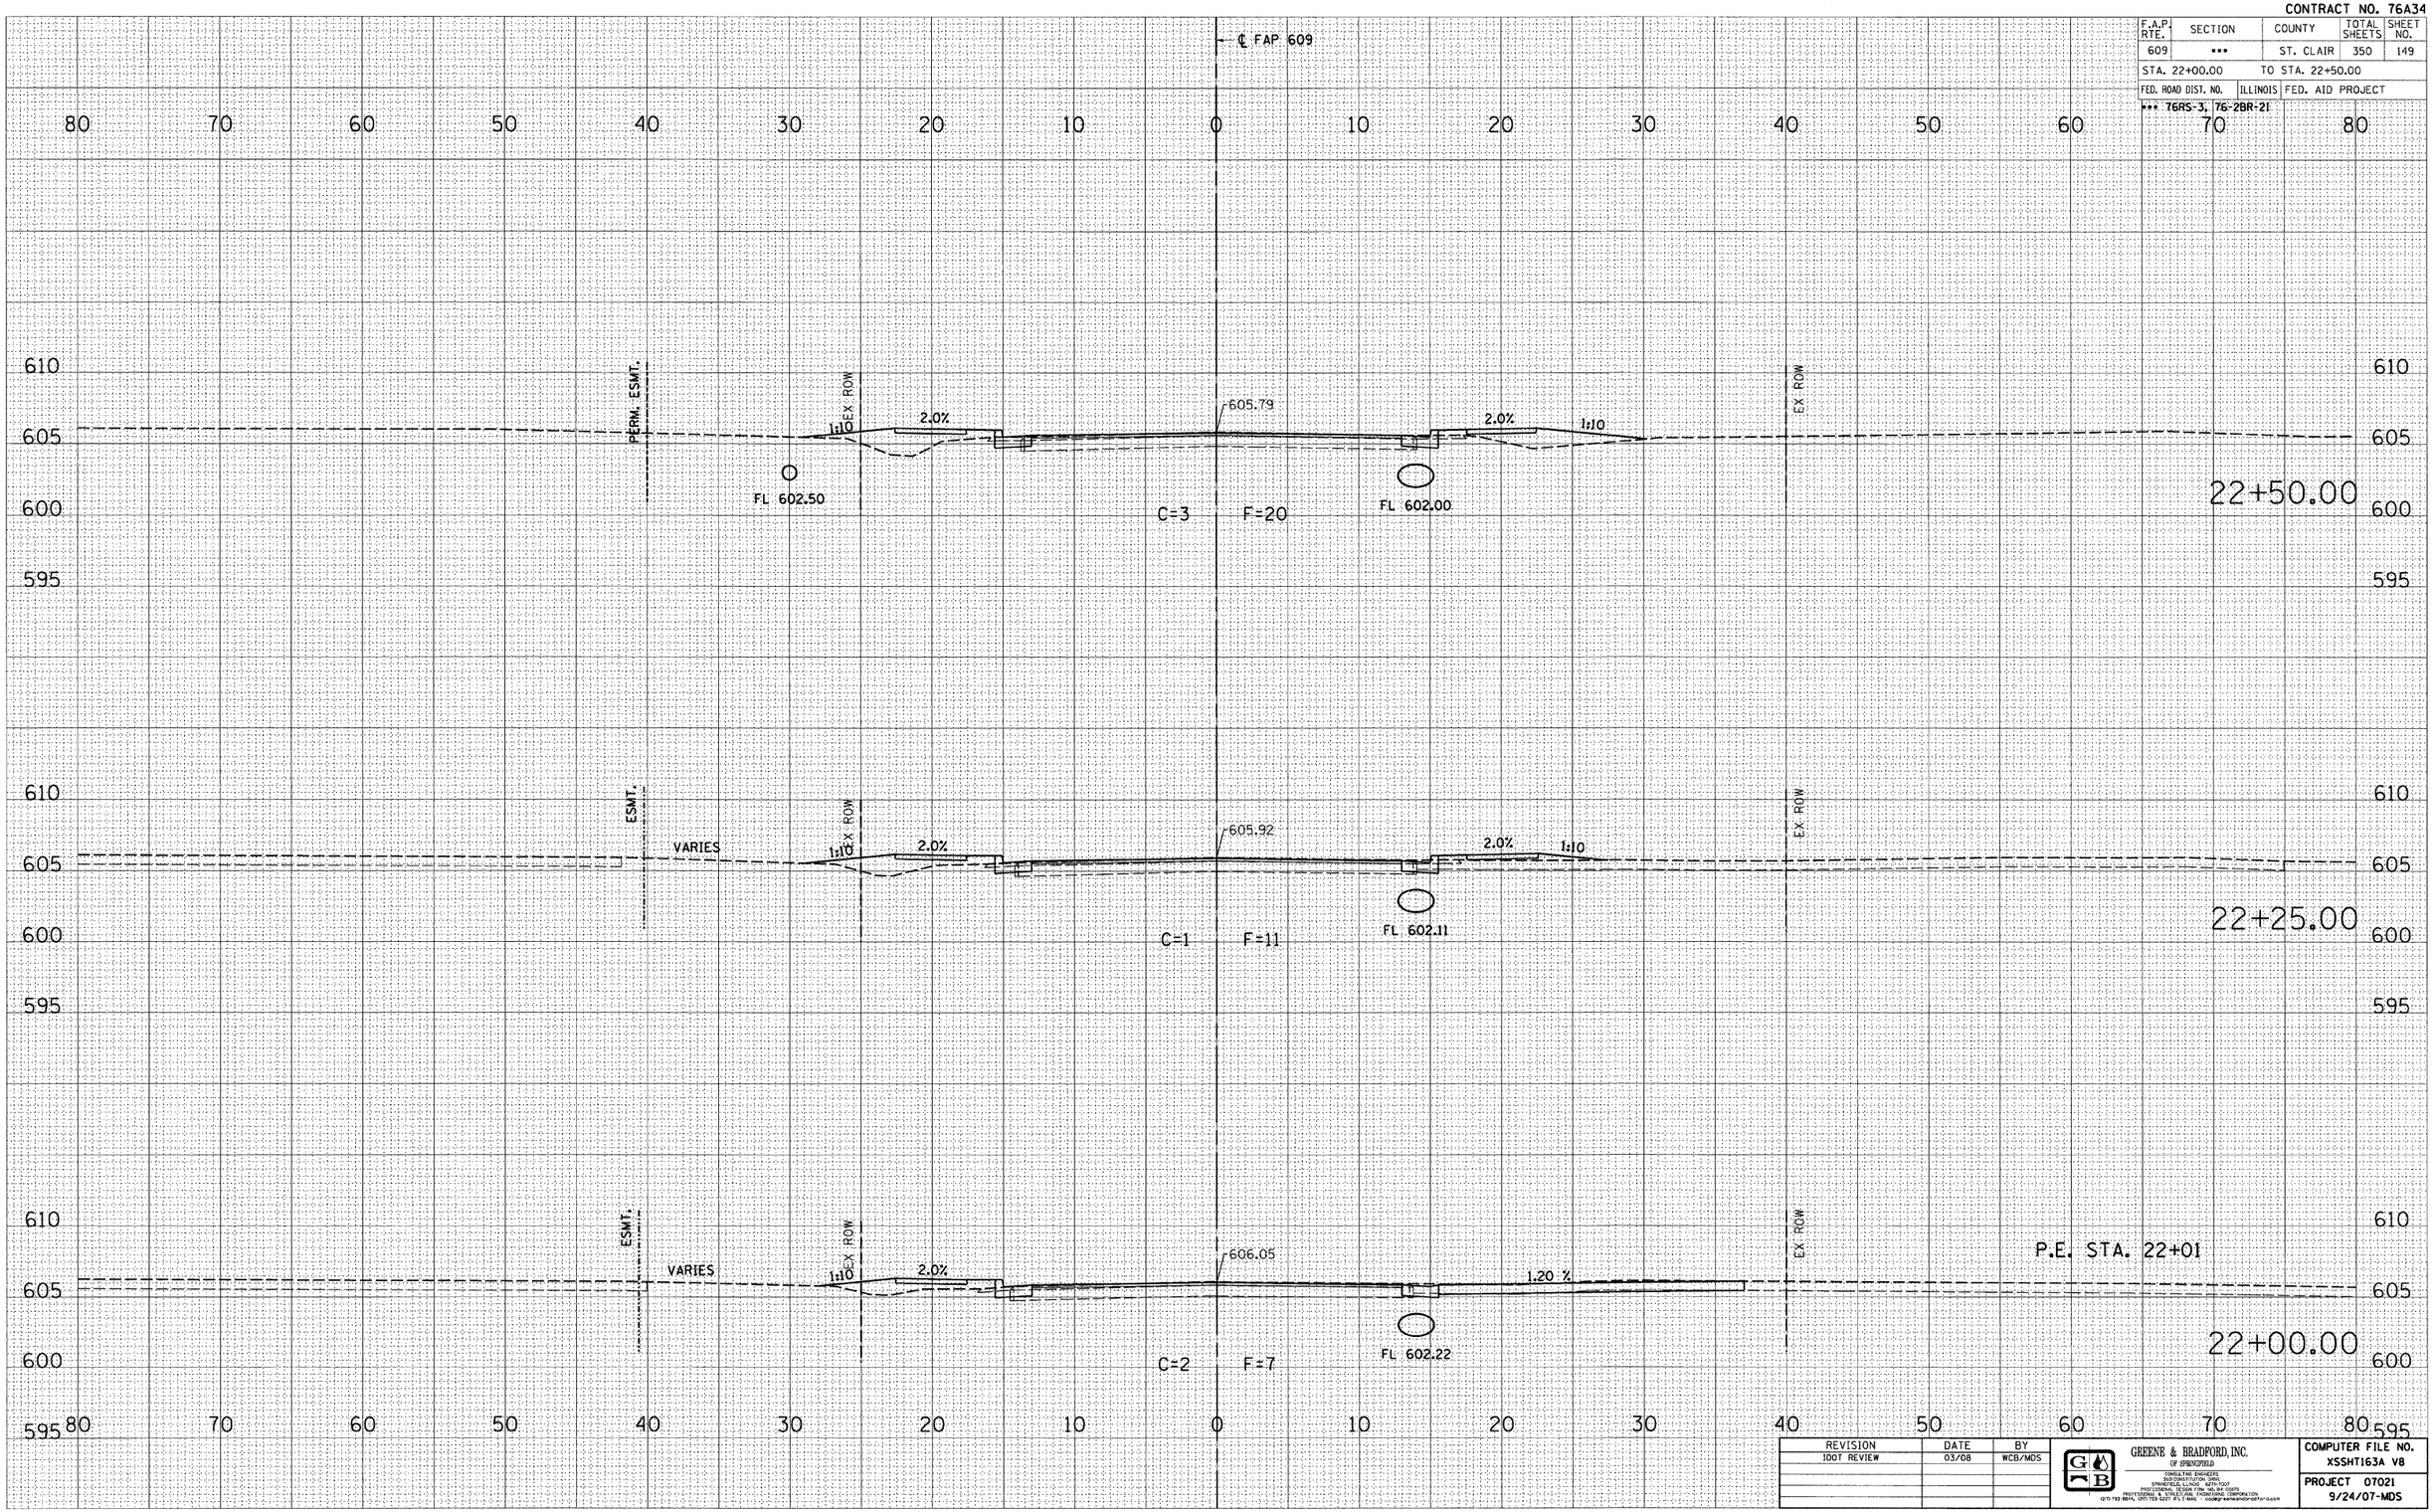

REVISION	DATE	BY
IDOT REVIEW	03/08	WCB/MDS

GREENE & BRADFORD, INC. OF SPRINGFIELD
CONSULTING ENGINEERS
STRUCTURAL CONSTRUCTION, CPM/IDOT
PHOTOGRAMMETRIC MAPPING, CPM/IDOT
PHOTOGRAMMETRIC DESIGN FILM, MS, BM SURVEYS
PROFESSIONAL & STRUCTURAL ENGINEERING CORPORATION
(217) 753-9616, (217) 753-1277 (FX) E-MAIL: mail@greenebradford.com

COMPUTER FILE NO. XSSHT163A V8
PROJECT 07021
9/24/07-MDS

MAINLINE CROSS SECTIONS – FAP 609 (IL RTE. 163) ST. CLAIR COUNTY

STA. 22+00.00 TO STA. 22+50.00

FINAL SURVEY NOTE BOOK — NO. — BY — DATE
SURVEYED — PLOTTED — PHOTO PT. AREAS — AREAS CHECKED

ORIGINAL SURVEY NOTE BOOK — NO. — BY — DATE
SURVEYED — PLOTTED — PHOTO PT. AREAS — AREAS CHECKED

PLOT DATE = 8/1/2008 3:28:20 PM
FILE NAME = I:\07076\DRAWINGS\XSSHT163A V8.dgn
PLOT SCALE = 1.0000 ' / IN.
MODEL = Default
OPERATOR = marks