CONTRACT NO. 76A34

F.A.P. RTE.	SECTION	COUNTY	TOTAL SHEETS	SHEET NO.
609	***	ST. CLAIR	350	155
STA. 25+50.00		TO STA. 25+82.15		
FED. ROAD DIST. NO.	ILLINOIS	FED. AID PROJECT		
*** 76RS-3, 76-2BR-21				

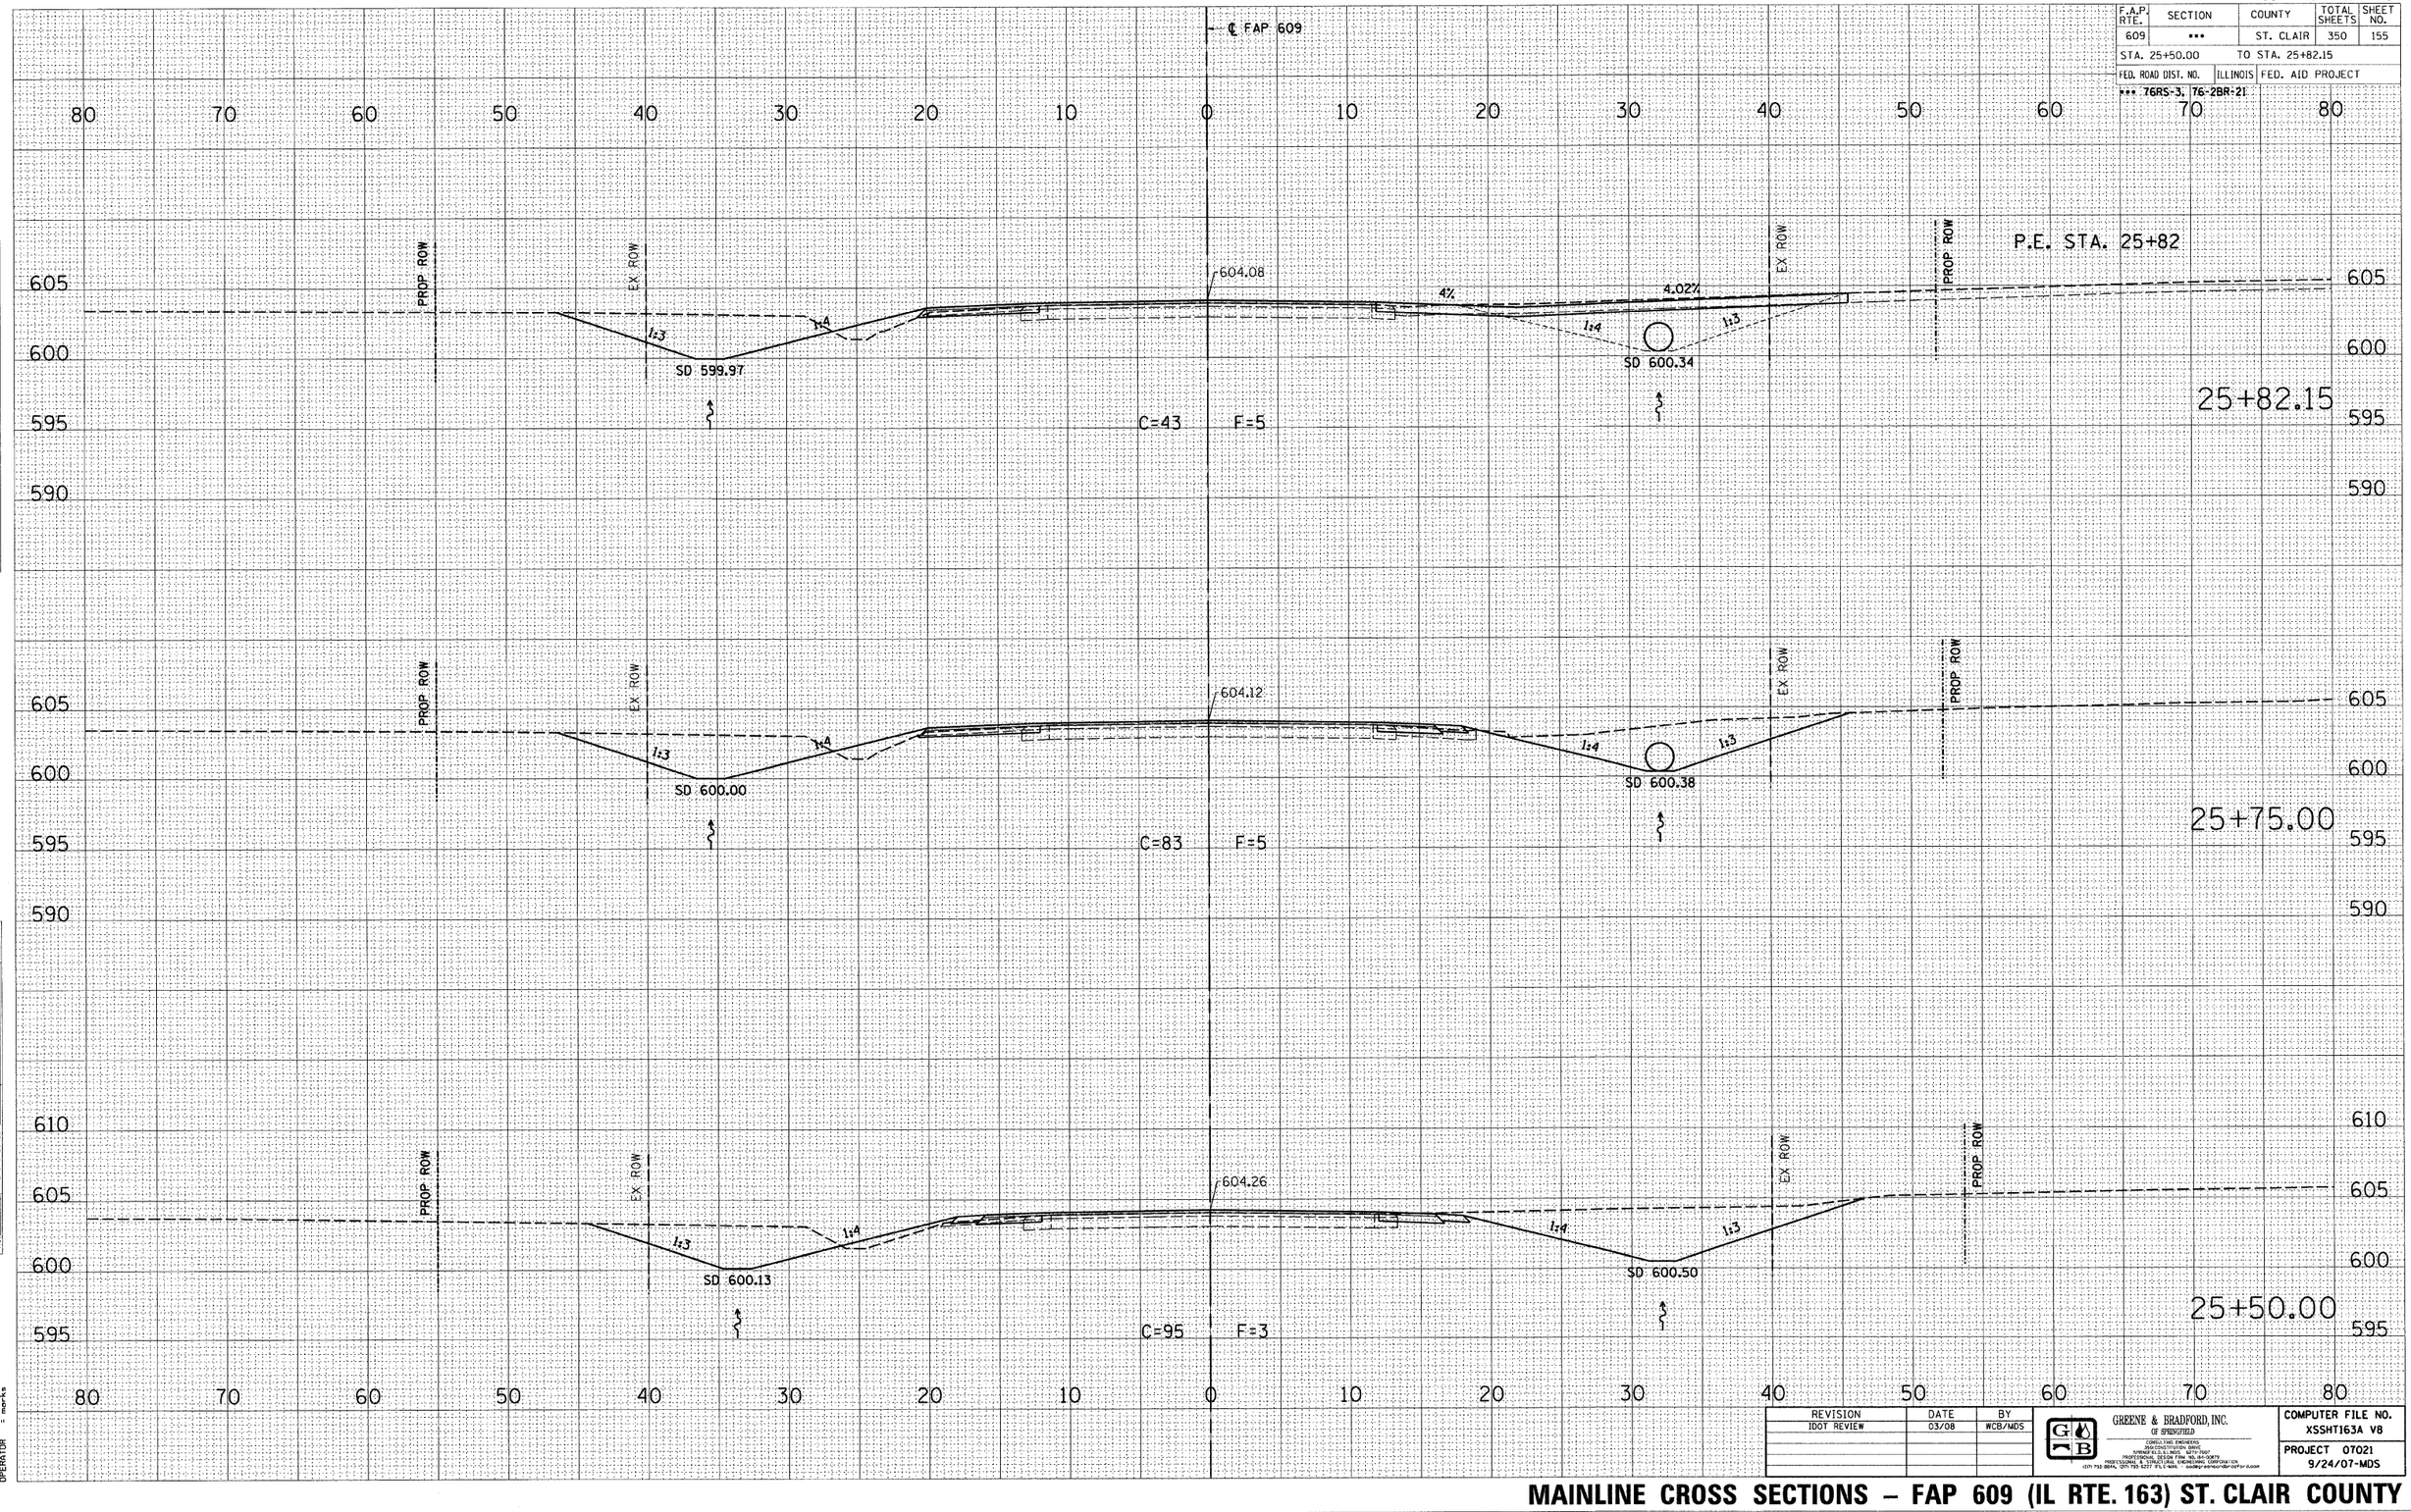

REVISION	DATE	BY
IDOT REVIEW	03/08	WCB/MDS

GREENE & BRADFORD, INC. OF SPRINGFIELD
CONSULTANT ENGINEERS
3160 CONSTITUTION DRIVE
SPRINGFIELD, ILLINOIS 62707
PROFESSIONAL & STRUCTURAL ENGINEERING CORPORATION
(217) 793-3974, (217) 793-3277 (FAX) MAIL - bradley-greene@bradley-greene.com

COMPUTER FILE NO. XSSHT163A V8

PROJECT 07021 9/24/07-MDS

MAINLINE CROSS SECTIONS – FAP 609 (IL RTE. 163) ST. CLAIR COUNTY

STA. 25+50.00 TO STA. 25+82.15

FINAL SURVEY NOTE BOOK — NO. — BY — DATE
SURVEYED
PLOTTED
TYPICALS
AREAS
AREAS CHECKED

ORIGINAL SURVEY NOTE BOOK — NO. — BY — DATE
SURVEYED
PLOTTED
TYPICALS
AREAS
AREAS CHECKED

PLOT DATE = 8/1/2008 3:28:23 PM
FILE NAME = J:\02078\DRAWINGS\XSSHT163A_V8.dgn
PLOT SCALE = 5.0000 ' / IN.
WORKSPACE = Default
OPERATOR = bwelke