CONTRACT NO. 76A34

| F.A.P. RTE. | SECTION | COUNTY | TOTAL SHEETS | SHEET NO. |
|---|---|---|---|---|
| 609 | *** | ST. CLAIR | 350 | 156 |

STA. 26+00.00 TO STA. 27+00.00

FED. ROAD DIST. NO. | ILLINOIS | FED. AID PROJECT

*** 76RS-3, 76-2BR-21

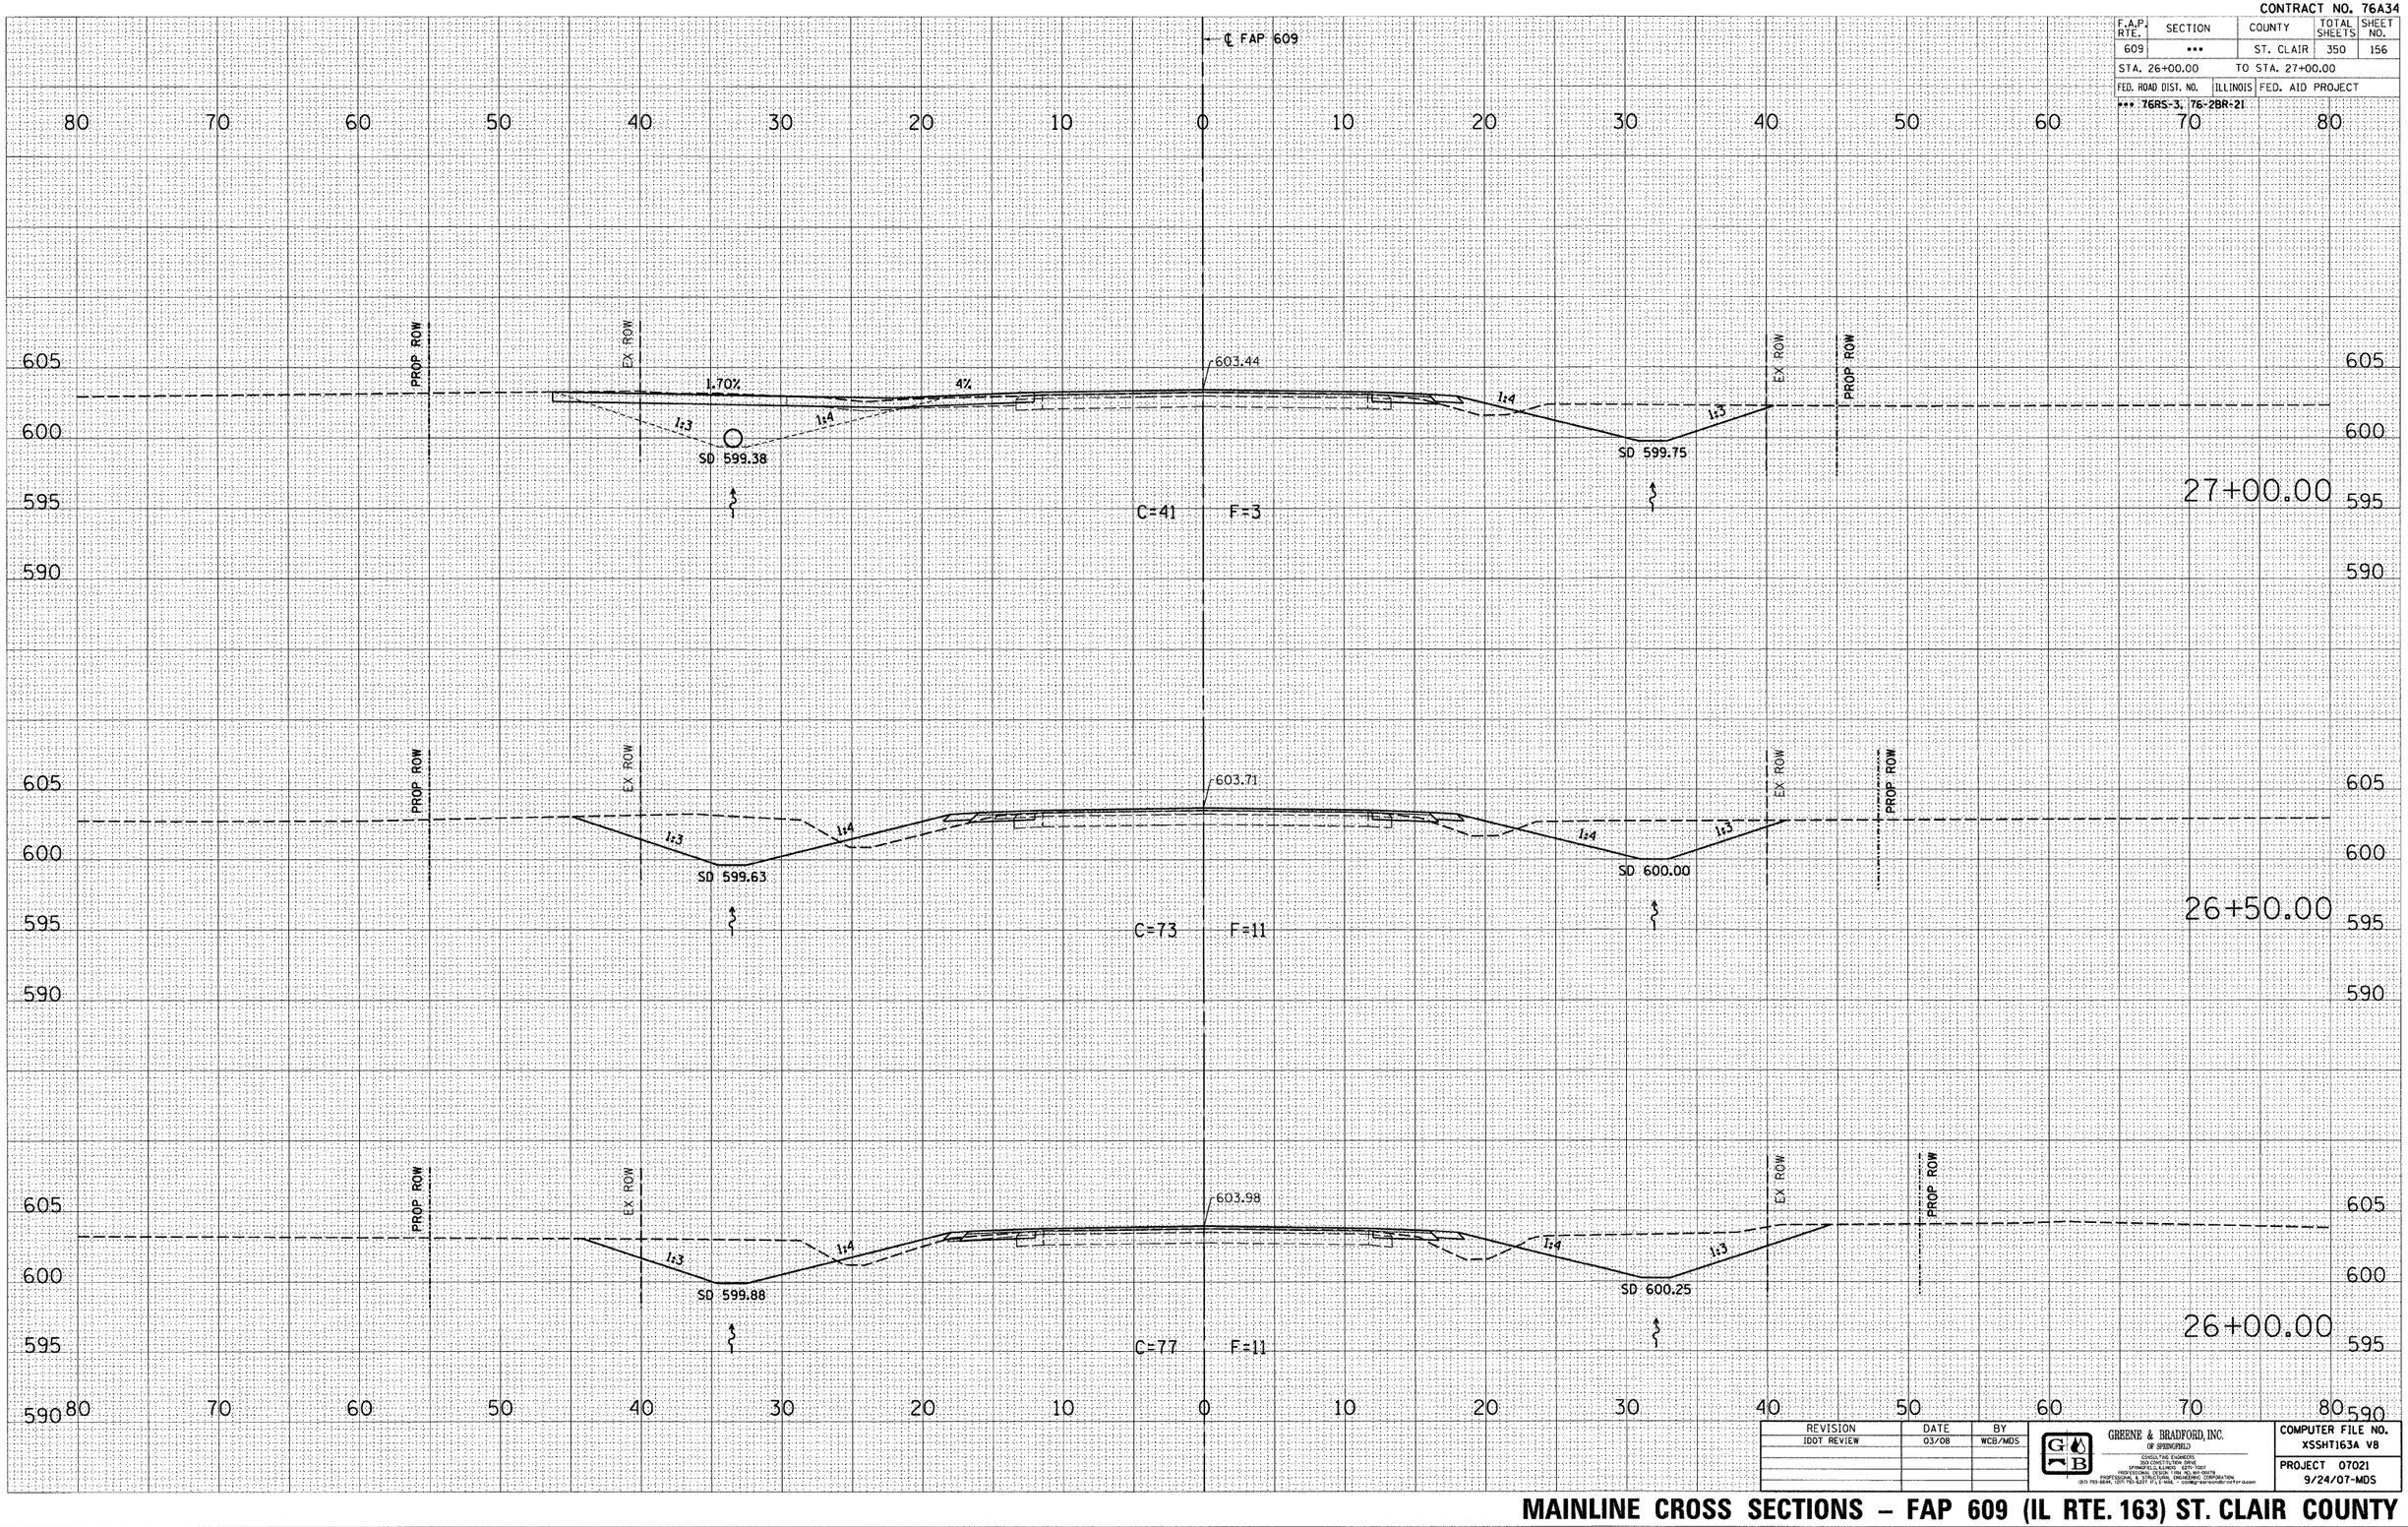


| REVISION | DATE | BY |
|---|---|---|
| IDOT REVIEW | 03/08 | WCB/MDS |

GREENE & BRADFORD, INC. OF SPRINGFIELD
CONSULTING ENGINEERS
ILLINOIS CONSTRUCTION BUREAU
SPRINGFIELD, ILLINOIS 62707
PROFESSIONAL DESIGN FIRM NO. 184-000178
PROFESSIONAL & STRUCTURAL ENGINEERING CORPORATION
(217) 793-6644, (217) 793-6277 FX, E-MAIL - cadmgr@greenebradford.com

COMPUTER FILE NO. XSSHT163A V8

PROJECT 07021 9/24/07-MDS

# MAINLINE CROSS SECTIONS – FAP 609 (IL RTE. 163) ST. CLAIR COUNTY

## STA. 26+00.00 TO STA. 27+00.00

FINAL SURVEY NOTE BOOK — NO. — BY — DATE — SURVEYED — PLOTTED — TYPED — AREAS — AREAS CHECKED

ORIGINAL SURVEY NOTE BOOK — NO. — BY — DATE — SURVEYED — PLOTTED — TYPED — AREAS — AREAS CHECKED

PLOT DATE = 8/1/2008 3:28:23 PM
FILE NAME = J:\02975\DRAWINGS\XSSHT163A_V8.dgn
PLOT SCALE = 5.0000 ' / IN.
MODEL = Default
OPERATOR = marks