CONTRACT NO. 76A34

F.A.P. RTE.	SECTION	COUNTY	TOTAL SHEETS	SHEET NO.
609	***	ST. CLAIR	350	157
STA. 27+05.04		TO STA. 28+00.00		
FED. ROAD DIST. NO.	ILLINOIS	FED. AID PROJECT		
*** 76RS-3, 76-2BR-21				

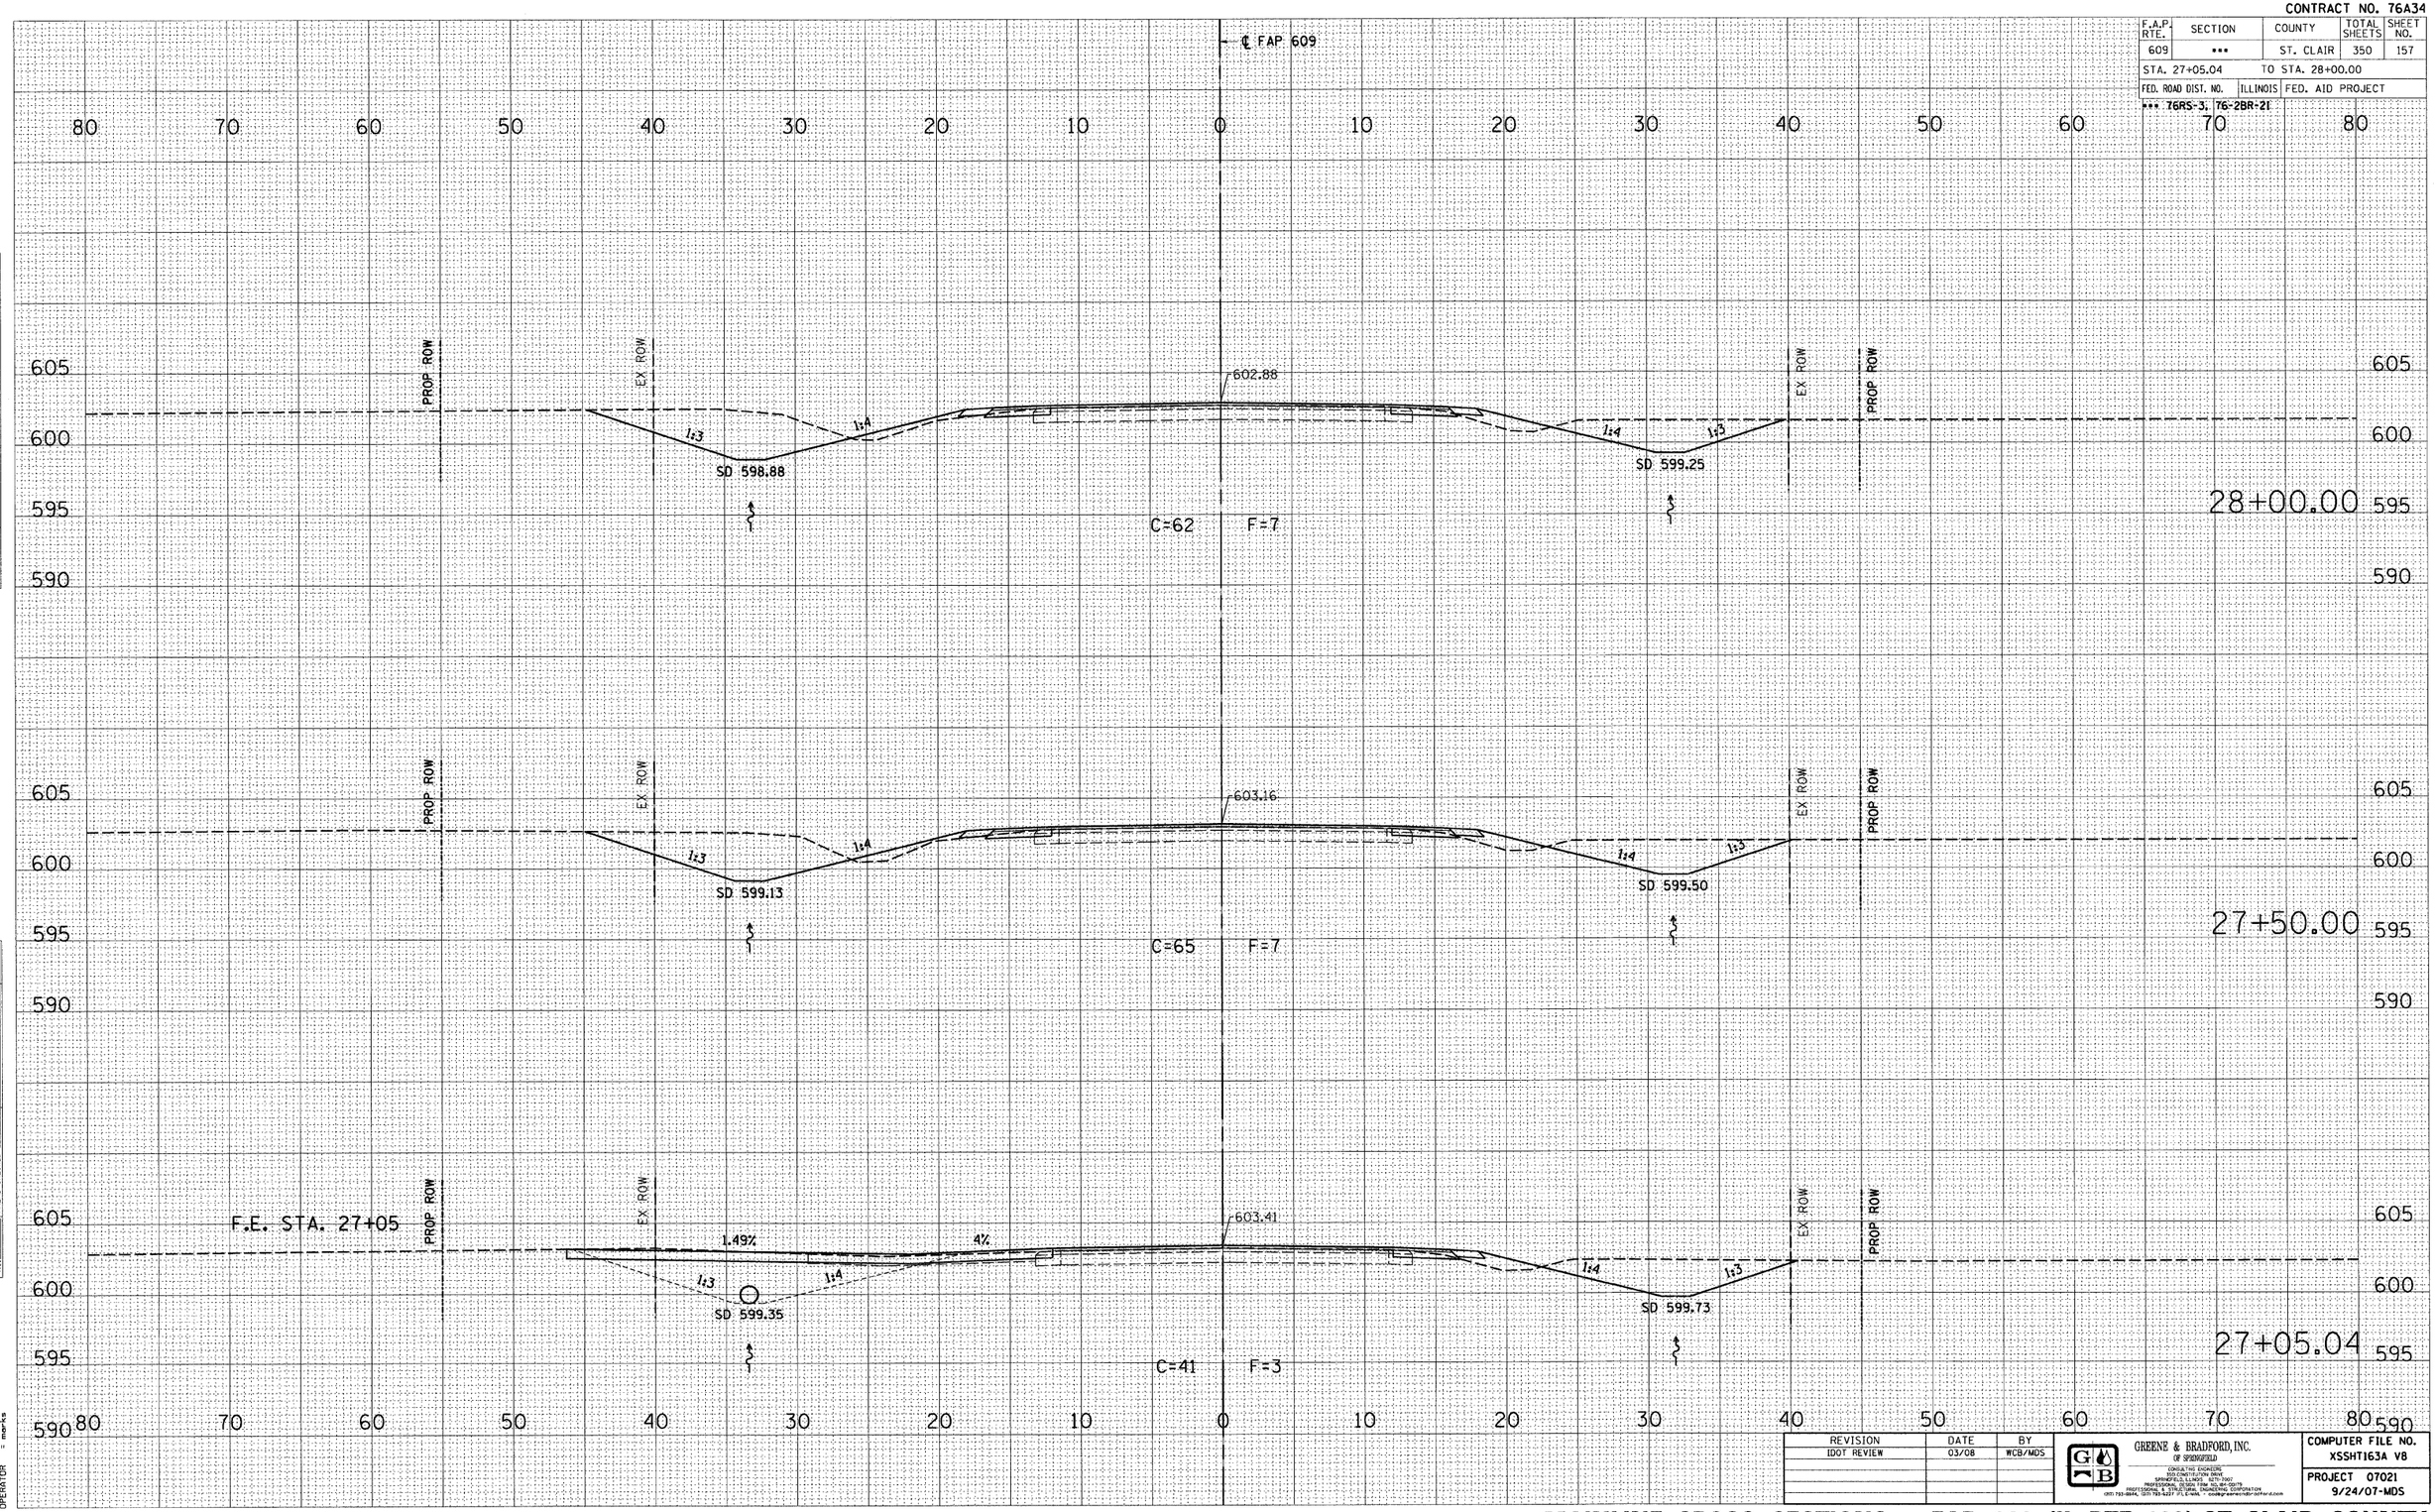

REVISION	DATE	BY
IDOT REVIEW	03/08	WCB/MDS

GREENE & BRADFORD, INC. OF SPRINGFIELD
CONSULTING ENGINEERS
1500 CONSTITUTION DRIVE
SPRINGFIELD, ILLINOIS 62711-3907
PROFESSIONAL DESIGN FIRM 184.001.0001
PROFESSIONAL ENGINEERING & STRUCTURAL ENGINEERING CORPORATION
(217) 793-0664, (217) 793-3427 (FAX) e-mail: gbsp@greenebradford.com

COMPUTER FILE NO. XSSHT163A V8
PROJECT 07021
9/24/07-MDS

PLOT DATE = 8/1/2008 3:28:24 PM
FILE NAME = J:\07076\DRAWINGS\XSSHT163A V8.dgn
PLOT SCALE = 5.0000 ' / IN.
WORKSPACE = c:\default
OPERATOR = marta

FINAL SURVEY — NOTE BOOK — NO. — BY — DATE — SURVEYED — PLOTTED — CHECKED — AREAS — AREAS CHECKED

ORIGINAL SURVEY — NOTE BOOK — NO. — BY — DATE — SURVEYED — PLOTTED — CHECKED — AREAS — AREAS CHECKED

MAINLINE CROSS SECTIONS – FAP 609 (IL RTE. 163) ST. CLAIR COUNTY

STA. 27+05.04 TO STA. 28+00.00