CONTRACT NO. 76A34

F.A.P. RTE.	SECTION	COUNTY	TOTAL SHEETS	SHEET NO.
609	•••	ST. CLAIR	350	158
STA. 28+50.00		TO STA. 29+50.00		
FED. ROAD DIST. NO.	ILLINOIS	FED. AID PROJECT		
••• 76RS-3, 76-2BR-21				

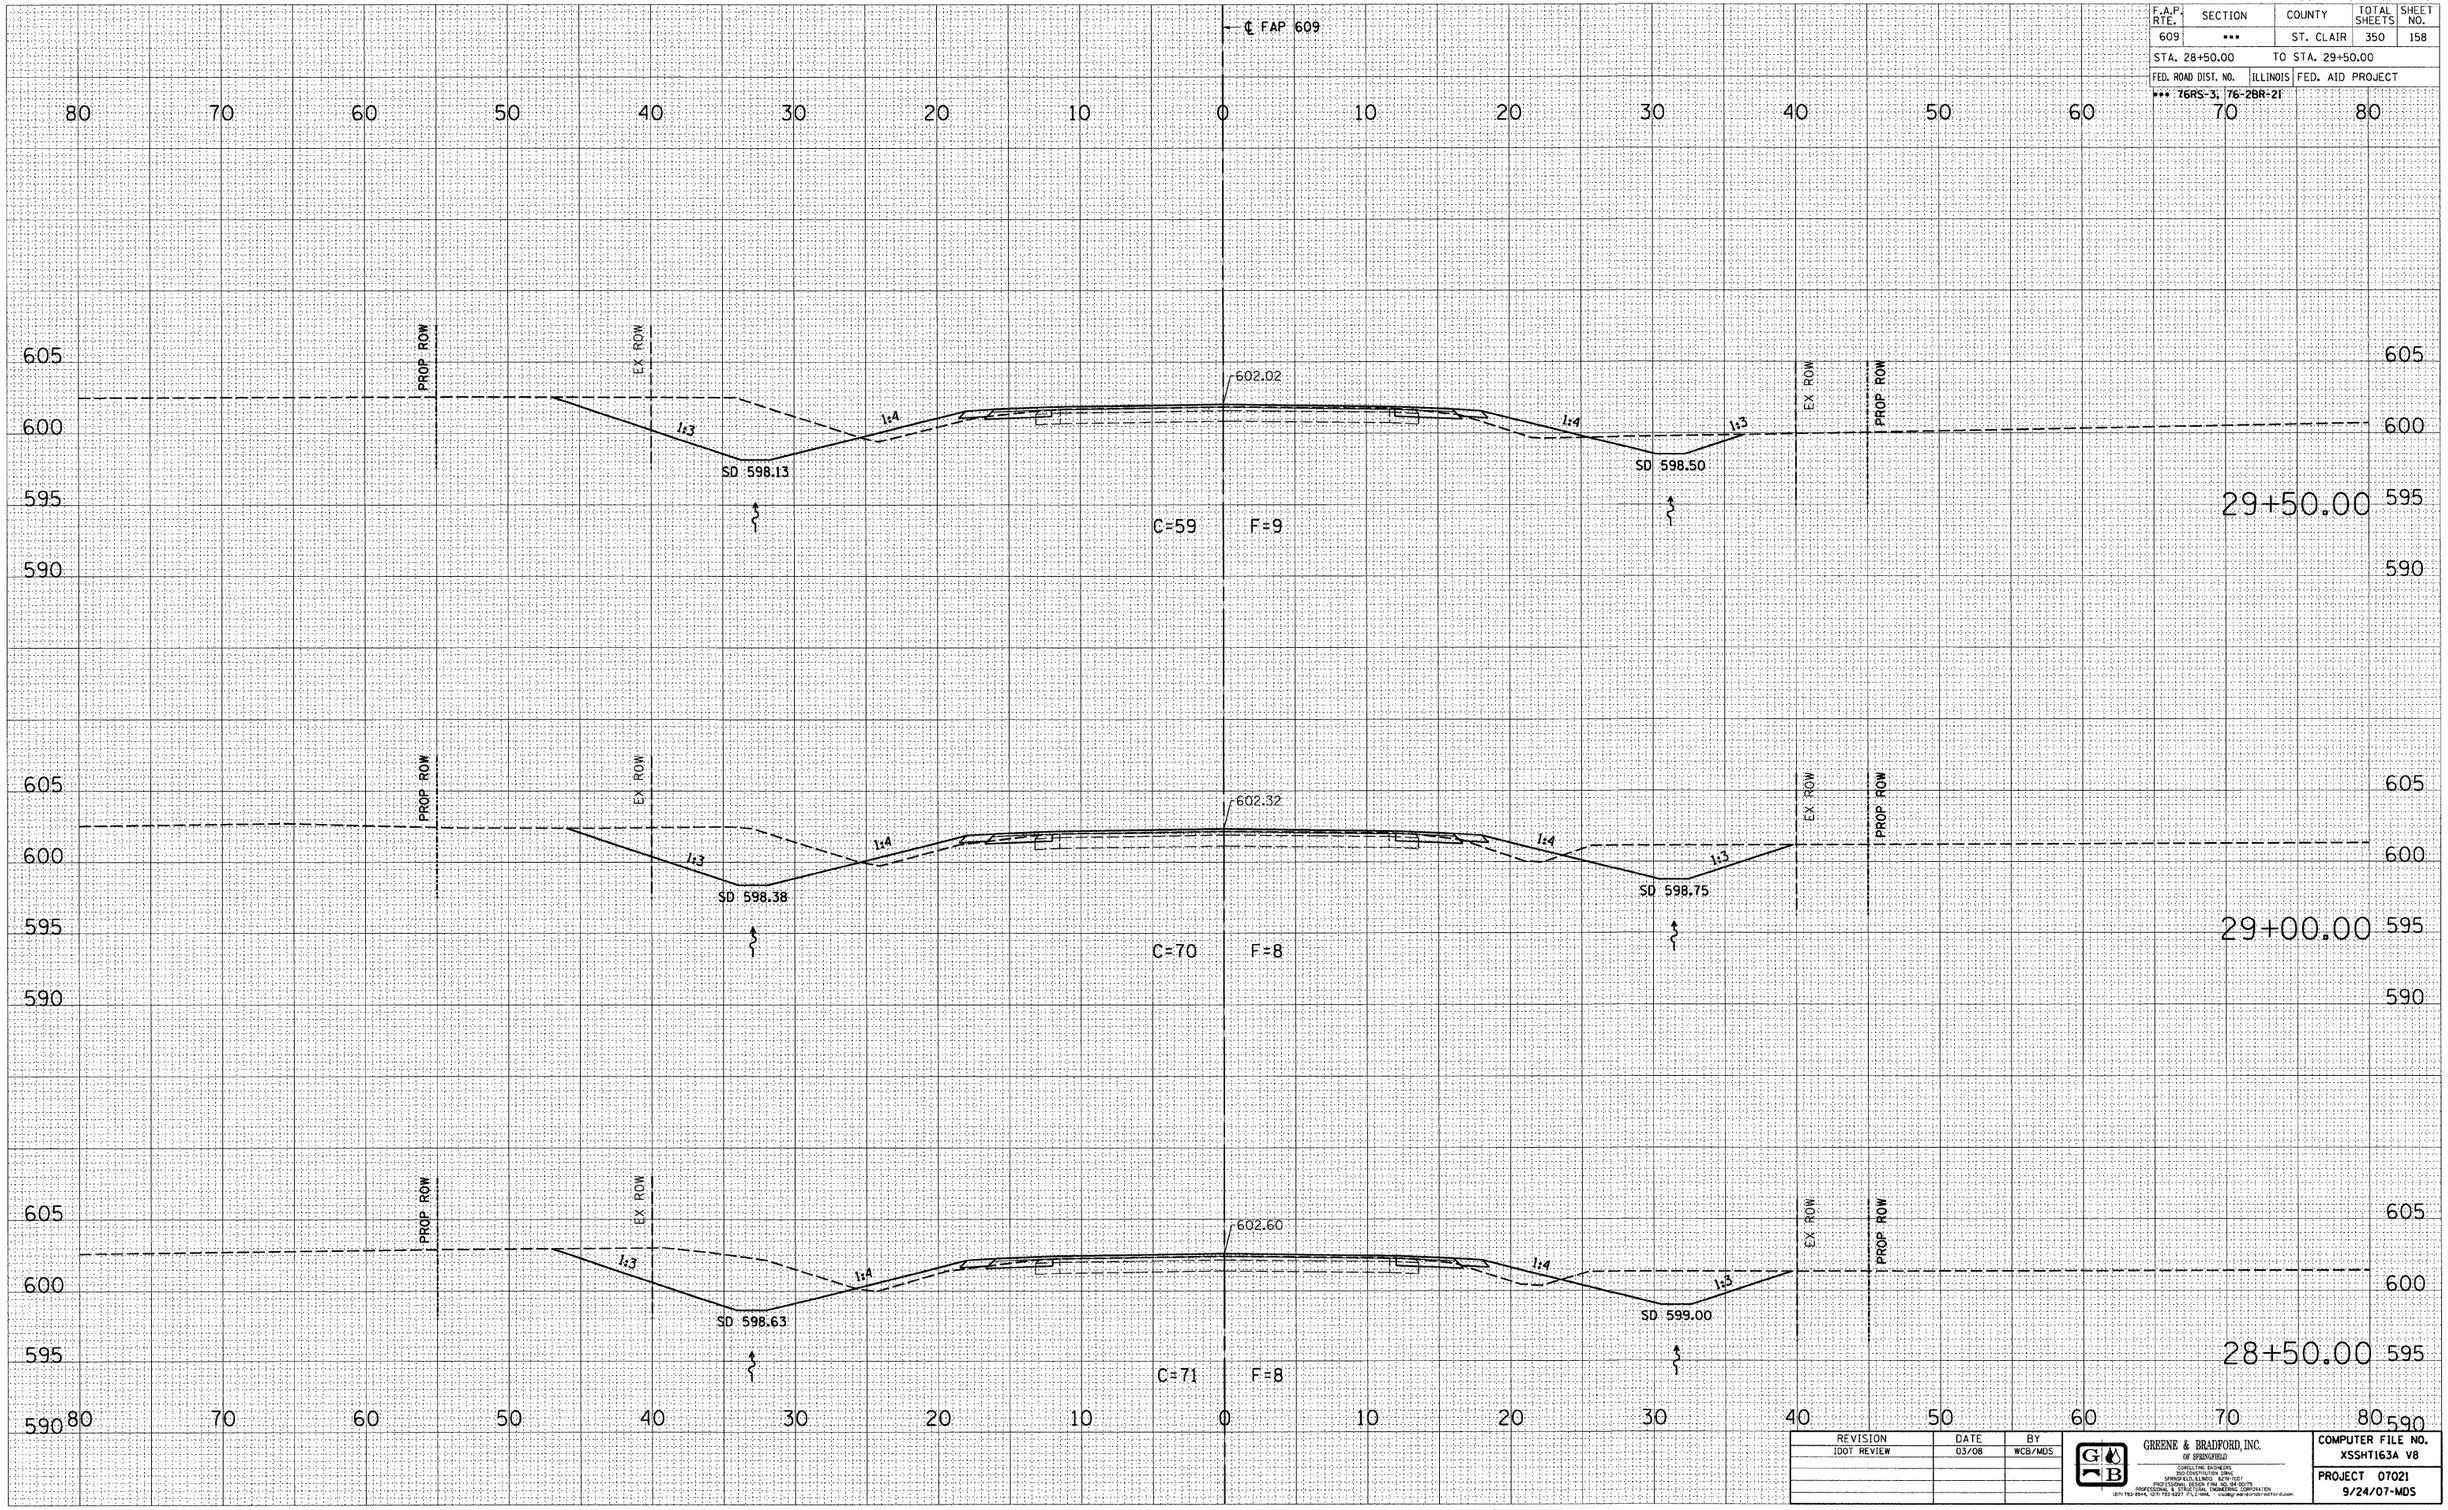

REVISION	DATE	BY
IDOT REVIEW	03/08	WCB/MDS

GREENE & BRADFORD, INC. OF SPRINGFIELD
CONSULTING ENGINEERS
2121 SOUTH 6TH STREET
SPRINGFIELD, ILLINOIS 62703-2507
PROFESSIONAL DESIGN FIRM NO. 184-00179
PROFESSIONAL & STRUCTURAL ENGINEERING CORPORATION
(217) 793-8544, (217) 793-9277 FAX/MAIL wcbay@greenebradford.com

COMPUTER FILE NO. XSSHT163A V8
PROJECT 07021
9/24/07-MDS

MAINLINE CROSS SECTIONS – FAP 609 (IL RTE. 163) ST. CLAIR COUNTY

STA. 28+50.00 TO STA. 29+50.00

PLOT DATE = 8/1/2008 3:29:03 PM
FILE NAME = J:\02075\DRAWINGS\XSSHT163A-V8.dgn
PLOT SCALE = 5.0000 ' / IN.
MODEL = Model
OPERATOR = marks