CONTRACT NO. 76A34

F.A.P. RTE.	SECTION	COUNTY	TOTAL SHEETS	SHEET NO.
609	***	ST. CLAIR	350	161
STA. 33+00.00		TO STA. 34+00.00		
FED. ROAD DIST. NO.	ILLINOIS	FED. AID PROJECT		
*** T6RS-3, T6-2BR-21				

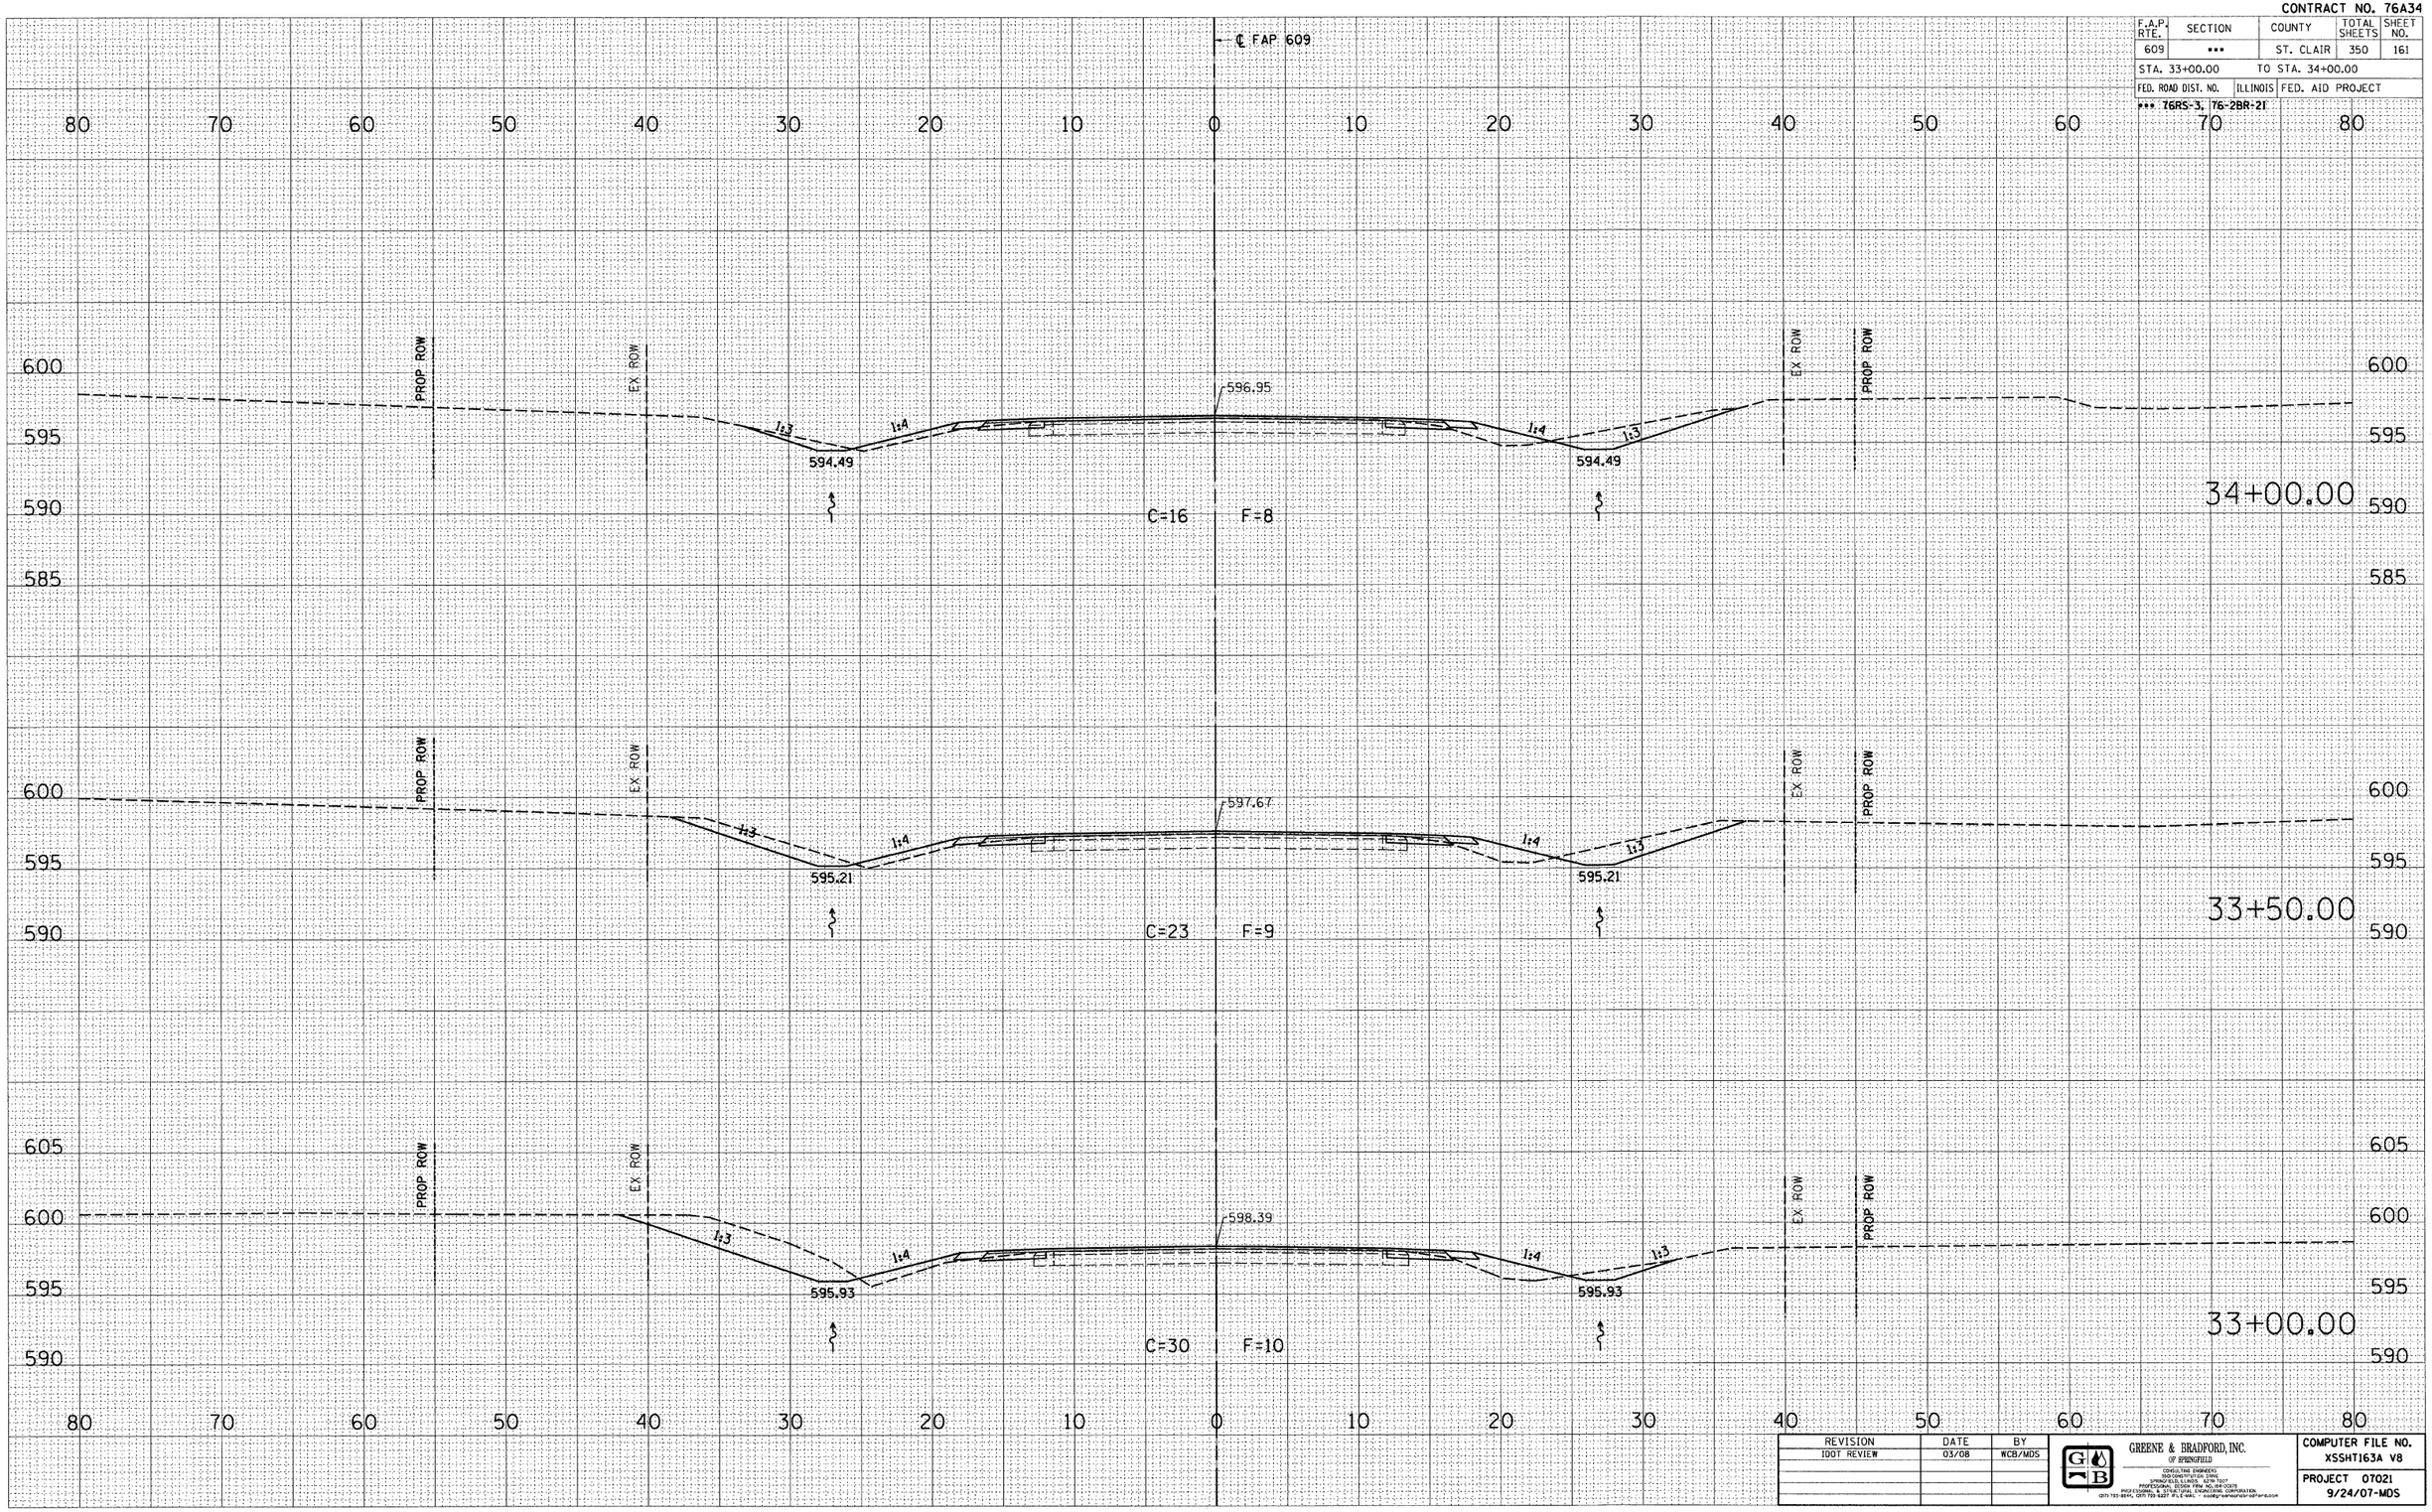

REVISION	DATE	BY
IDOT REVIEW	03/08	WCB/MDS

GREENE & BRADFORD, INC.
OF SPRINGFIELD
CONSULTING ENGINEERS
2340 S. 6TH STREET ROAD
SPRINGFIELD, ILLINOIS 62703-7307
PROFESSIONAL DESIGN FIRM NO.184-002575
REGISTERED WITH THE ILLINOIS SECRETARY OF STATE AS A PROFESSIONAL CORPORATION
(217) 793-8944, (217) 793-8277 FAX E-MAIL: bradley-greene@att.net

COMPUTER FILE NO. XSSHT163A V8
PROJECT 07021
9/24/07-MDS

MAINLINE CROSS SECTIONS – FAP 609 (IL RTE. 163) ST. CLAIR COUNTY

STA. 33+00.00 TO STA. 34+00.00

FINAL SURVEY — NOTE BOOK — NO. — BY — DATE
SURVEYED — PLOTTED — TRACED — AREAS — AREAS CHECKED

ORIGINAL SURVEY — NOTE BOOK — NO. — BY — DATE
SURVEYED — PLOTTED — TRACED — AREAS — AREAS CHECKED

PLOT DATE = 8/1/2008 3:25:05 PM
FILE NAME = J:\07076\DRAWINGS\XSSHT163A V8.dgn
PLOT SCALE = 5.0000 ' / IN.
MICROSTATION = V8 XM Ed.
OPERATOR = mmiks