CONTRACT NO. 76A34

F.A.P. RTE.	SECTION	COUNTY	TOTAL SHEETS	SHEET NO.
609	***	ST. CLAIR	350	168
STA. 41+00.00		TO STA. 41+69.00		
FED. ROAD DIST. NO.	ILLINOIS	FED. AID PROJECT		

*** 76RS-3, 76-2BR-21

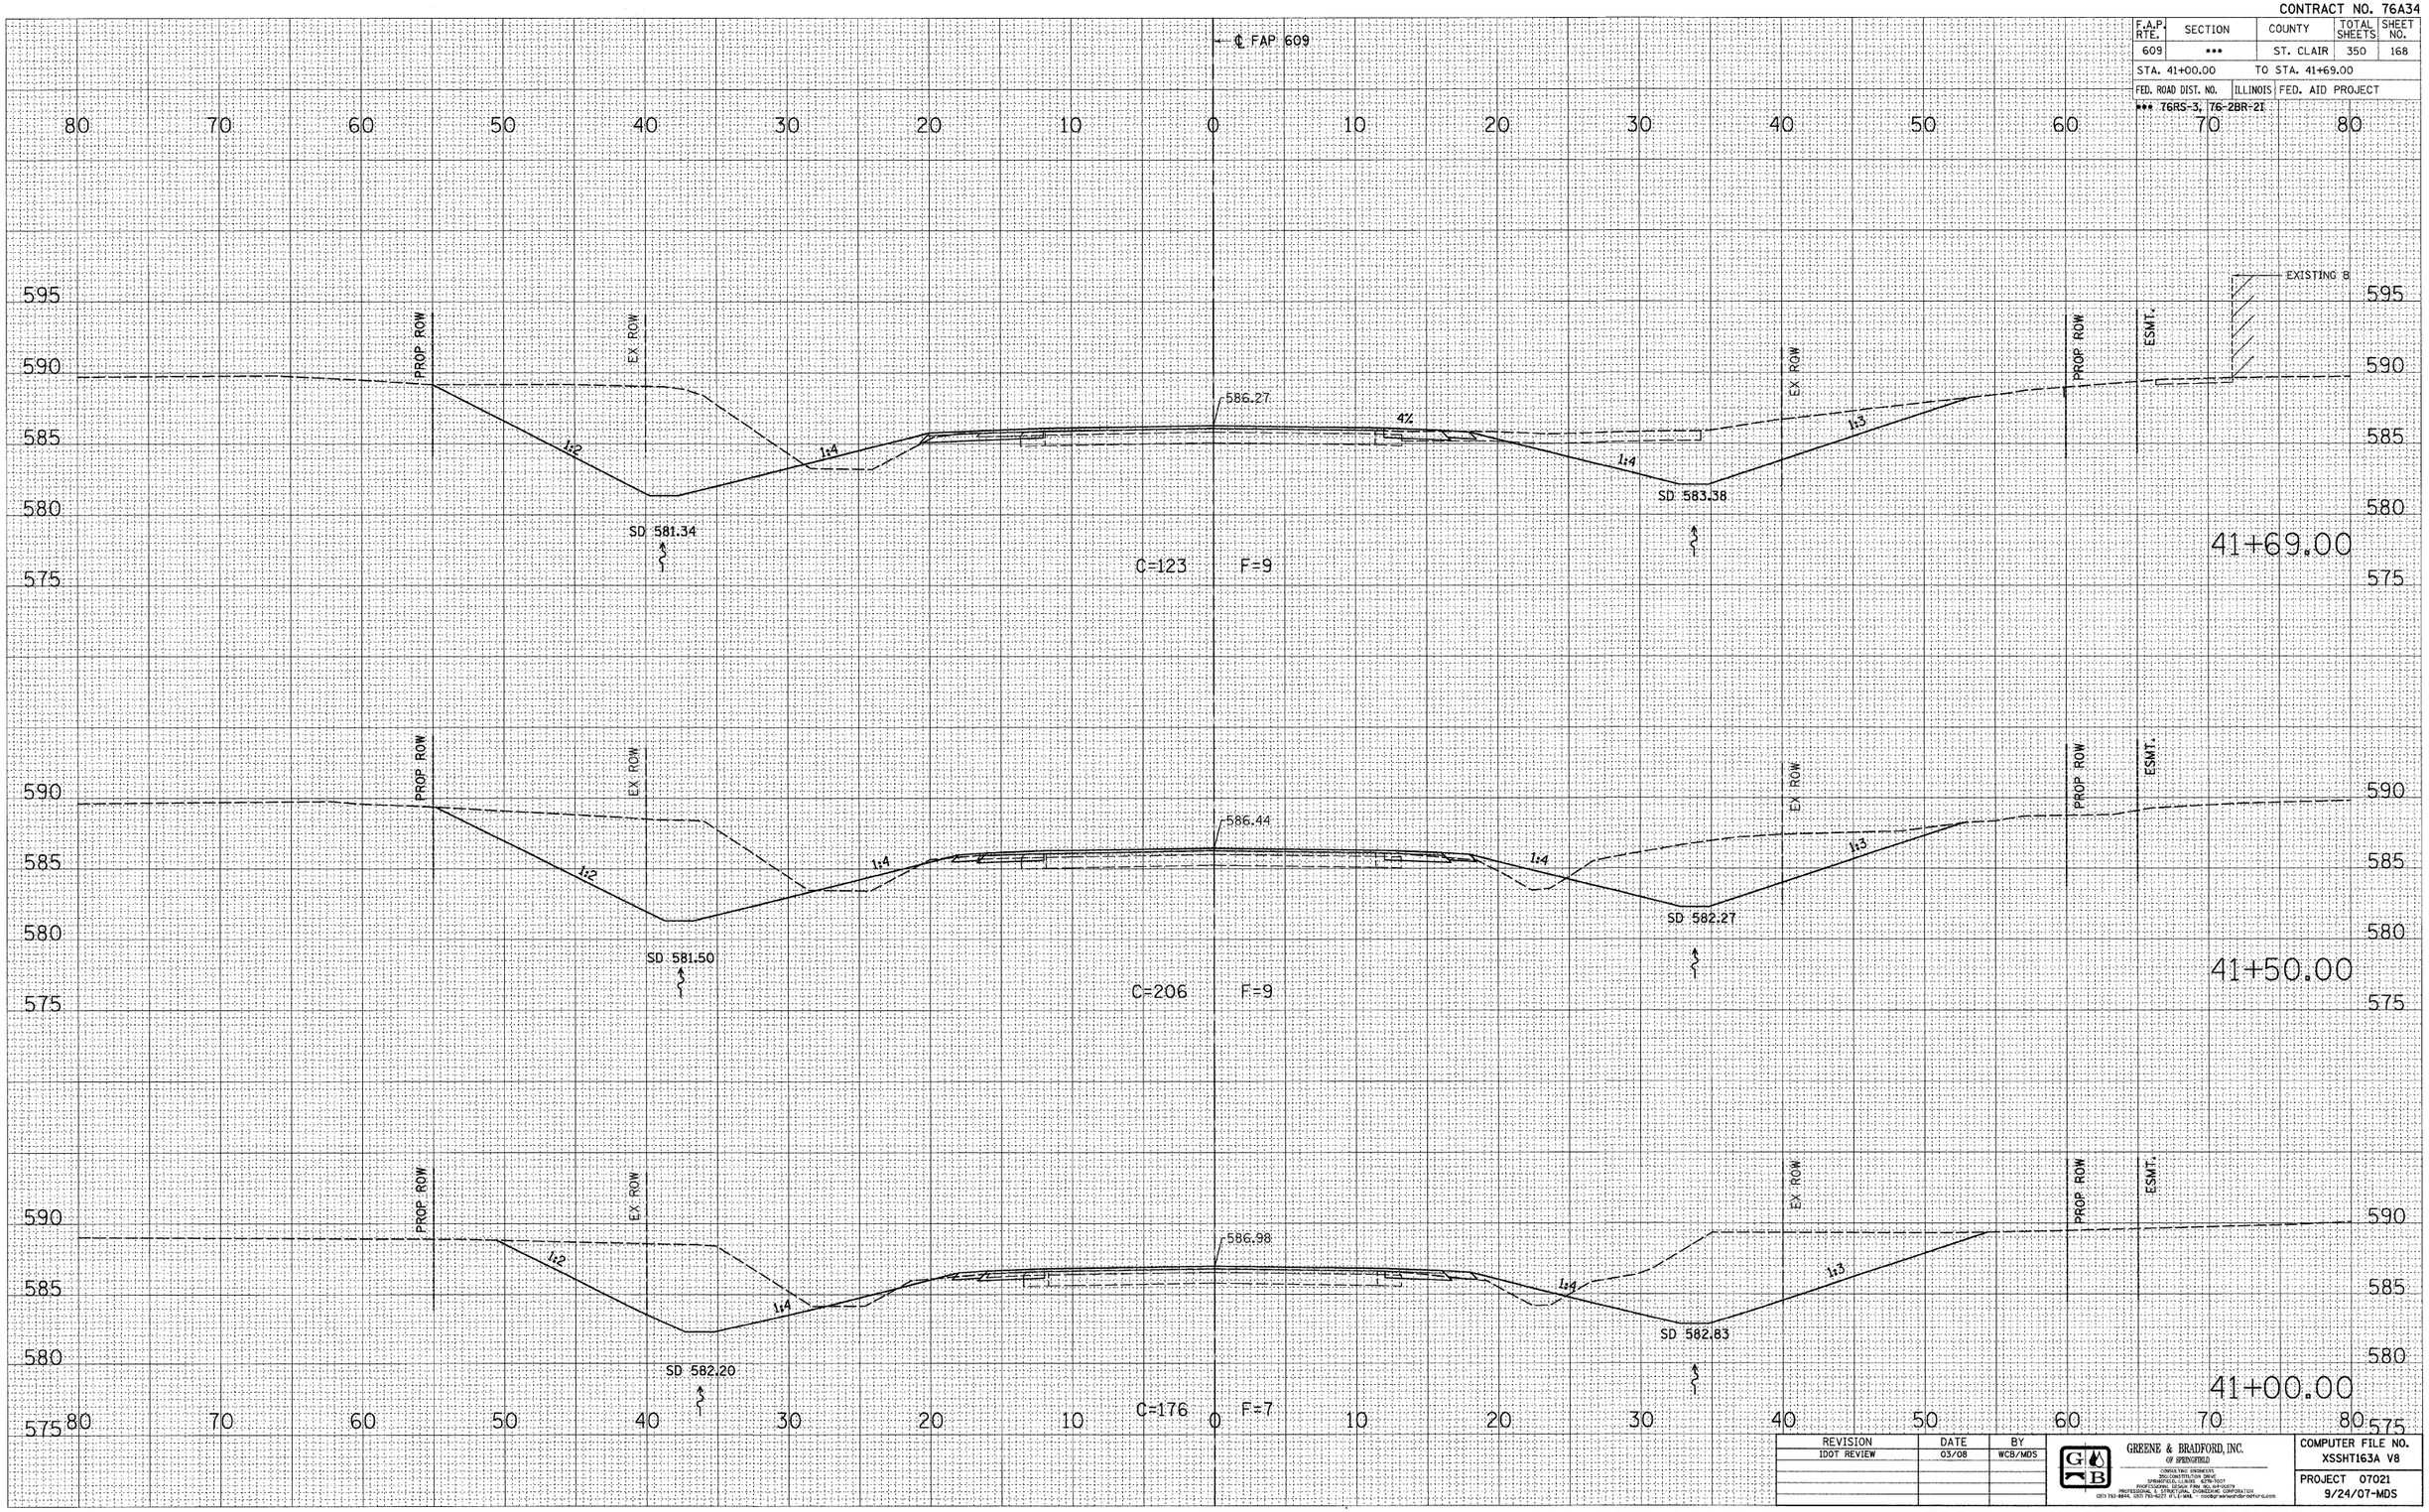

REVISION	DATE	BY
IDOT REVIEW	03/08	WCB/MDS

GREENE & BRADFORD, INC.
OF SPRINGFIELD
CONSULTING ENGINEERS
CIVIL/CONSTRUCTION SERVICES
SANITARY/ENVIRONMENTAL SERVICES
PROFESSIONAL DESIGN FIRM NO. 184-000179
PROFESSIONAL & STRUCTURAL CONSULTING CORPORATION
(217) 753-8844, (217) 753-8277 (F.) E-MAIL - mail@ greenandbradford.com

COMPUTER FILE NO. XSSHT163A V8

PROJECT 07021
9/24/07-MDS

FINAL SURVEY	BY	DATE
SURVEYED		
PLOTTED		
COMPUTED		
NOTE BOOK		
AREAS		
NO.	AREAS CHECKED	

ORIGINAL SURVEY	BY	DATE
SURVEYED		
PLOTTED		
COMPUTED		
NOTE BOOK		
AREAS		
NO.	AREAS CHECKED	

PLOT DATE = 8/1/2008 4:25:22 PM
FILE NAME = J:\82076\DRAWINGS\XSSHT163A.V8
PLOT SCALE = 5.0000 ' / IN.
MODEL = Default
OPERATOR = marks

MAINLINE CROSS SECTIONS – FAP 609 (IL RTE. 163) ST. CLAIR COUNTY

STA. 41+00.00 TO STA. 41+69.00