CONTRACT NO. 76A34

F.A.P. RTE.	SECTION	COUNTY	TOTAL SHEETS	SHEET NO.
609	***	ST. CLAIR	350	170
STA. 43+00.00		TO STA. 44+00.00		
FED. ROAD DIST. NO.	ILLINOIS	FED. AID PROJECT		

*** T6RS-3, 76-2BR-2I

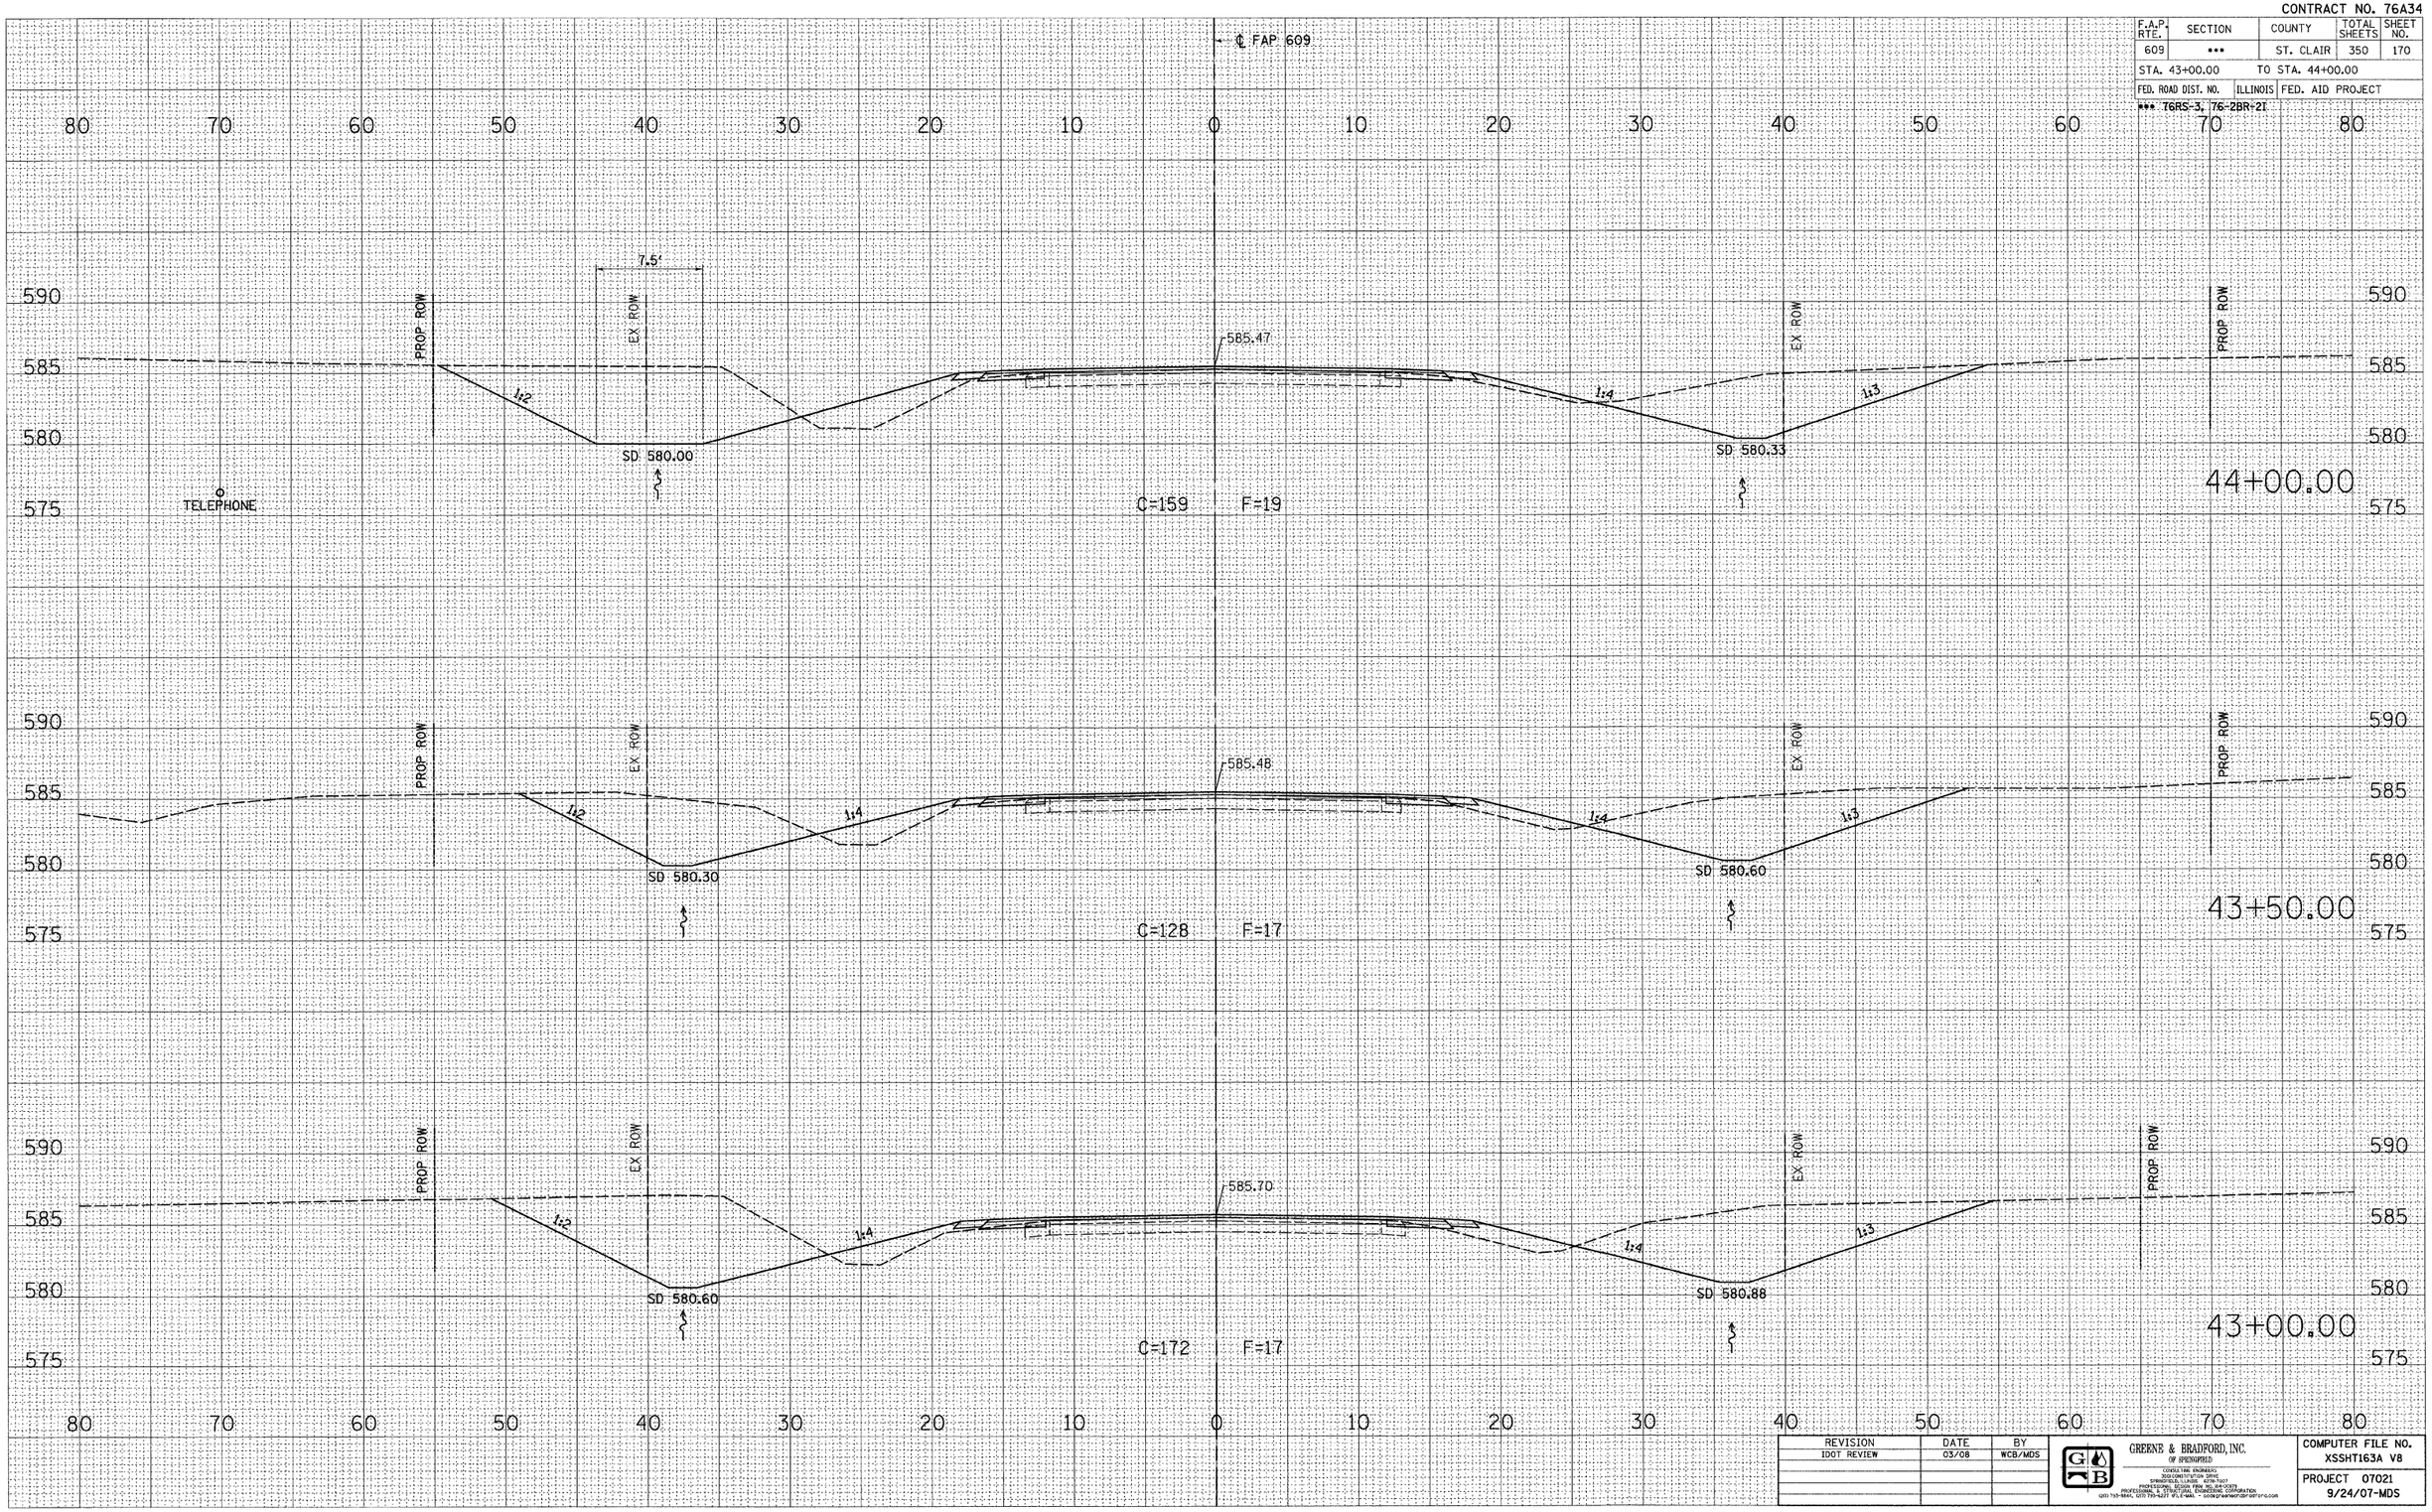

REVISION	DATE	BY
IDOT REVIEW	03/08	WCB/MDS

GREENE & BRADFORD, INC.
OF SPRINGFIELD
CONSULTING ENGINEERS
3010 CONSTITUTION DRIVE
SPRINGFIELD, ILLINOIS 62704-7107
PROFESSIONAL DESIGN FIRM NO. 184-000175
PROFESSIONAL DESIGN FIRM NO. 184-000175 CORPORATION
(217) 753-5691, (217) 753-6277 (FX) E-MAIL - GENERALMAIL@GBFIRM.COM

COMPUTER FILE NO. XSSHT163A V8

PROJECT 07021
9/24/07-MDS

MAINLINE CROSS SECTIONS – FAP 609 (IL RTE. 163) ST. CLAIR COUNTY

STA. 43+00.00 TO STA. 44+00.00

FINAL SURVEY	BY	DATE
SURVEYED		
PLOTTED		
TOPO PLOTTED		
NOTE BOOK	AREAS	
NO.	AREAS CHECKED	

ORIGINAL SURVEY	BY	DATE
SURVEYED		
PLOTTED		
TOPO PLOTTED		
NOTE BOOK	AREAS	
NO.	AREAS CHECKED	

PLOT DATE = 8/1/2008 4:25:22 PM
FILE NAME = J:\02076\DRAWINGS\XSSHT163A_V8.dgn
PLOT SCALE = 5.0000 ' / IN.
MODEL = Default
OPERATOR = marks