CONTRACT NO. 76A34

F.A.P. RTE.	SECTION	COUNTY	TOTAL SHEETS	SHEET NO.
609	***	ST. CLAIR	350	202

STA. 79+50.00 TO STA. 80+00.00

FED. ROAD DIST. NO. | ILLINOIS | FED. AID PROJECT

*** 76RS-3, 76-2BR-2I

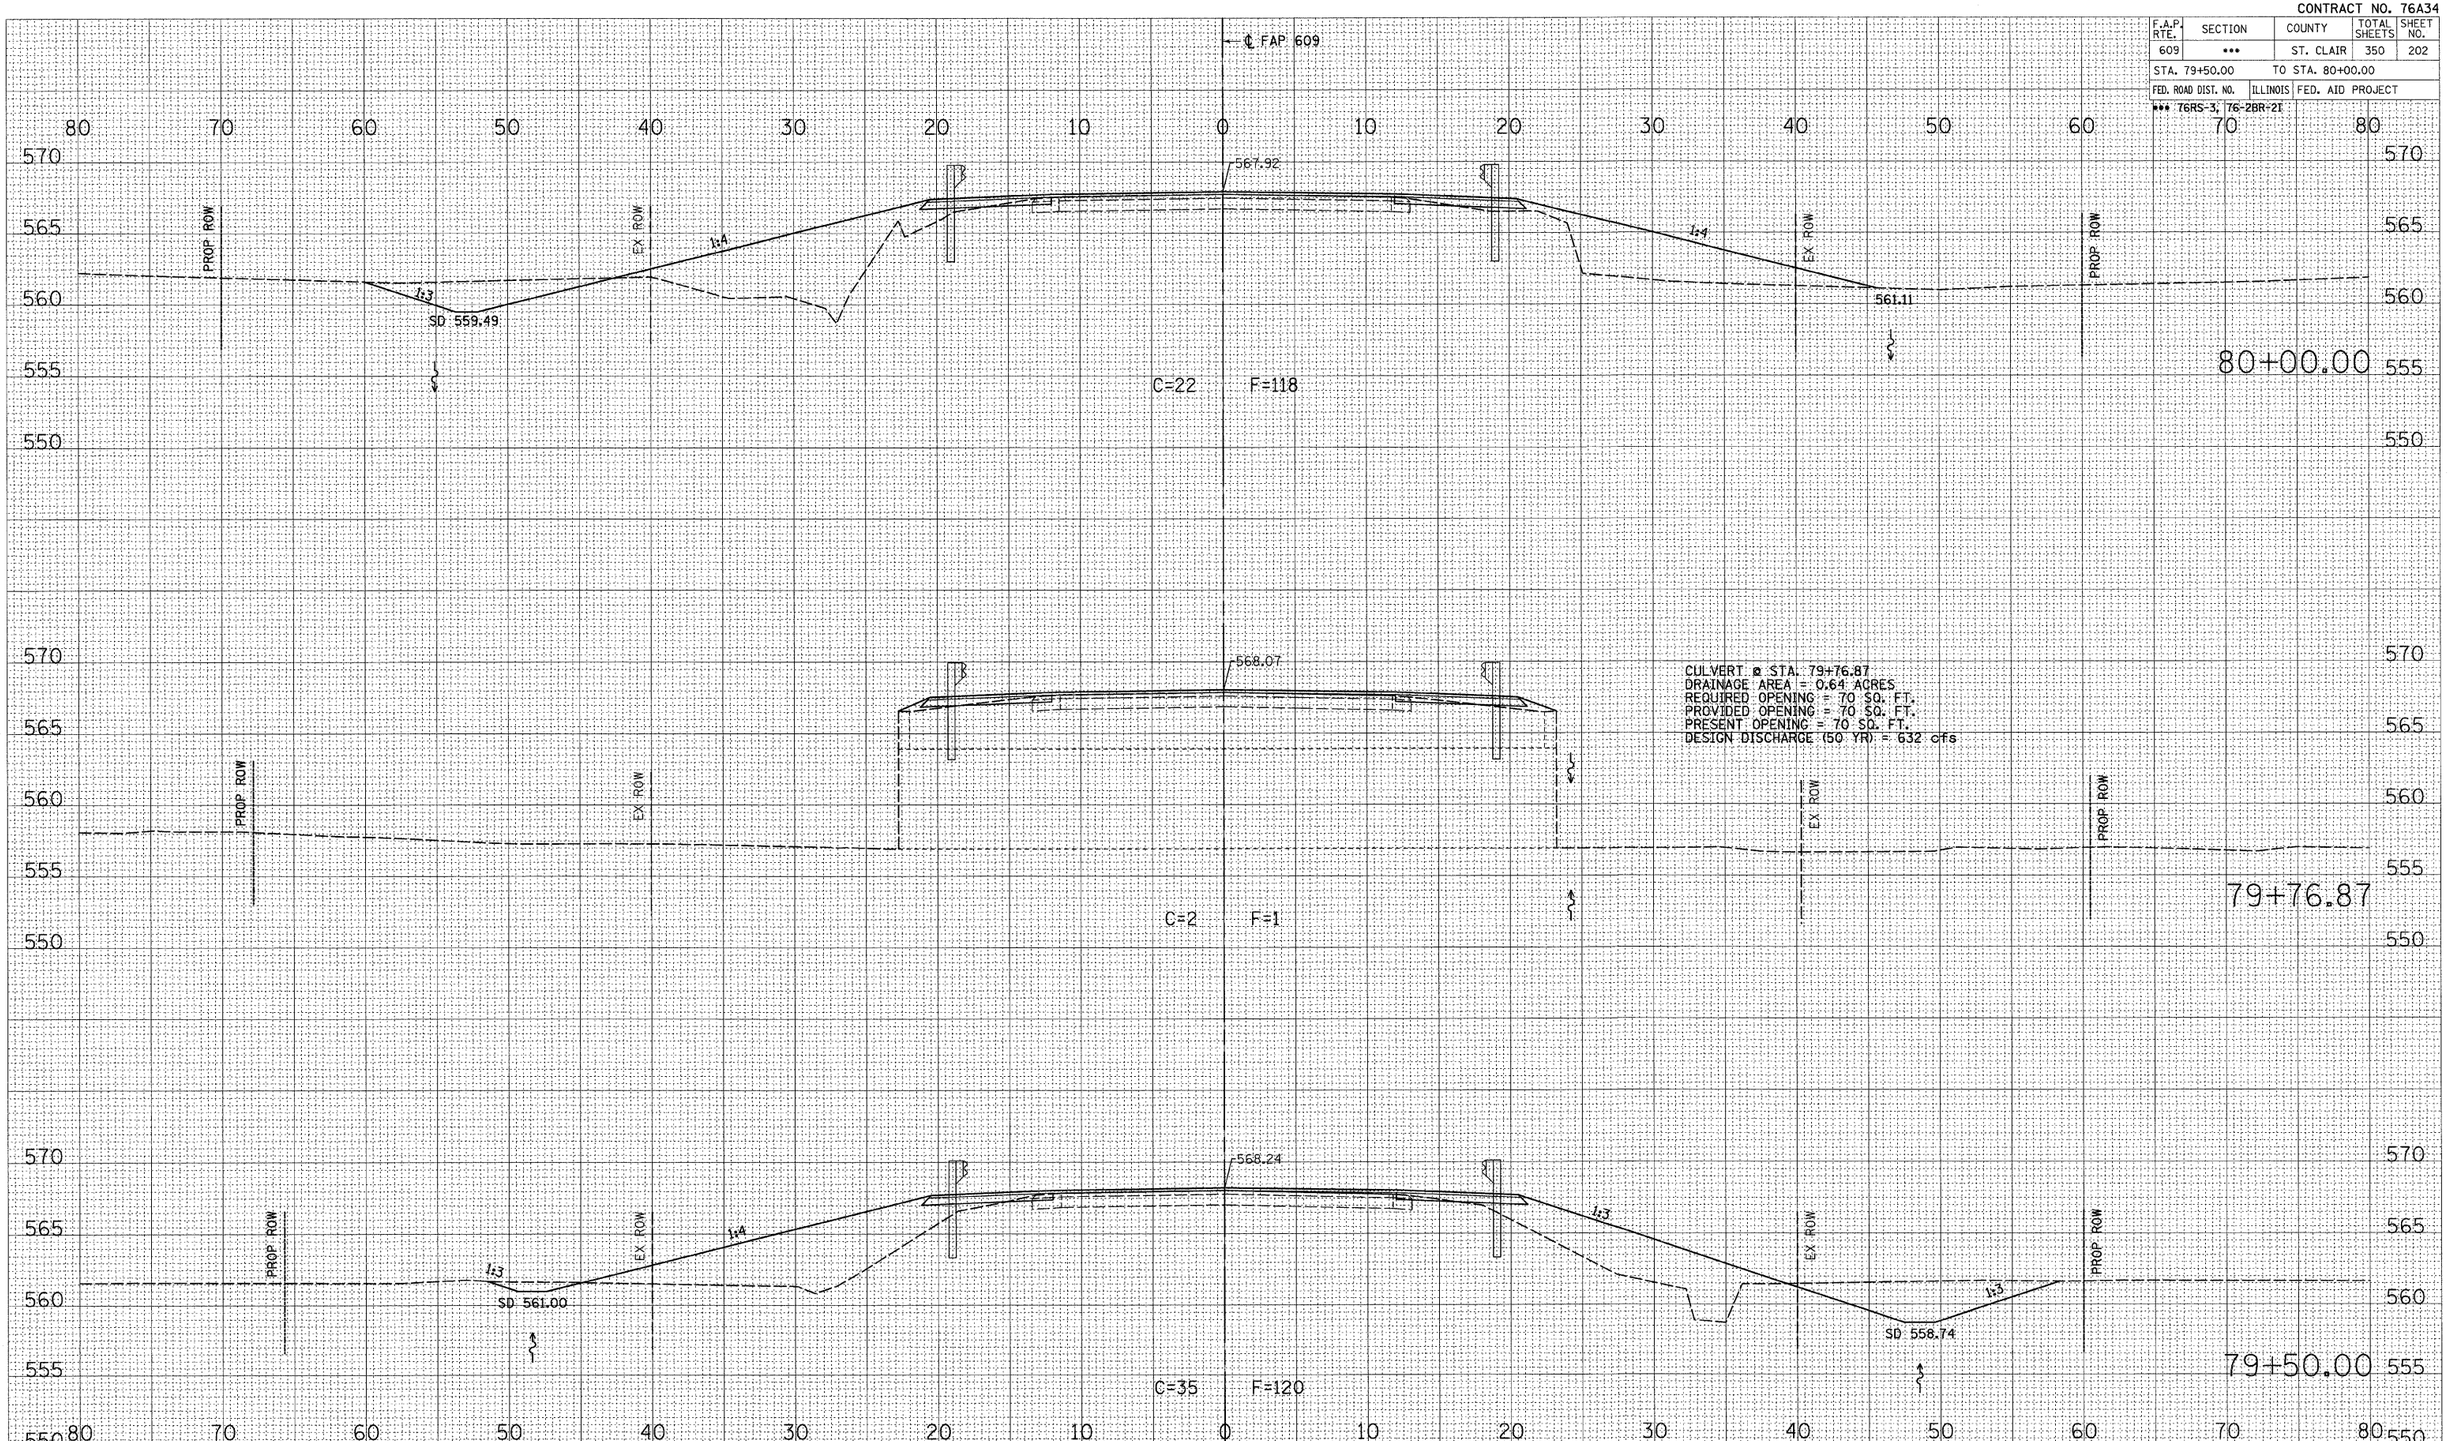

REVISION	DATE	BY
IDOT REVIEW	03/08	WCB/MDS

GREENE & BRADFORD, INC.
OF SPRINGFIELD
CONSULTING ENGINEERS
MUNICIPAL & CIVIL ENGINEERS
SPRINGFIELD, ILLINOIS 62701-1367
PROFESSIONAL DESIGN FIRM NO. 184-000713
PROFESSIONAL DESIGN FIRM, ENGINEERING CORPORATION
(217) 793-3944, (217) 793-5227 FILE E-MAIL: sales@greenebradford.com

COMPUTER FILE NO.
XSSHT163A V8

PROJECT 07021
9/24/07-MDS

FINAL SURVEY	BY	DATE
NOTE BOOK	SURVEYED	
NO.	PLOTTED	
	TEMPLATE	
	AREAS	
	AREAS CHECKED	

ORIGINAL SURVEY	BY	DATE
NOTE BOOK	SURVEYED	
NO.	PLOTTED	
	TEMPLATE	
	AREAS	
	AREAS CHECKED	

PLOT DATE = 8/1/2008 42%34 PM
FILE NAME = J:\82876\DRAWINGS\XSSHT163A.V8dgn
PLOT SCALE = 5.0000 ' / IN.
MODEL = Default
OPERATOR = marks

MAINLINE CROSS SECTIONS – FAP 609 (IL RTE. 163) ST. CLAIR COUNTY

STA. 79+50.00 TO STA. 80+00.00