CONTRACT NO. 76A34

F.A.P. RTE.	SECTION	COUNTY	TOTAL SHEETS	SHEET NO.
609	***	ST. CLAIR	350	207
STA. 86+50.00		TO STA. 87+50.00		
FED. ROAD DIST. NO.	ILLINOIS	FED. AID PROJECT		

*** T6RS-3, T6-2BR-21

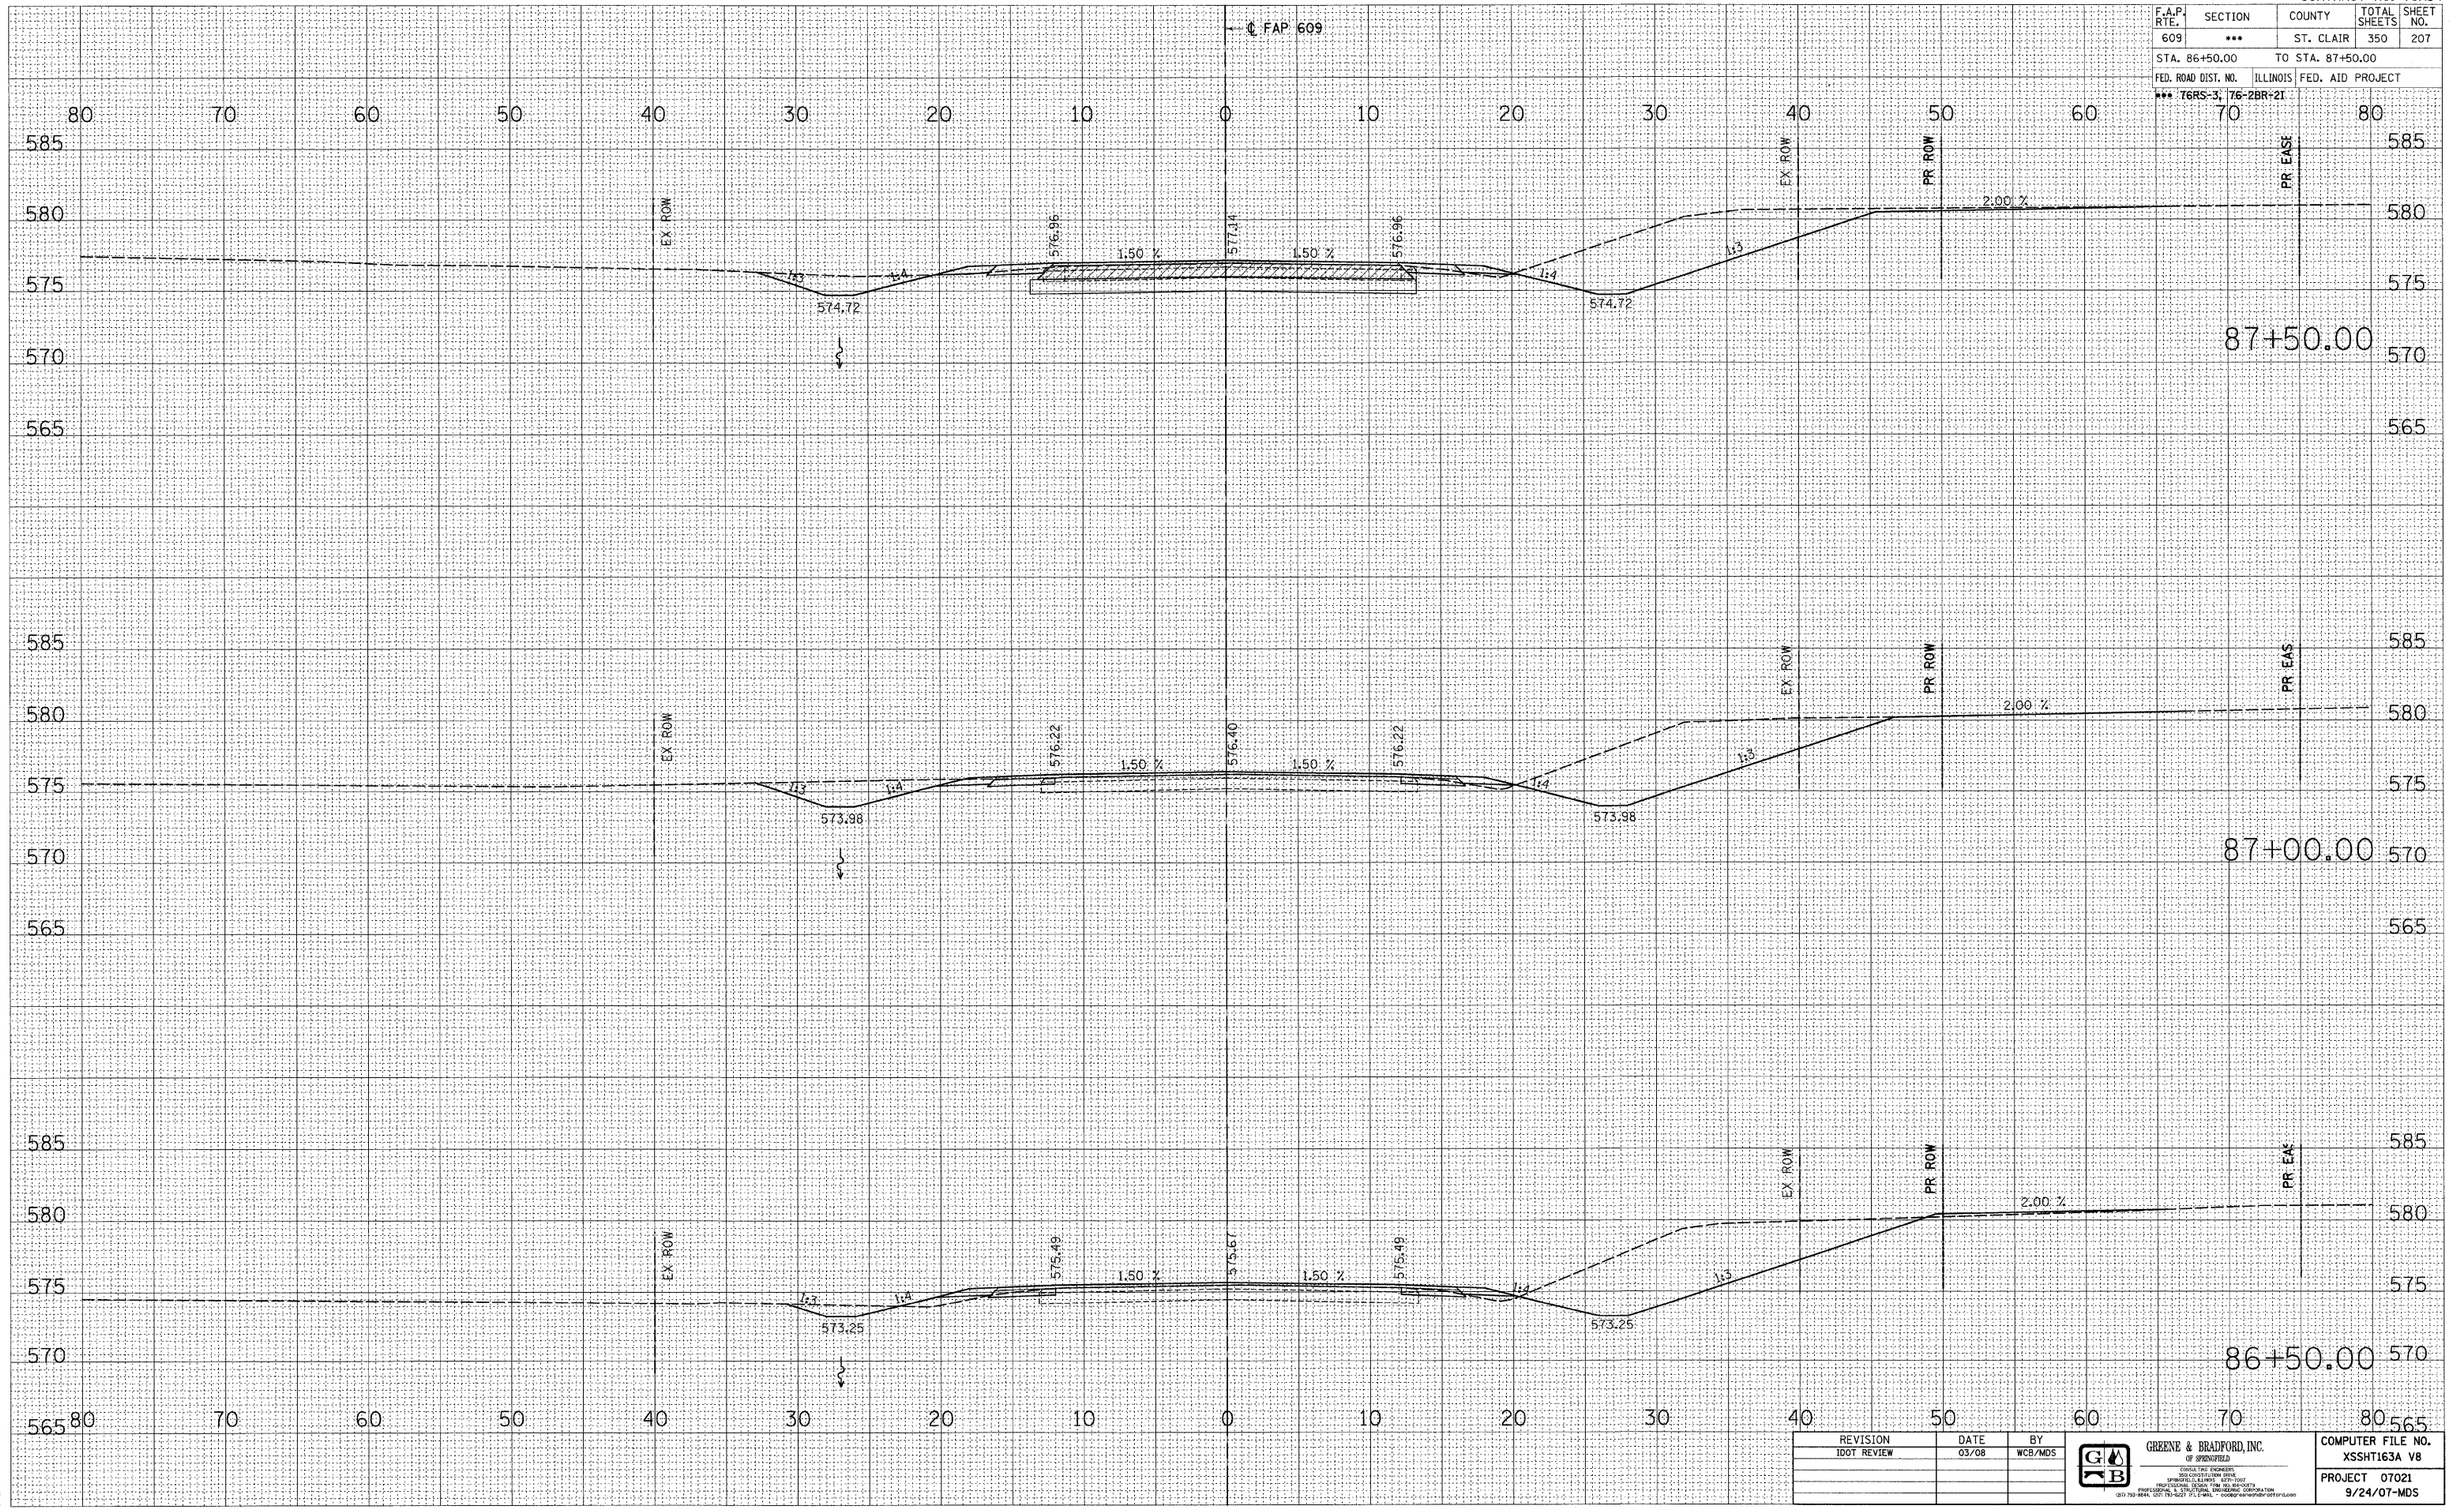

REVISION	DATE	BY
IDOT REVIEW	03/08	WCB/MDS

GREENE & BRADFORD, INC.
OF SPRINGFIELD
CONSULTING ENGINEERS
300 CONSTITUTION DRIVE
SPRINGFIELD, ILLINOIS 62711-7007
(217) 793-8844, (217) 793-9227 FAX
PROFESSIONAL DESIGN FIRM
PROFESSIONAL ENGINEERING, STRUCTURAL ENGINEERING CORPORATION
(217) 793-8844, (217) 793-9227 FAX E-MAIL - oodbgr@earthlinkbiz.net

COMPUTER FILE NO. XSSHT163A V8

PROJECT 07021
9/24/07-MDS

MAINLINE CROSS SECTIONS – FAP 609 (IL RTE. 163) ST. CLAIR COUNTY

STA. 86+50.00 TO STA. 87+50.00

FINAL SURVEY	BY	DATE
SURVEYED		
PLOTTED		
ALIGNMENT		
NOTE BOOK		
NO.		
AREAS		
AREAS CHECKED		

ORIGINAL SURVEY	BY	DATE
SURVEYED		
PLOTTED		
ALIGNMENT		
NOTE BOOK		
NO.		
AREAS		
AREAS CHECKED		

PLOT DATE = 8/1/2008 4:29:36 PM
FILE NAME = J:\02276\DRAWINGS\XSSHT163A_V8.dgn
PLOT SCALE = 5.0000 ' / IN.
MODEL = Default
OPERATOR = marks