CONTRACT NO. 76A34

F.A.P. RTE.	SECTION	COUNTY	TOTAL SHEETS	SHEET NO.
609	•••	ST. CLAIR	350	213
STA. 93+68.96		TO STA. 94+00.00		
FED. ROAD DIST. NO.	ILLINOIS	FED. AID PROJECT		
••• 76RS-3, 76-2BR-2I				

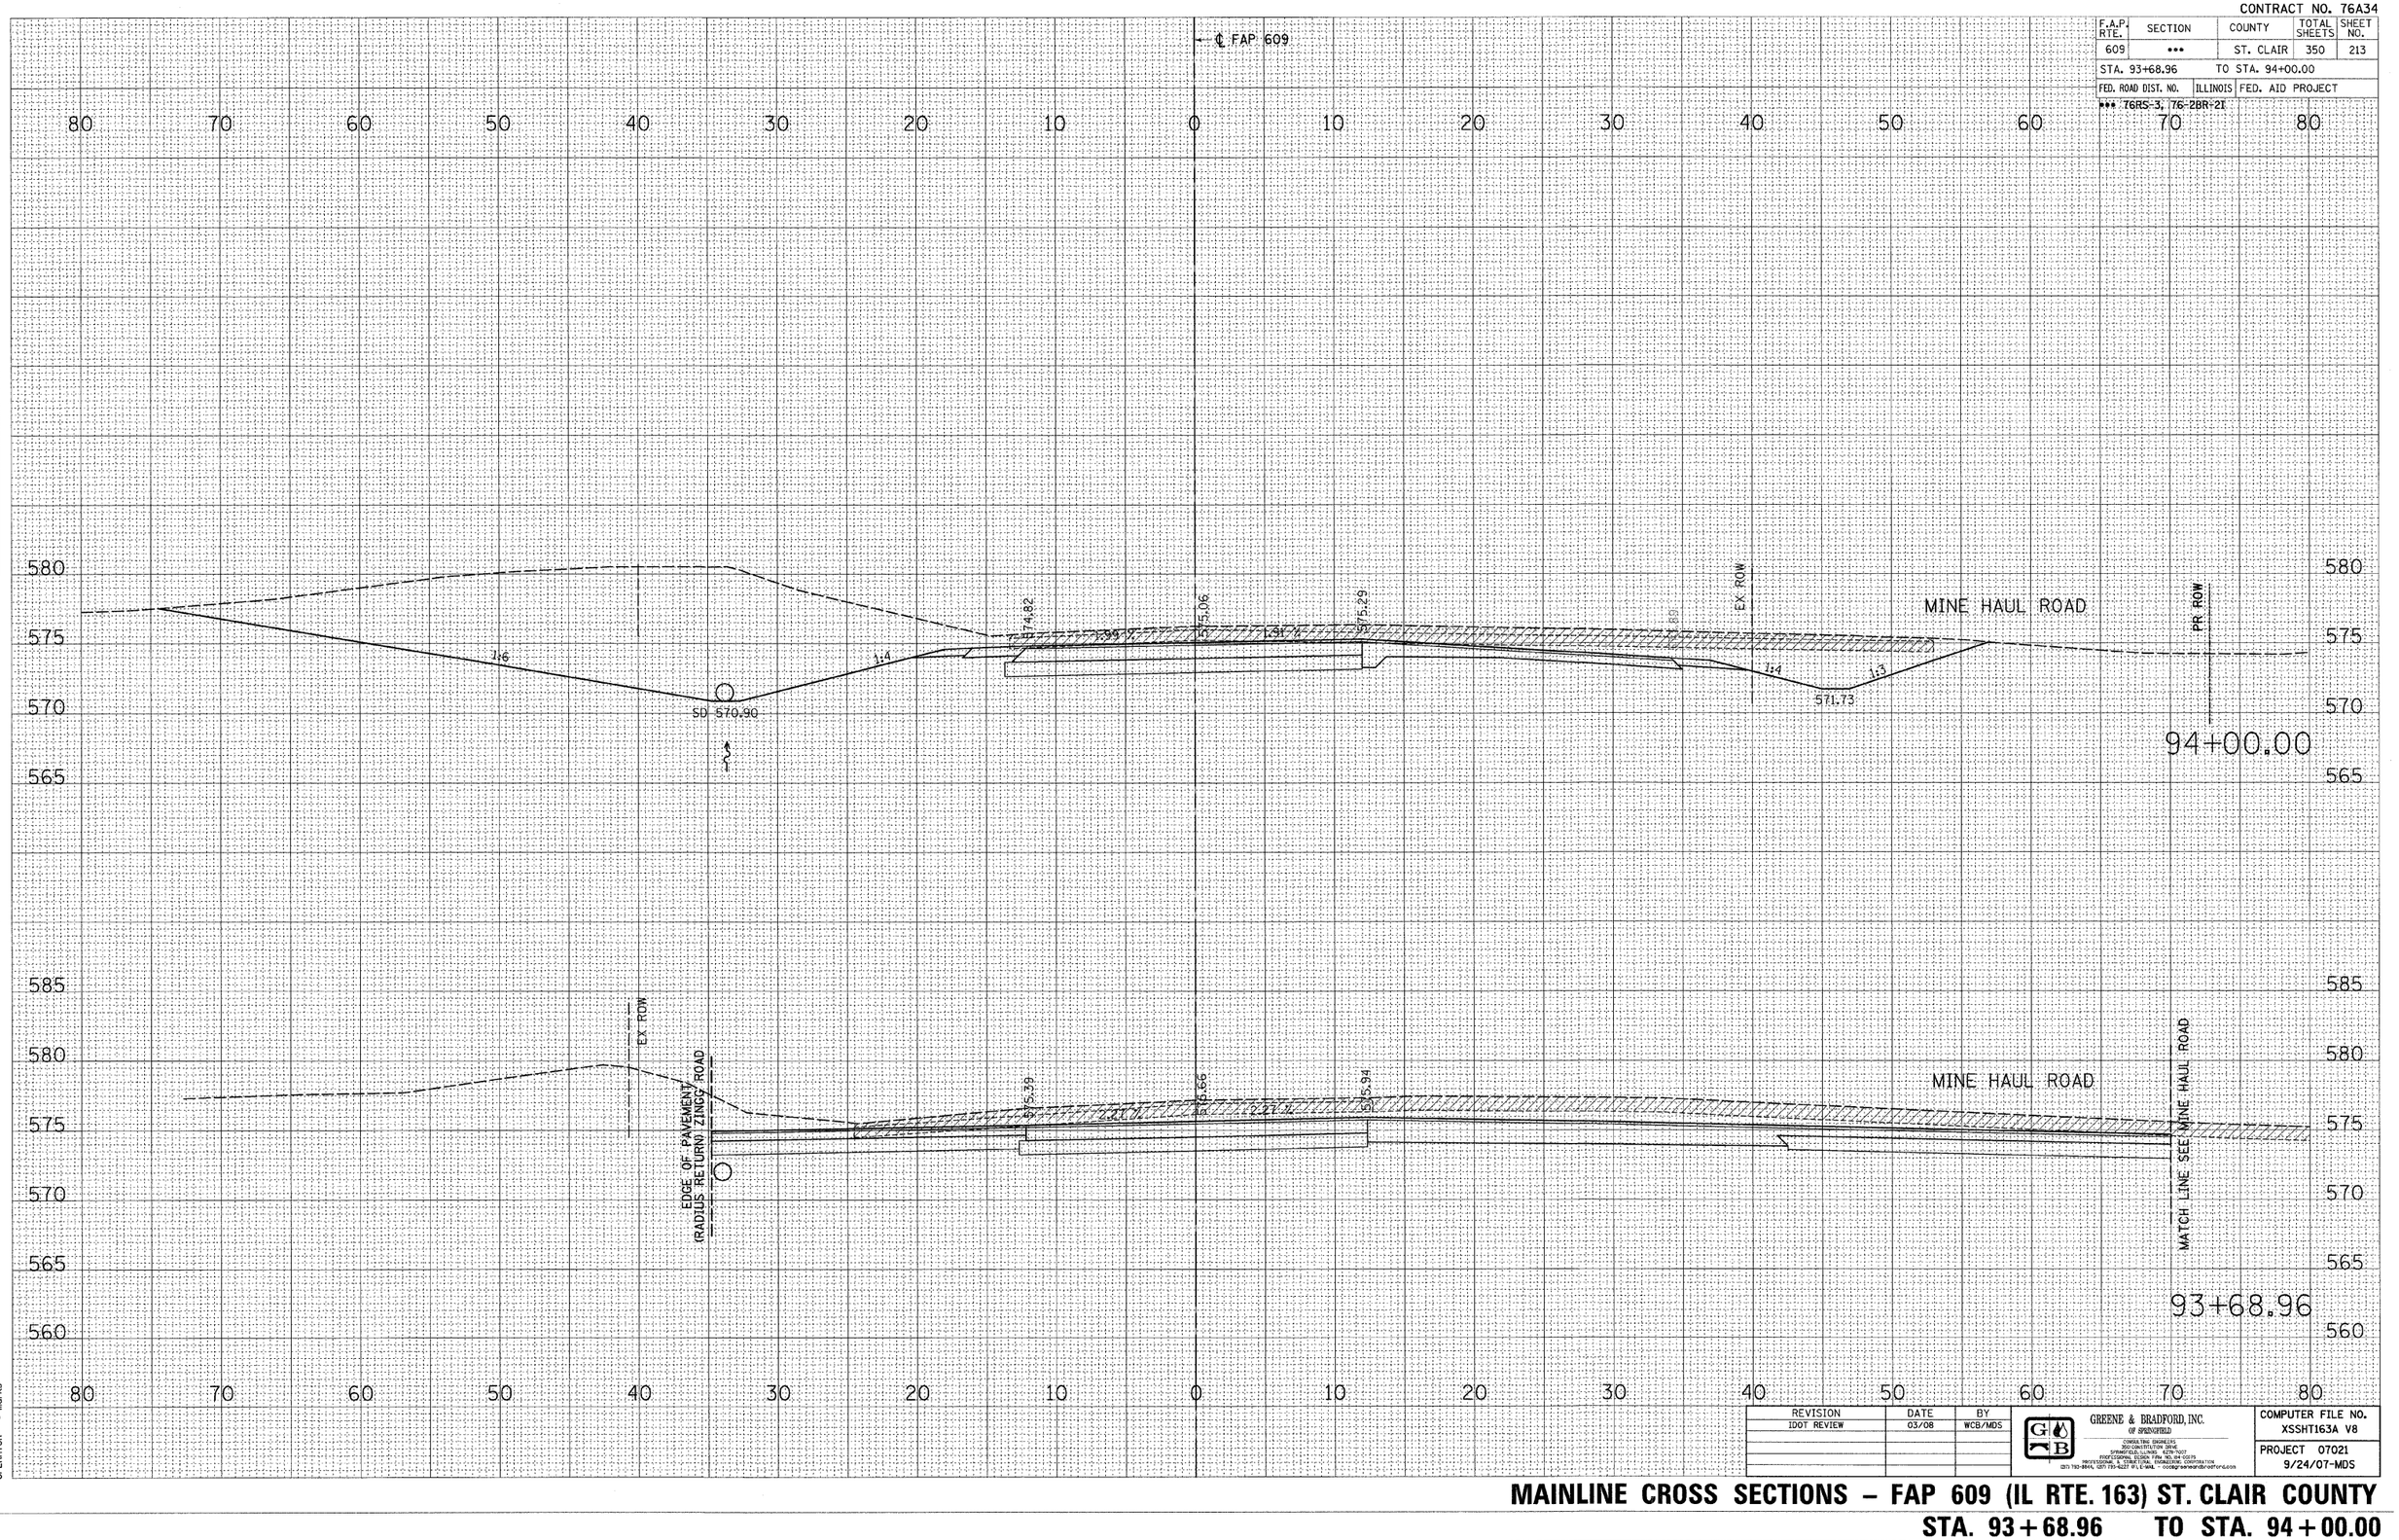

REVISION	DATE	BY
IDOT REVIEW	03/08	WCB/MDS

GREENE & BRADFORD, INC. OF SPRINGFIELD
CONSULTING ENGINEERS
3160 CONSTITUTION DRIVE
SPRINGFIELD, ILLINOIS 62711-7007
STATE OF ILLINOIS DESIGN FIRM NO. 184-001175
PROFESSIONAL & STRUCTURAL ENGINEERING CORPORATION
(217) 793-3944, (217) 793-6227 (FAX) e-mail: postmaster@gbengineers.com

COMPUTER FILE NO. XSSHT163A V8

PROJECT 07021
9/24/07-MDS

FINAL SURVEY — SURVEYED / PLOTTED / NOTE BOOK / NO. / AREAS / AREAS CHECKED / BY / DATE

ORIGINAL SURVEY — SURVEYED / PLOTTED / NOTE BOOK / NO. / AREAS / AREAS CHECKED / BY / DATE

PLOT DATE = 8/1/2008 4:29:38 PM
FILE NAME = J:\02076\DRAWINGS\XSSHT163A_V8.dgn
PLOT SCALE = 5.0000 ' / IN.
WORKSET = Default
OPERATOR = marks

MAINLINE CROSS SECTIONS – FAP 609 (IL RTE. 163) ST. CLAIR COUNTY

STA. 93+68.96 TO STA. 94+00.00