CONTRACT NO. 76A34

F.A.P. RTE.	SECTION	COUNTY	TOTAL SHEETS	SHEET NO.
609	•••	ST. CLAIR	350	225

STA. 108+50.00 TO STA. 109+50.00

FED. ROAD DIST. NO. | ILLINOIS | FED. AID PROJECT

••• T6RS-3, 76-2BR-21

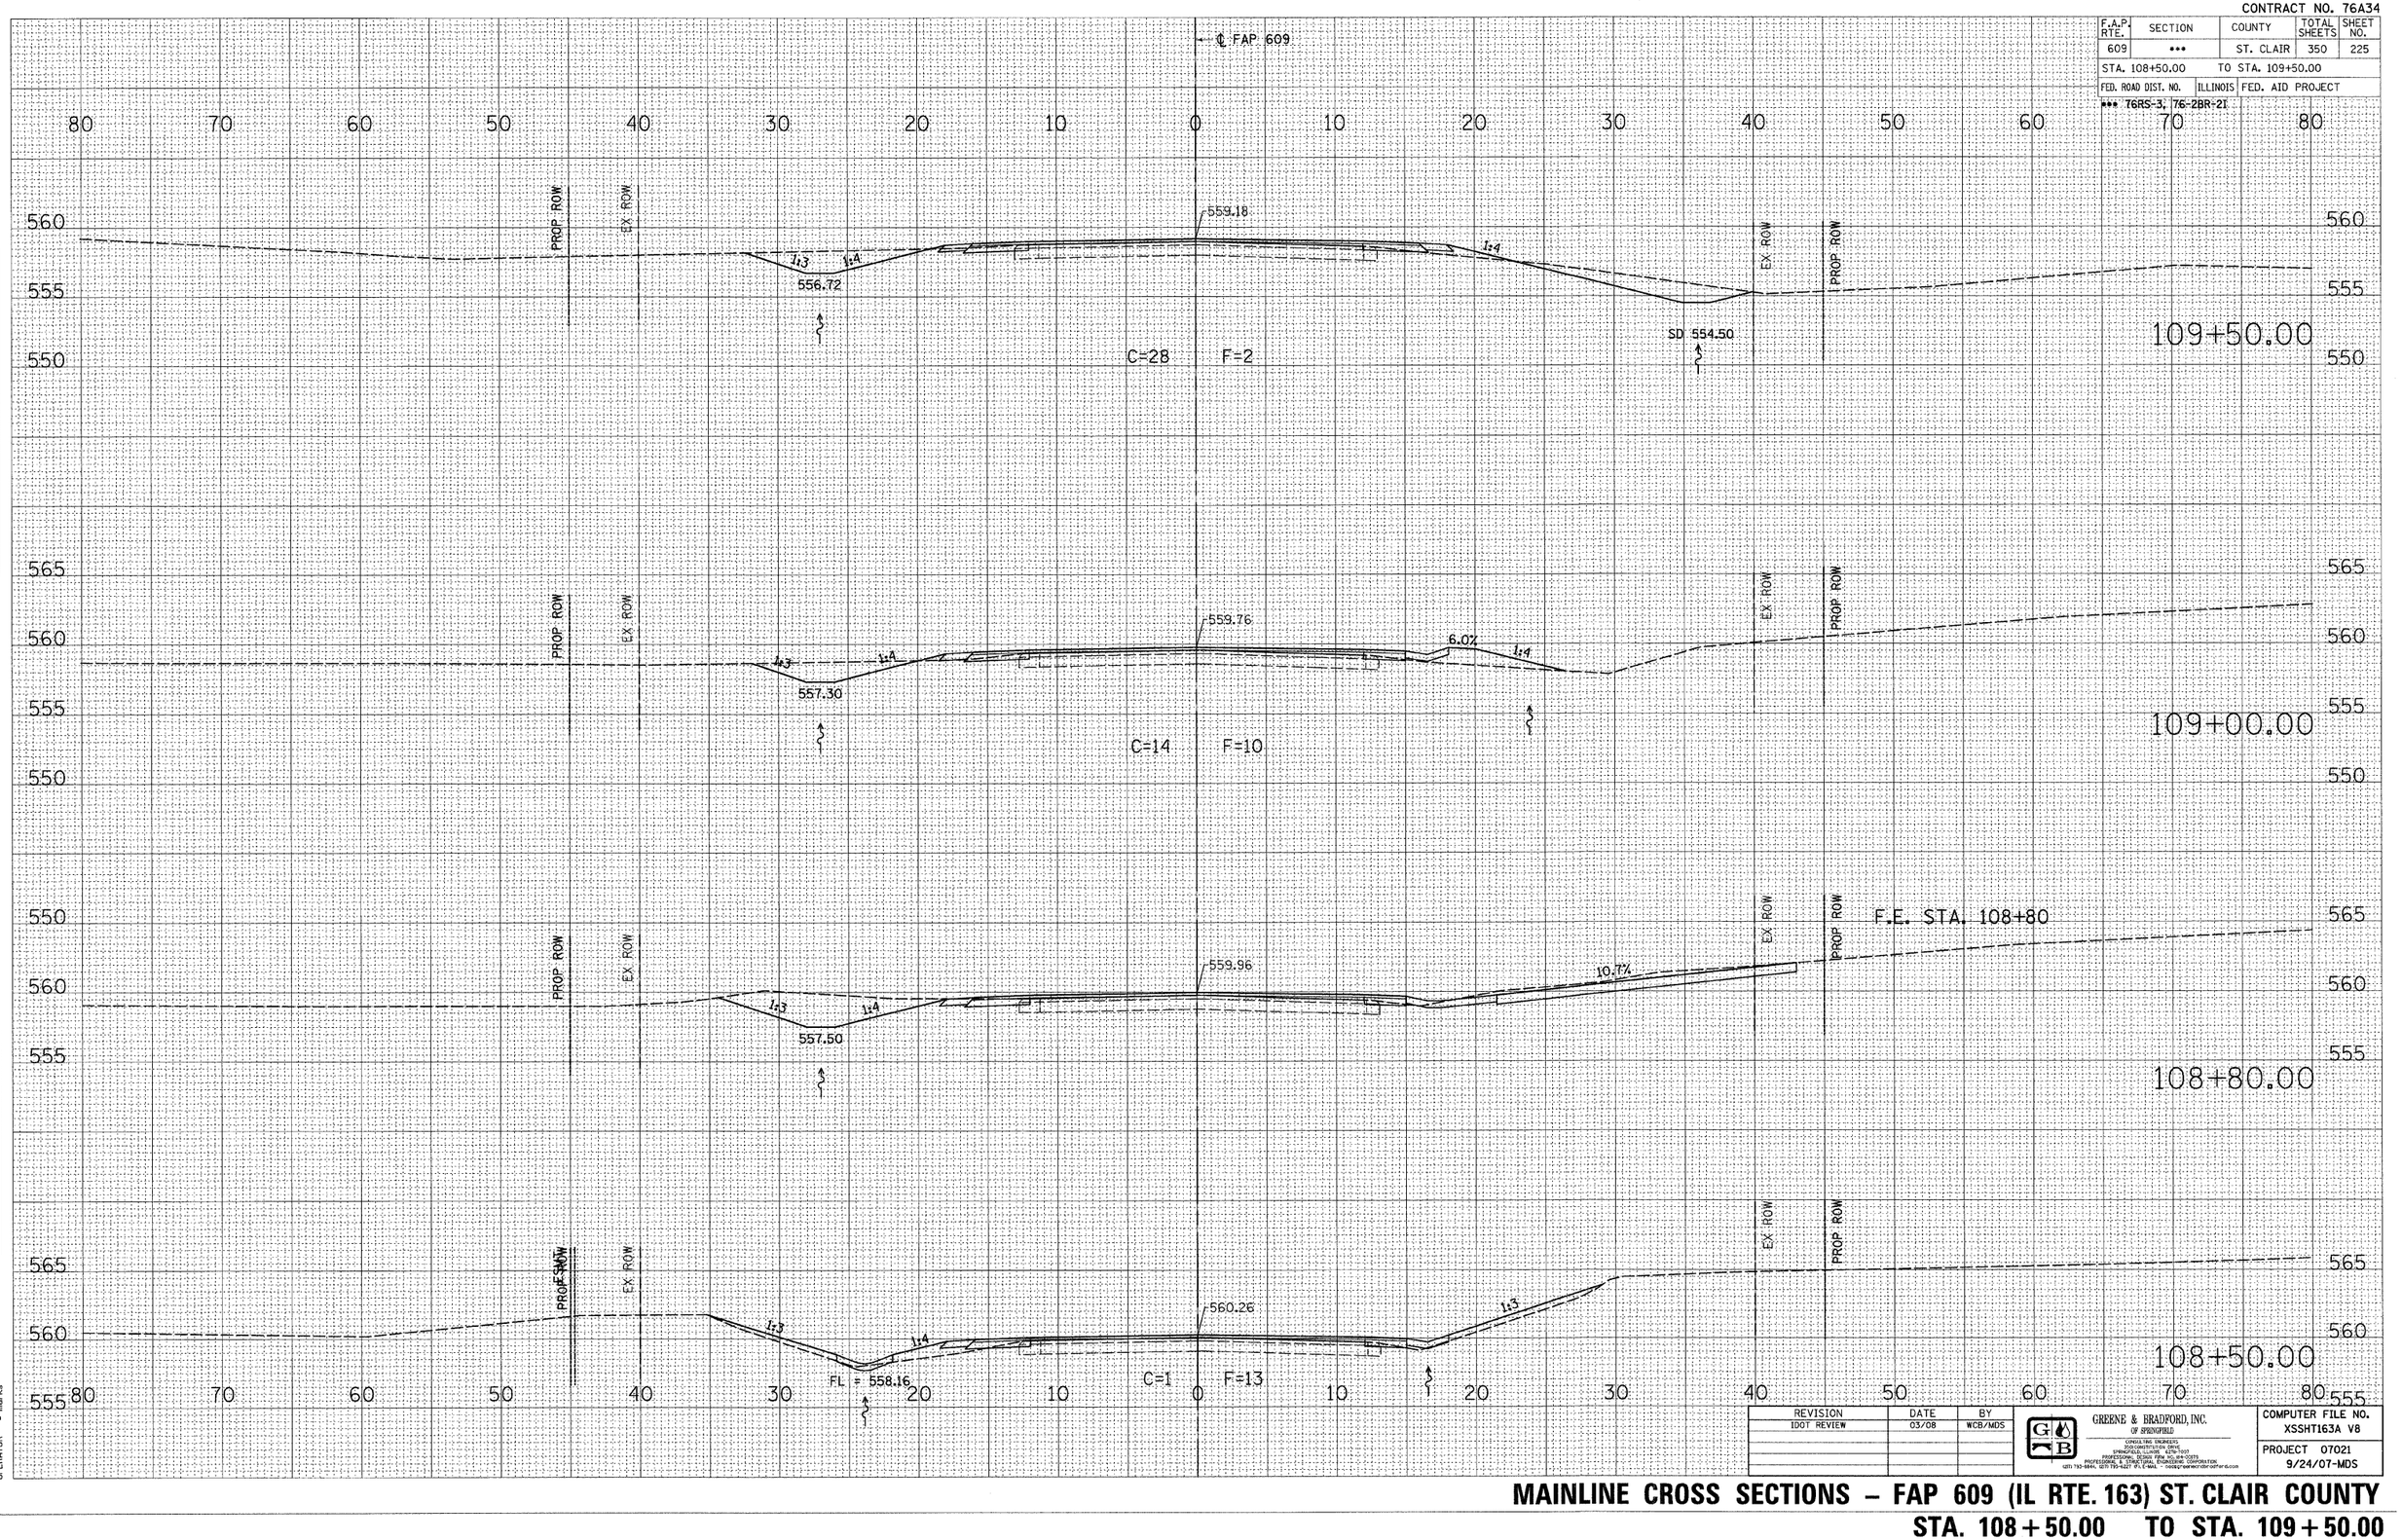

FINAL SURVEY — NOTE BOOK — NO.

	BY	DATE
SURVEYED		
PLOTTED		
TYPED		
AREAS		
AREAS CHECKED		

ORIGINAL SURVEY — NOTE BOOK — NO.

	BY	DATE
SURVEYED		
PLOTTED		
TYPED		
AREAS		
AREAS CHECKED		

PLOT DATE = 8/1/2008 4:25:42 PM
FILE NAME = J:\07021\DRAWINGS\XSSHT163A_V8.dgn
PLOT SCALE = 5.0000 ' / IN.
MICROSTATION = Select Series 1
OPERATOR = mwiles

REVISION	DATE	BY
IDOT REVIEW	03/08	WCB/MDS

GREENE & BRADFORD, INC. OF SPRINGFIELD
CONSULTING ENGINEERS
3500 CONSTITUTION DRIVE
SPRINGFIELD, ILLINOIS 62711-7307
PROFESSIONAL DESIGN FIRM NO. 184-001015
PROFESSIONAL SURVEYING FIRM NO. 184-003270
(217) 793-3691, (217) 793-3627 (FAX) E-MAIL - design@greenebradford.com

COMPUTER FILE NO. XSSHT163A V8
PROJECT 07021
9/24/07-MDS

MAINLINE CROSS SECTIONS – FAP 609 (IL RTE. 163) ST. CLAIR COUNTY

STA. 108+50.00 TO STA. 109+50.00