CONTRACT NO. 76A34

F.A.P. RTE.	SECTION	COUNTY	TOTAL SHEETS	SHEET NO.
609	•••	ST. CLAIR	350	231
STA. 116+50.00		TO STA. 117+50.00		
FED. ROAD DIST. NO.	ILLINOIS	FED. AID PROJECT		
••• T6RS-3, T6-2BR-2I				

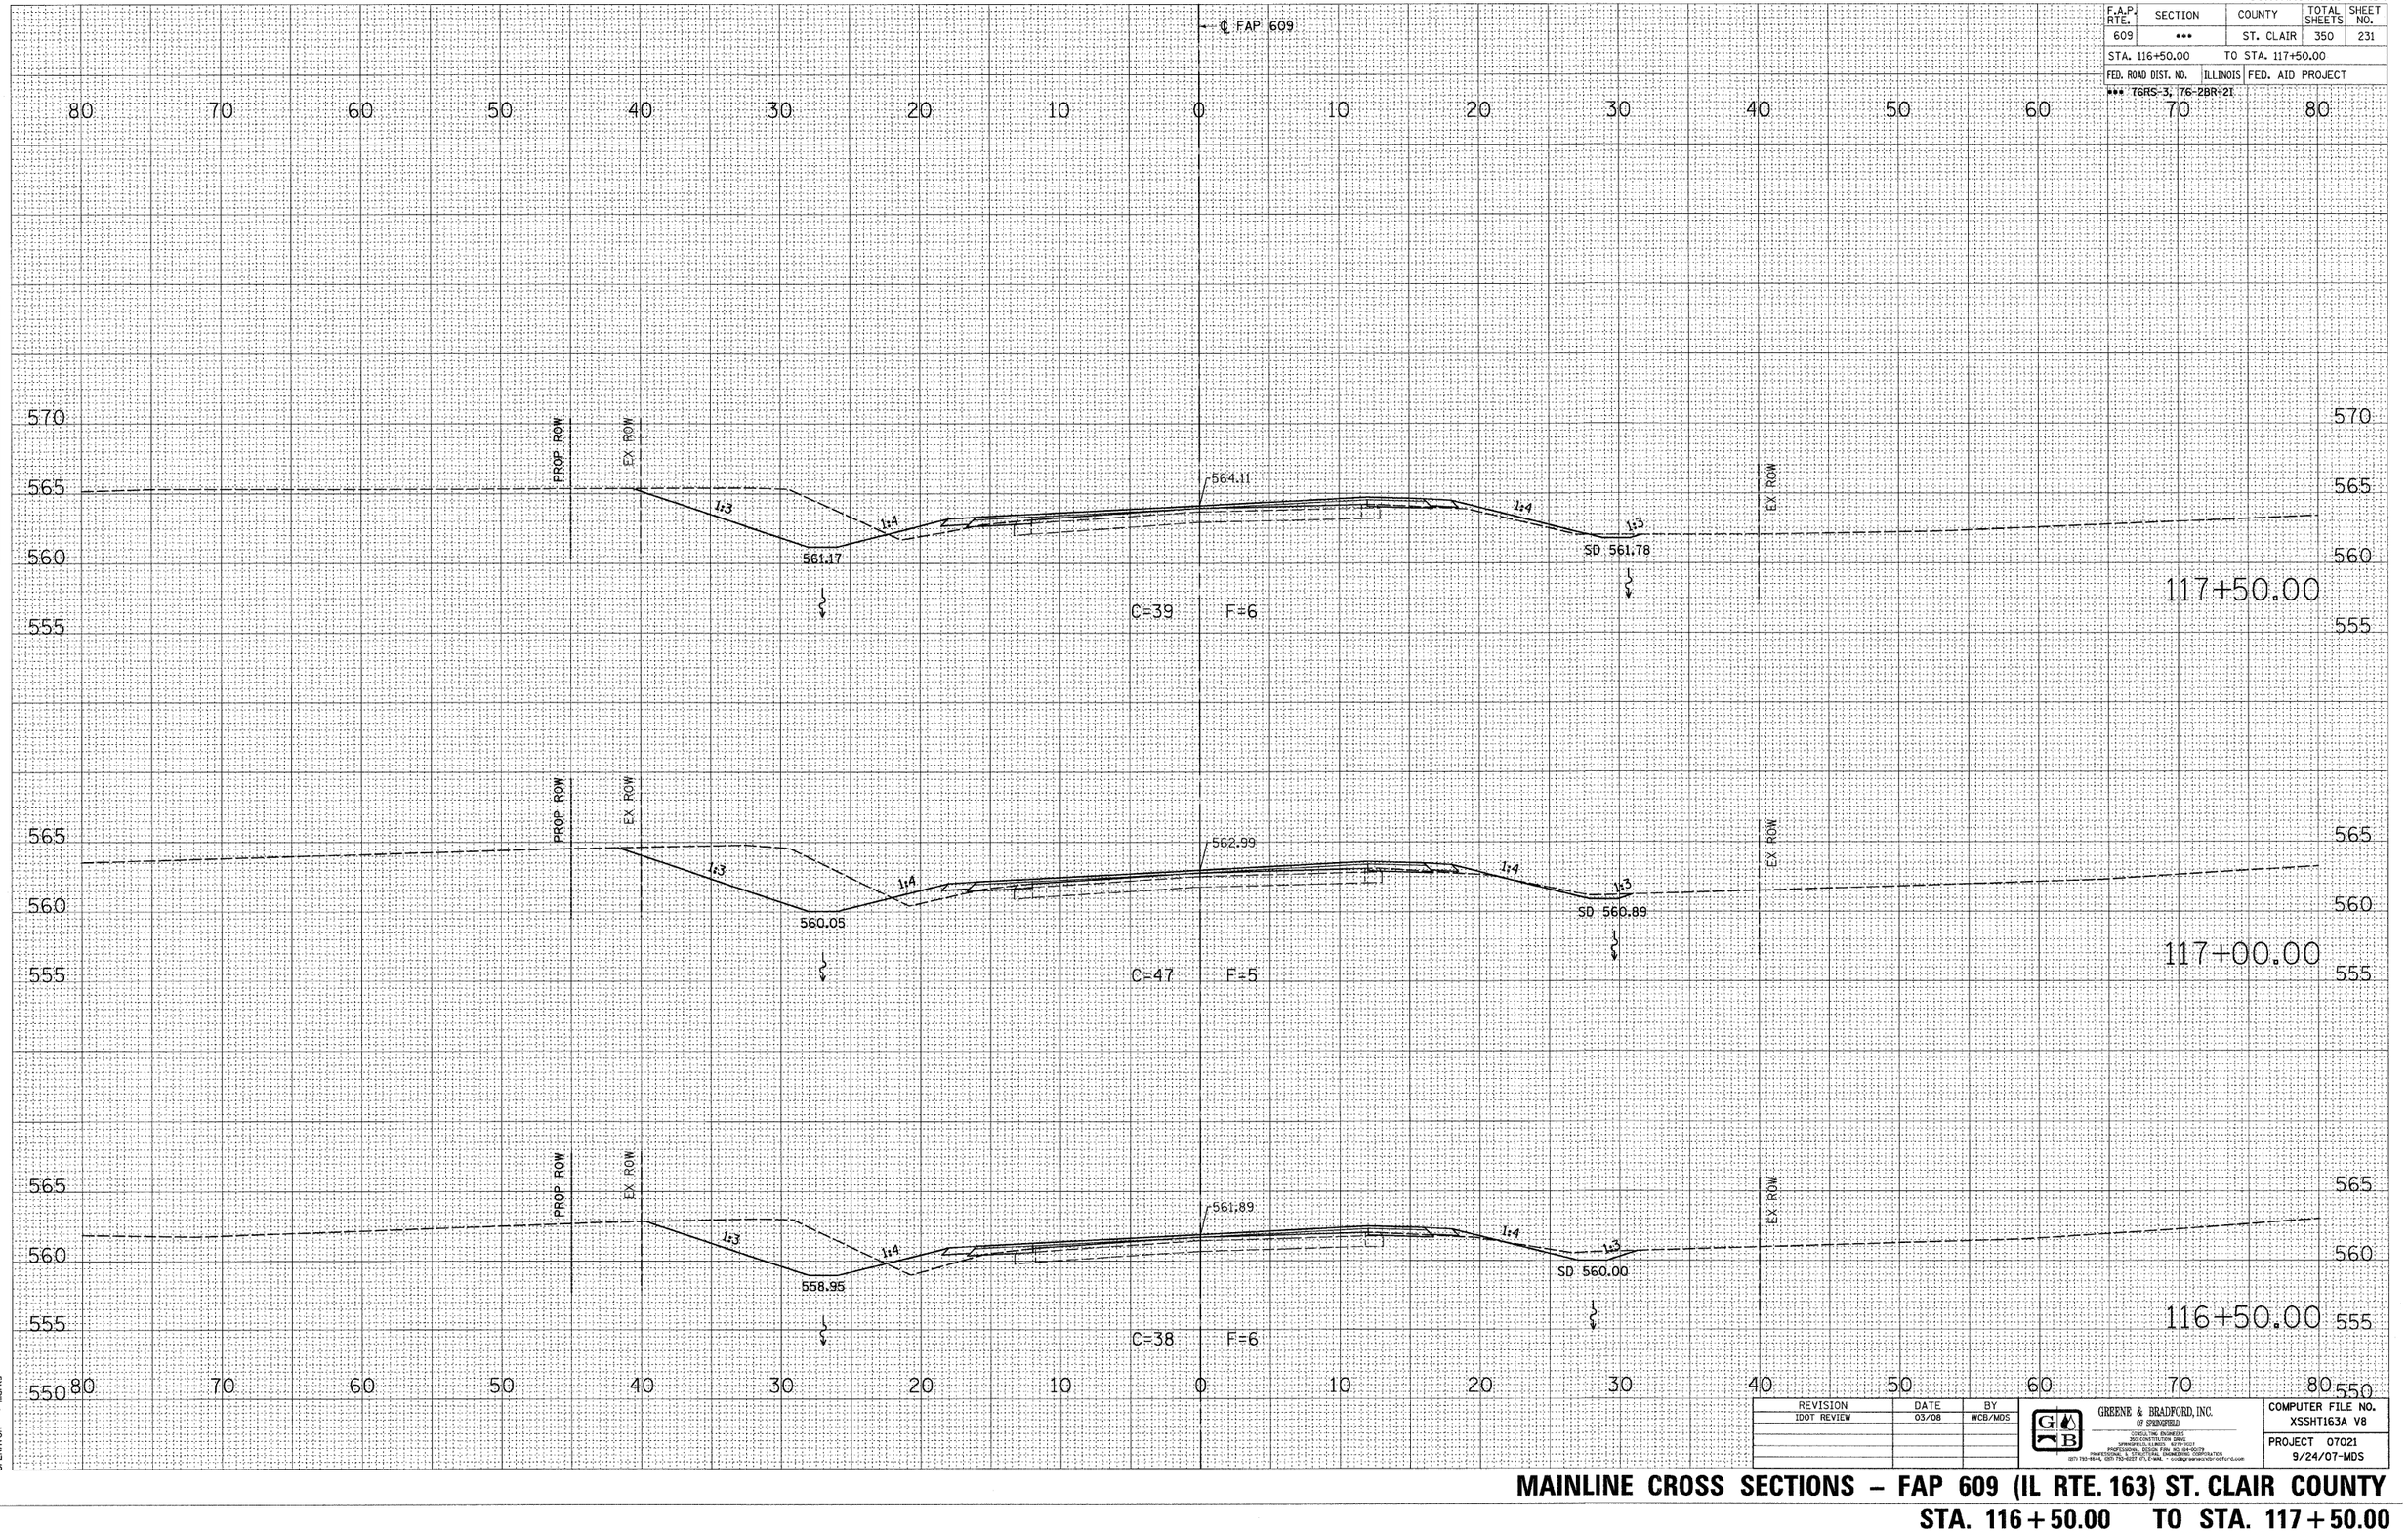

REVISION	DATE	BY
IDOT REVIEW	03/08	WCB/MDS

GREENE & BRADFORD, INC. OF SPRINGFIELD
CONSULTING ENGINEERS
2616 CONSTITUTION DRIVE
SPRINGFIELD, ILLINOIS 62711-7007
PROFESSIONAL DESIGN FIRM NO. 184-001278
PROFESSIONAL & STRUCTURAL ENGINEERING CORPORATION
(217) 793-9594, (217) 793-9337 (FAX) e-mail: postmaster@gbsprfld.com

COMPUTER FILE NO. XSSHT163A V8

PROJECT 07021
9/24/07-MDS

MAINLINE CROSS SECTIONS – FAP 609 (IL RTE. 163) ST. CLAIR COUNTY

STA. 116+50.00 TO STA. 117+50.00

FINAL SURVEY — NOTE BOOK — NO. — BY — DATE
SURVEYED — PLOTTED — QUANTITIES — AREAS — AREAS CHECKED

ORIGINAL SURVEY — NOTE BOOK — NO. — BY — DATE
SURVEYED — PLOTTED — QUANTITIES — AREAS — AREAS CHECKED

PLOT DATE = 8/1/2008 4:29:45 PM
FILE NAME = J:\02076\DRAWINGS\XSSHT163A_V8.dgn
PLOT SCALE = 5.0000 ' / IN.
PLOT NO. = Default
OPERATOR = marks