CONTRACT NO. 76A34

F.A.P. RTE.	SECTION	COUNTY	TOTAL SHEETS	SHEET NO.
609	•••	ST. CLAIR	350	232
STA. 118+00.00		TO STA. 119+00.00		
FED. ROAD DIST. NO.	ILLINOIS	FED. AID PROJECT		
••• 76RS-3, 76-2BR-21				

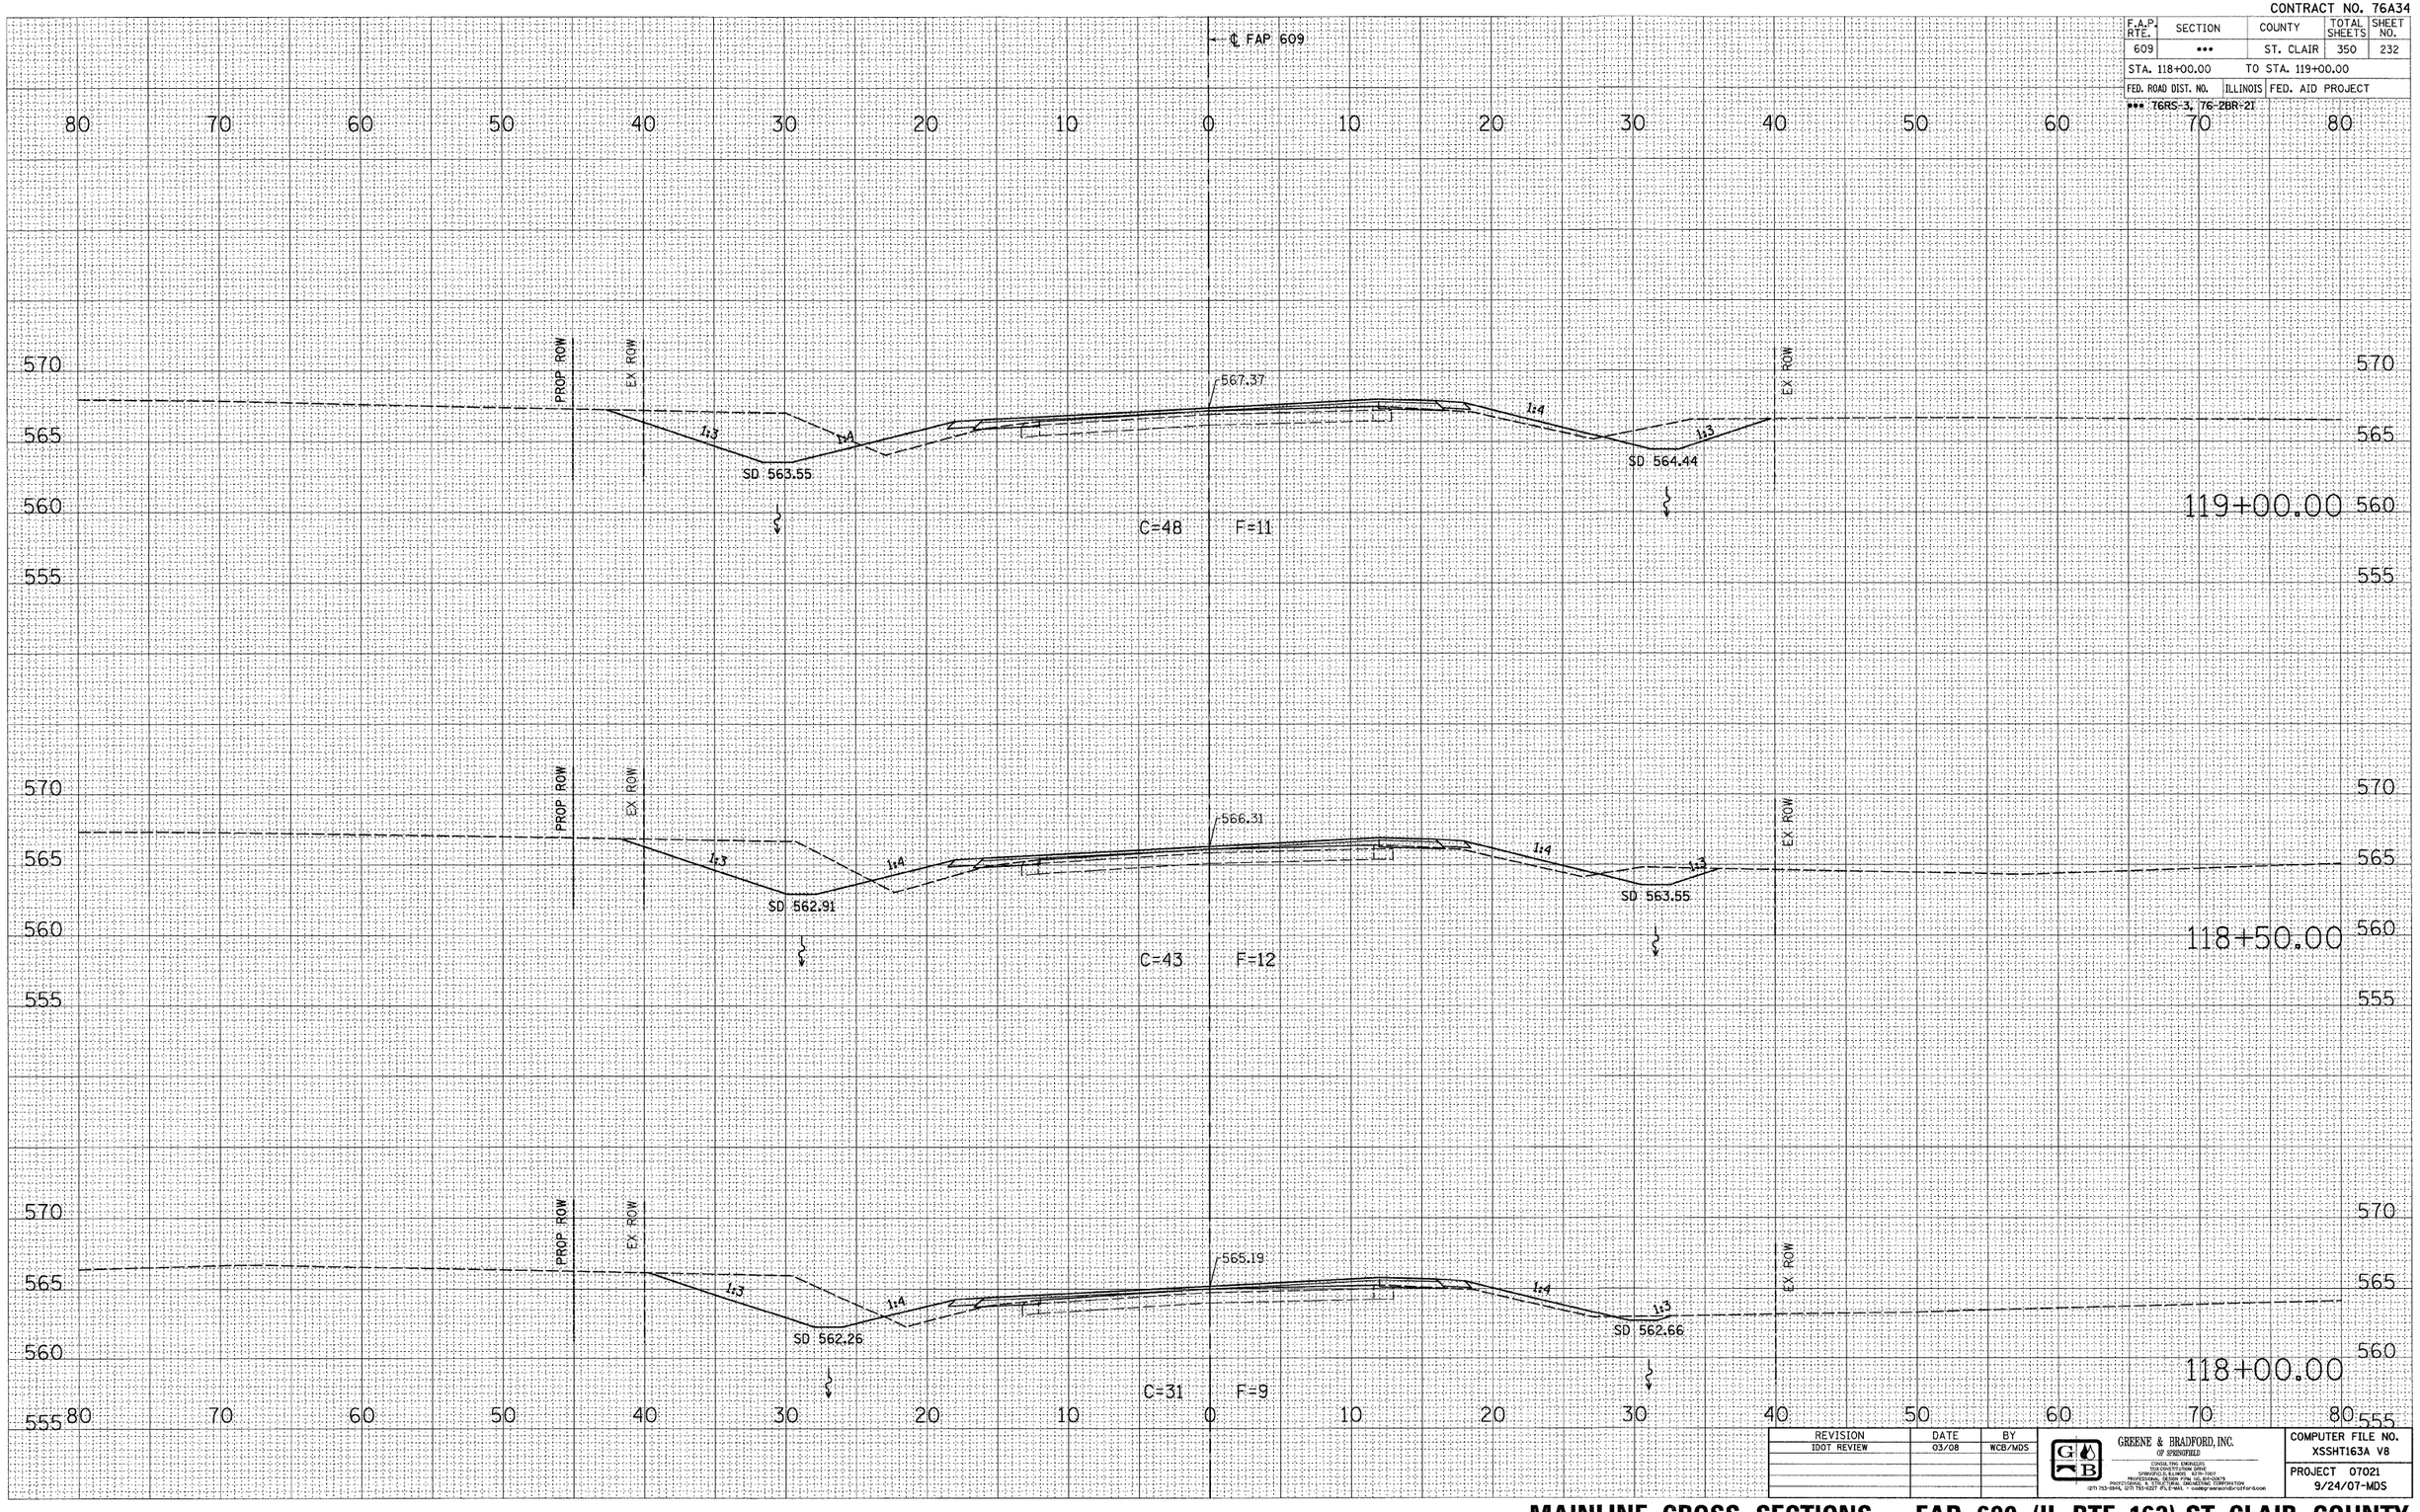

REVISION	DATE	BY
IDOT REVIEW	03/08	WCB/MDS

GREENE & BRADFORD, INC. OF SPRINGFIELD
CONSULTING ENGINEERS
3126 CHESTNUT PARK DRIVE
SPRINGFIELD, ILLINOIS 62711-7317
PROFESSIONAL & TECHNICAL CONSULTANTS
PROFESSIONAL & TECHNICAL ENGINEERING CORPORATION
(217) 753-9494, (217) 793-1027 FX/E-MAIL - roadway.services@ccrtfirm.com

COMPUTER FILE NO. XSSHT163A V8
PROJECT 07021
9/24/07-MDS

FINAL SURVEY — NOTE BOOK — NO. — BY — DATE — SURVEYED — PLOTTED — TYPED/LAID — AREAS — AREAS CHECKED

ORIGINAL SURVEY — NOTE BOOK — NO. — BY — DATE — SURVEYED — PLOTTED — TYPED/LAID — AREAS — AREAS CHECKED

PLOT DATE = 8/1/2008 4:29:45 PM
FILE NAME = J:\02075\DRAWINGS\XSSHT163A.V8dgn
PLOT SCALE = 5.0000 ' / IN.
MICROSTATION = V8 Select Series 1
OPERATOR = mwicks

MAINLINE CROSS SECTIONS – FAP 609 (IL RTE. 163) ST. CLAIR COUNTY

STA. 118+00.00 TO STA. 119+00.00