CONTRACT NO. 76A34

F.A.P. RTE.	SECTION	COUNTY	TOTAL SHEETS	SHEET NO.
609	***	ST. CLAIR	350	246
STA. 134+00.00		TO STA. 134+50.00		
FED. ROAD DIST. NO.	ILLINOIS	FED. AID PROJECT		
*** T6RS-3, T6-2BR-21				

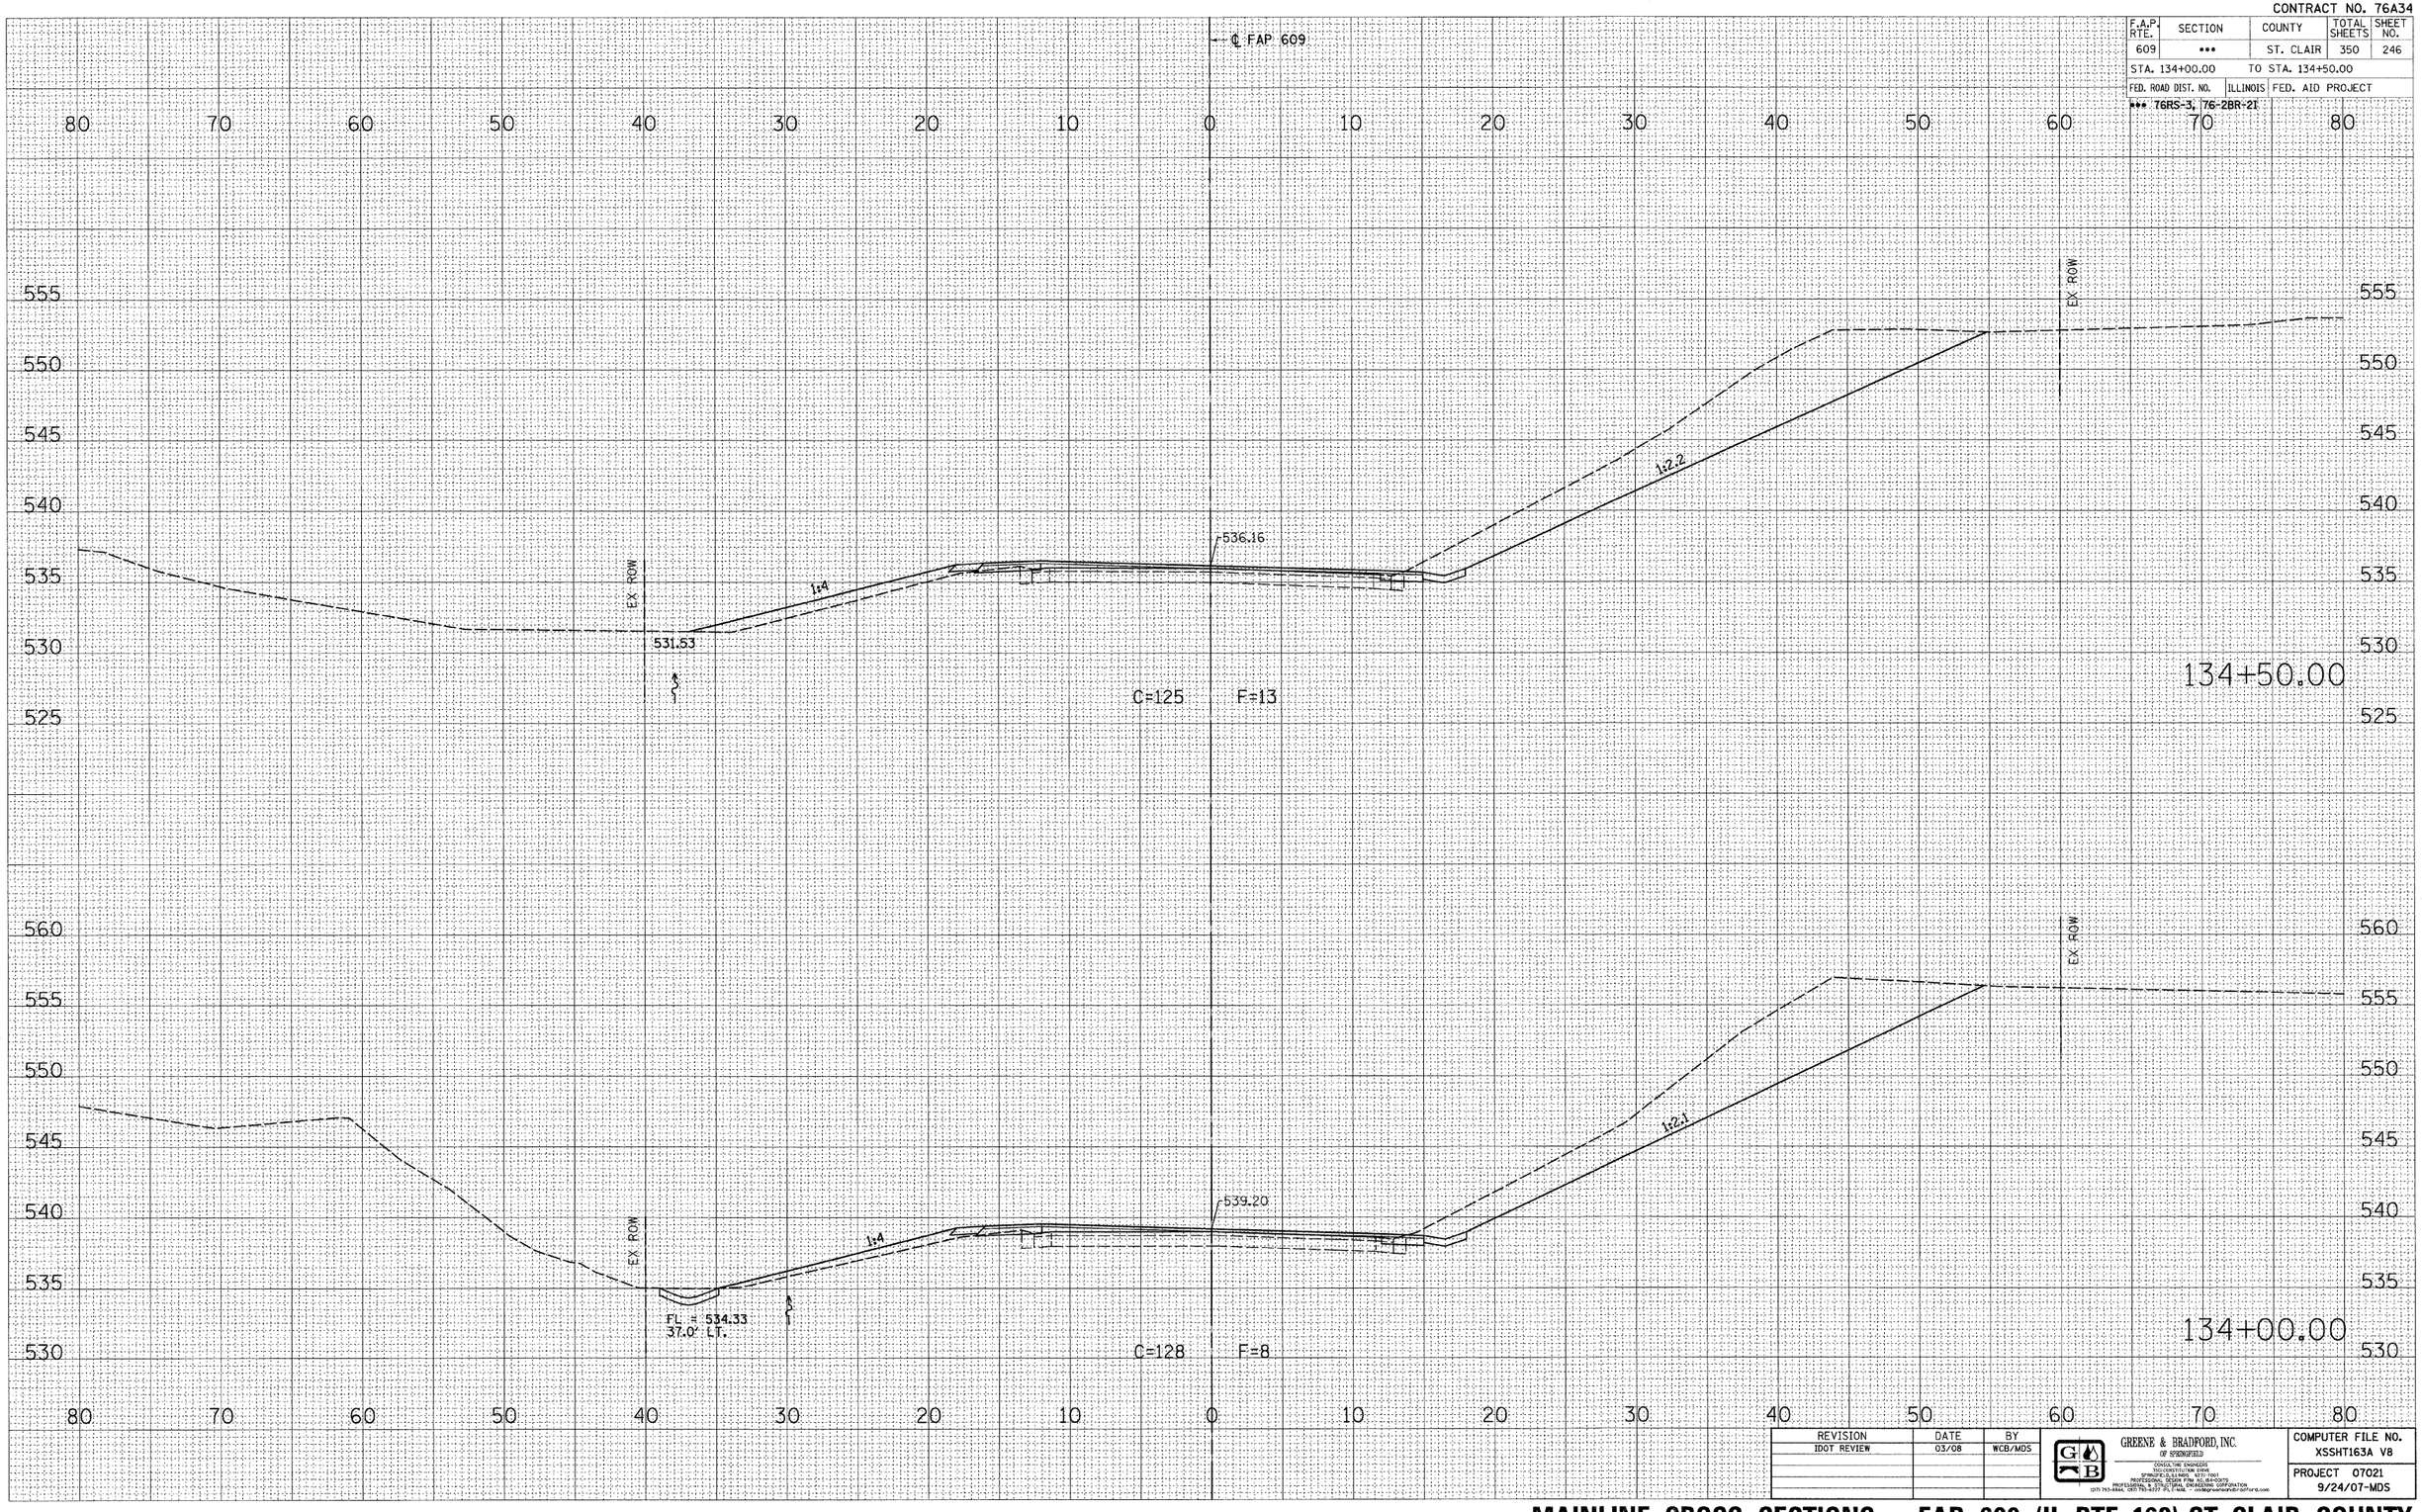

FINAL SURVEY — NOTE BOOK: — NO.: — SURVEYED: — PLOTTED: — TOTAL AREA: — AREAS CHECKED: — BY: — DATE:

ORIGINAL SURVEY — NOTE BOOK: — NO.: — SURVEYED: — PLOTTED: — TOTAL AREA: — AREAS CHECKED: — BY: — DATE:

PLOT DATE = 8/1/2008 4:29:50 PM
FILE NAME = J:\2007\DRAWINGS\XSSHT163A.V8
PLOT SCALE = 5.0000 ' / IN.
WORKSPACE = Default
OPERATOR = marks

REVISION	DATE	BY
IDOT REVIEW	03/08	WCB/MDS

GREENE & BRADFORD, INC.
OF SPRINGFIELD
CONSULTING ENGINEERS
301 CONSTITUTION DRIVE
SPRINGFIELD, ILLINOIS 62707
PROFESSIONAL DESIGN FIRM ILL.184-000775
PROFESSIONAL & STRUCTURAL ENGINEERING CORPORATION
(217) 793-9444, (217) 793-9277 (FAX) - mail@greenebradford.com

COMPUTER FILE NO. XSSHT163A V8
PROJECT 07021
9/24/07-MDS

MAINLINE CROSS SECTIONS – FAP 609 (IL RTE. 163) ST. CLAIR COUNTY

STA. 134+00.00 TO STA. 134+50.00