CONTRACT NO. 76A34

F.A.P. RTE.	SECTION	COUNTY	TOTAL SHEETS	SHEET NO.
609	•••	ST. CLAIR	350	247
STA. 135+00.00		TO STA. 135+50.00		
FED. ROAD DIST. NO.	ILLINOIS	FED. AID PROJECT		
••• 76RS-3, 76-2BR-2I				

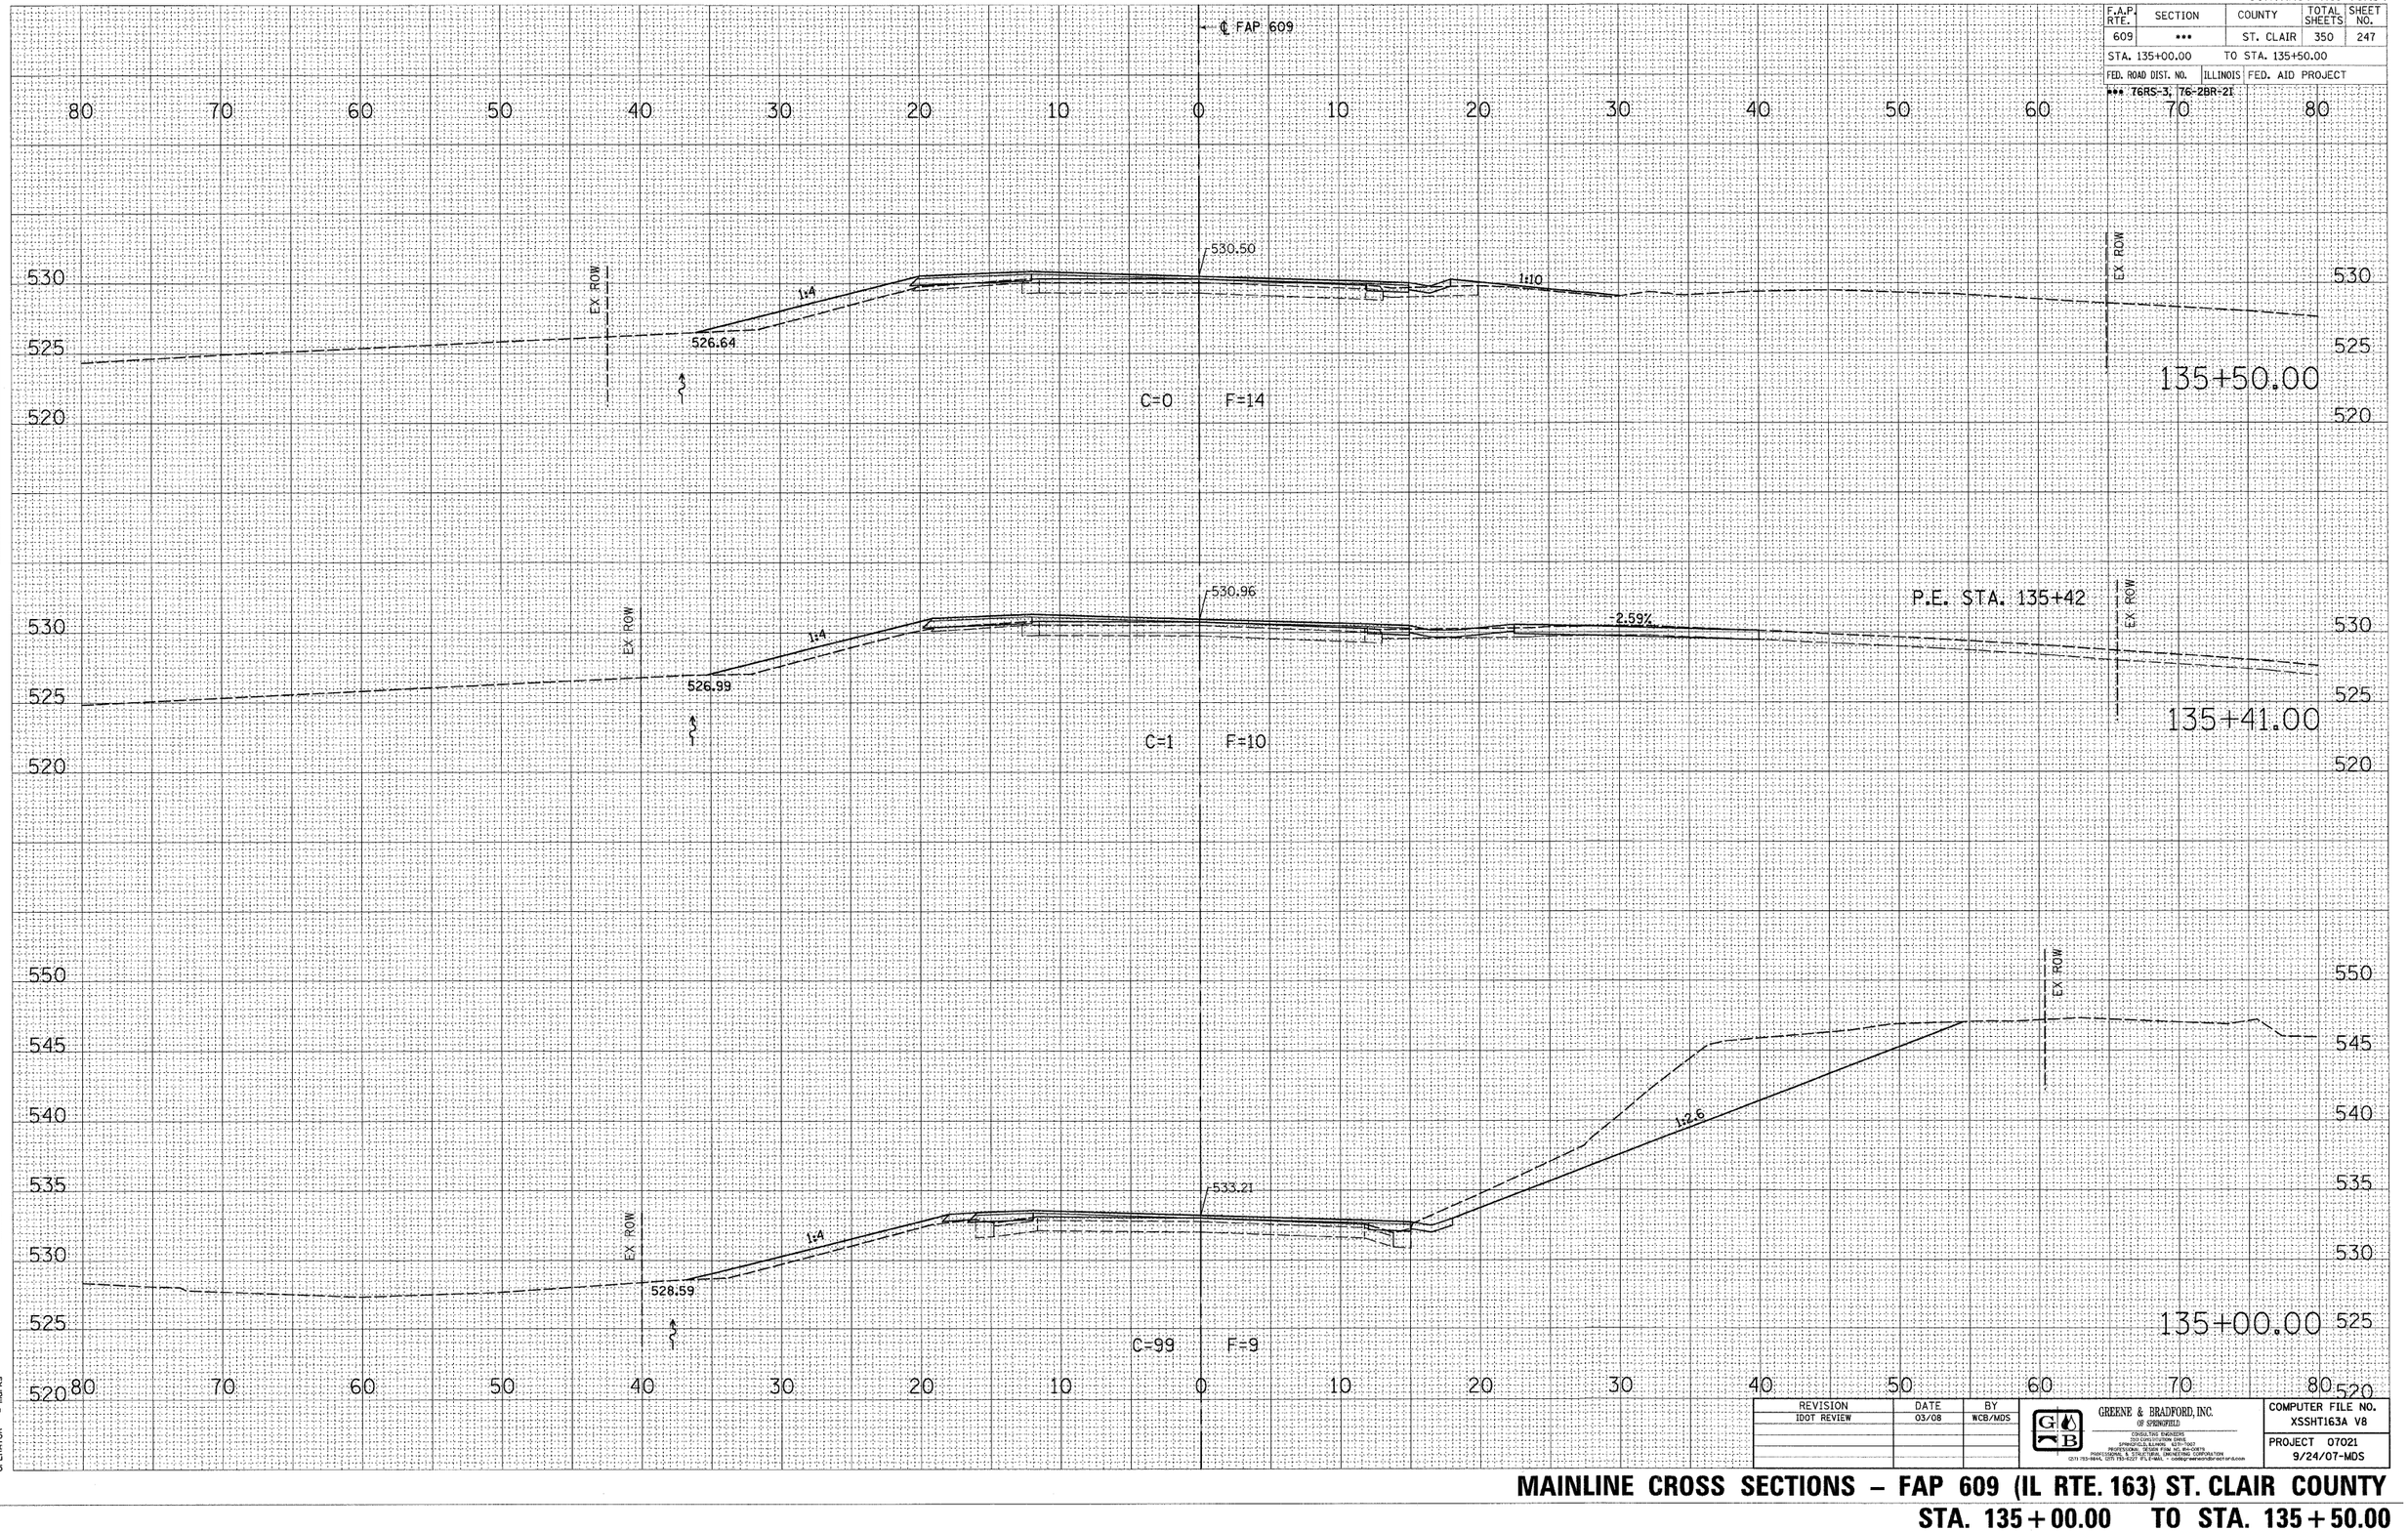

REVISION	DATE	BY
IDOT REVIEW	03/08	WCB/MDS

GREENE & BRADFORD, INC. OF SPRINGFIELD
CIVIL/STRUCTURAL ENGINEERS
1550 CONSTITUTION DRIVE
SPRINGFIELD, ILLINOIS 62707
PROFESSIONAL DESIGN FIRM 184.001425
PROFESSIONAL & STRUCTURAL ENGINEERING CORPORATION
(217) 753-9494, (217) 753-9227 FILE MAIL - caddguy@greene-bradford.com

COMPUTER FILE NO. XSSHT163A V8

PROJECT 07021
9/24/07-MDS

MAINLINE CROSS SECTIONS – FAP 609 (IL RTE. 163) ST. CLAIR COUNTY

STA. 135+00.00 TO STA. 135+50.00

FINAL SURVEY — NOTE BOOK NO. — SURVEYED — PLOTTED — TRIANGULATE — AREAS — AREAS CHECKED — BY — DATE

ORIGINAL SURVEY — NOTE BOOK NO. — SURVEYED — PLOTTED — TRIANGULATE — AREAS — AREAS CHECKED — BY — DATE

PLOT DATE = 8/1/2008 4:25:50 PM
FILE NAME = J:\02079\DRAWINGS\XSSHT163A V8.dgn
PLOT SCALE = 5.0000 ' / IN.
PLOT SHIFT = 0.0000, 0.0000
OPERATOR = marks