CONTRACT NO. 76A34

F.A.P. RTE.	SECTION	COUNTY	TOTAL SHEETS	SHEET NO.
609	•••	ST. CLAIR	350	249

STA. 137+00.00 TO STA. 137+50.00

FED. ROAD DIST. NO. | ILLINOIS | FED. AID PROJECT

••• T6RS-3, 76-2BR-2I

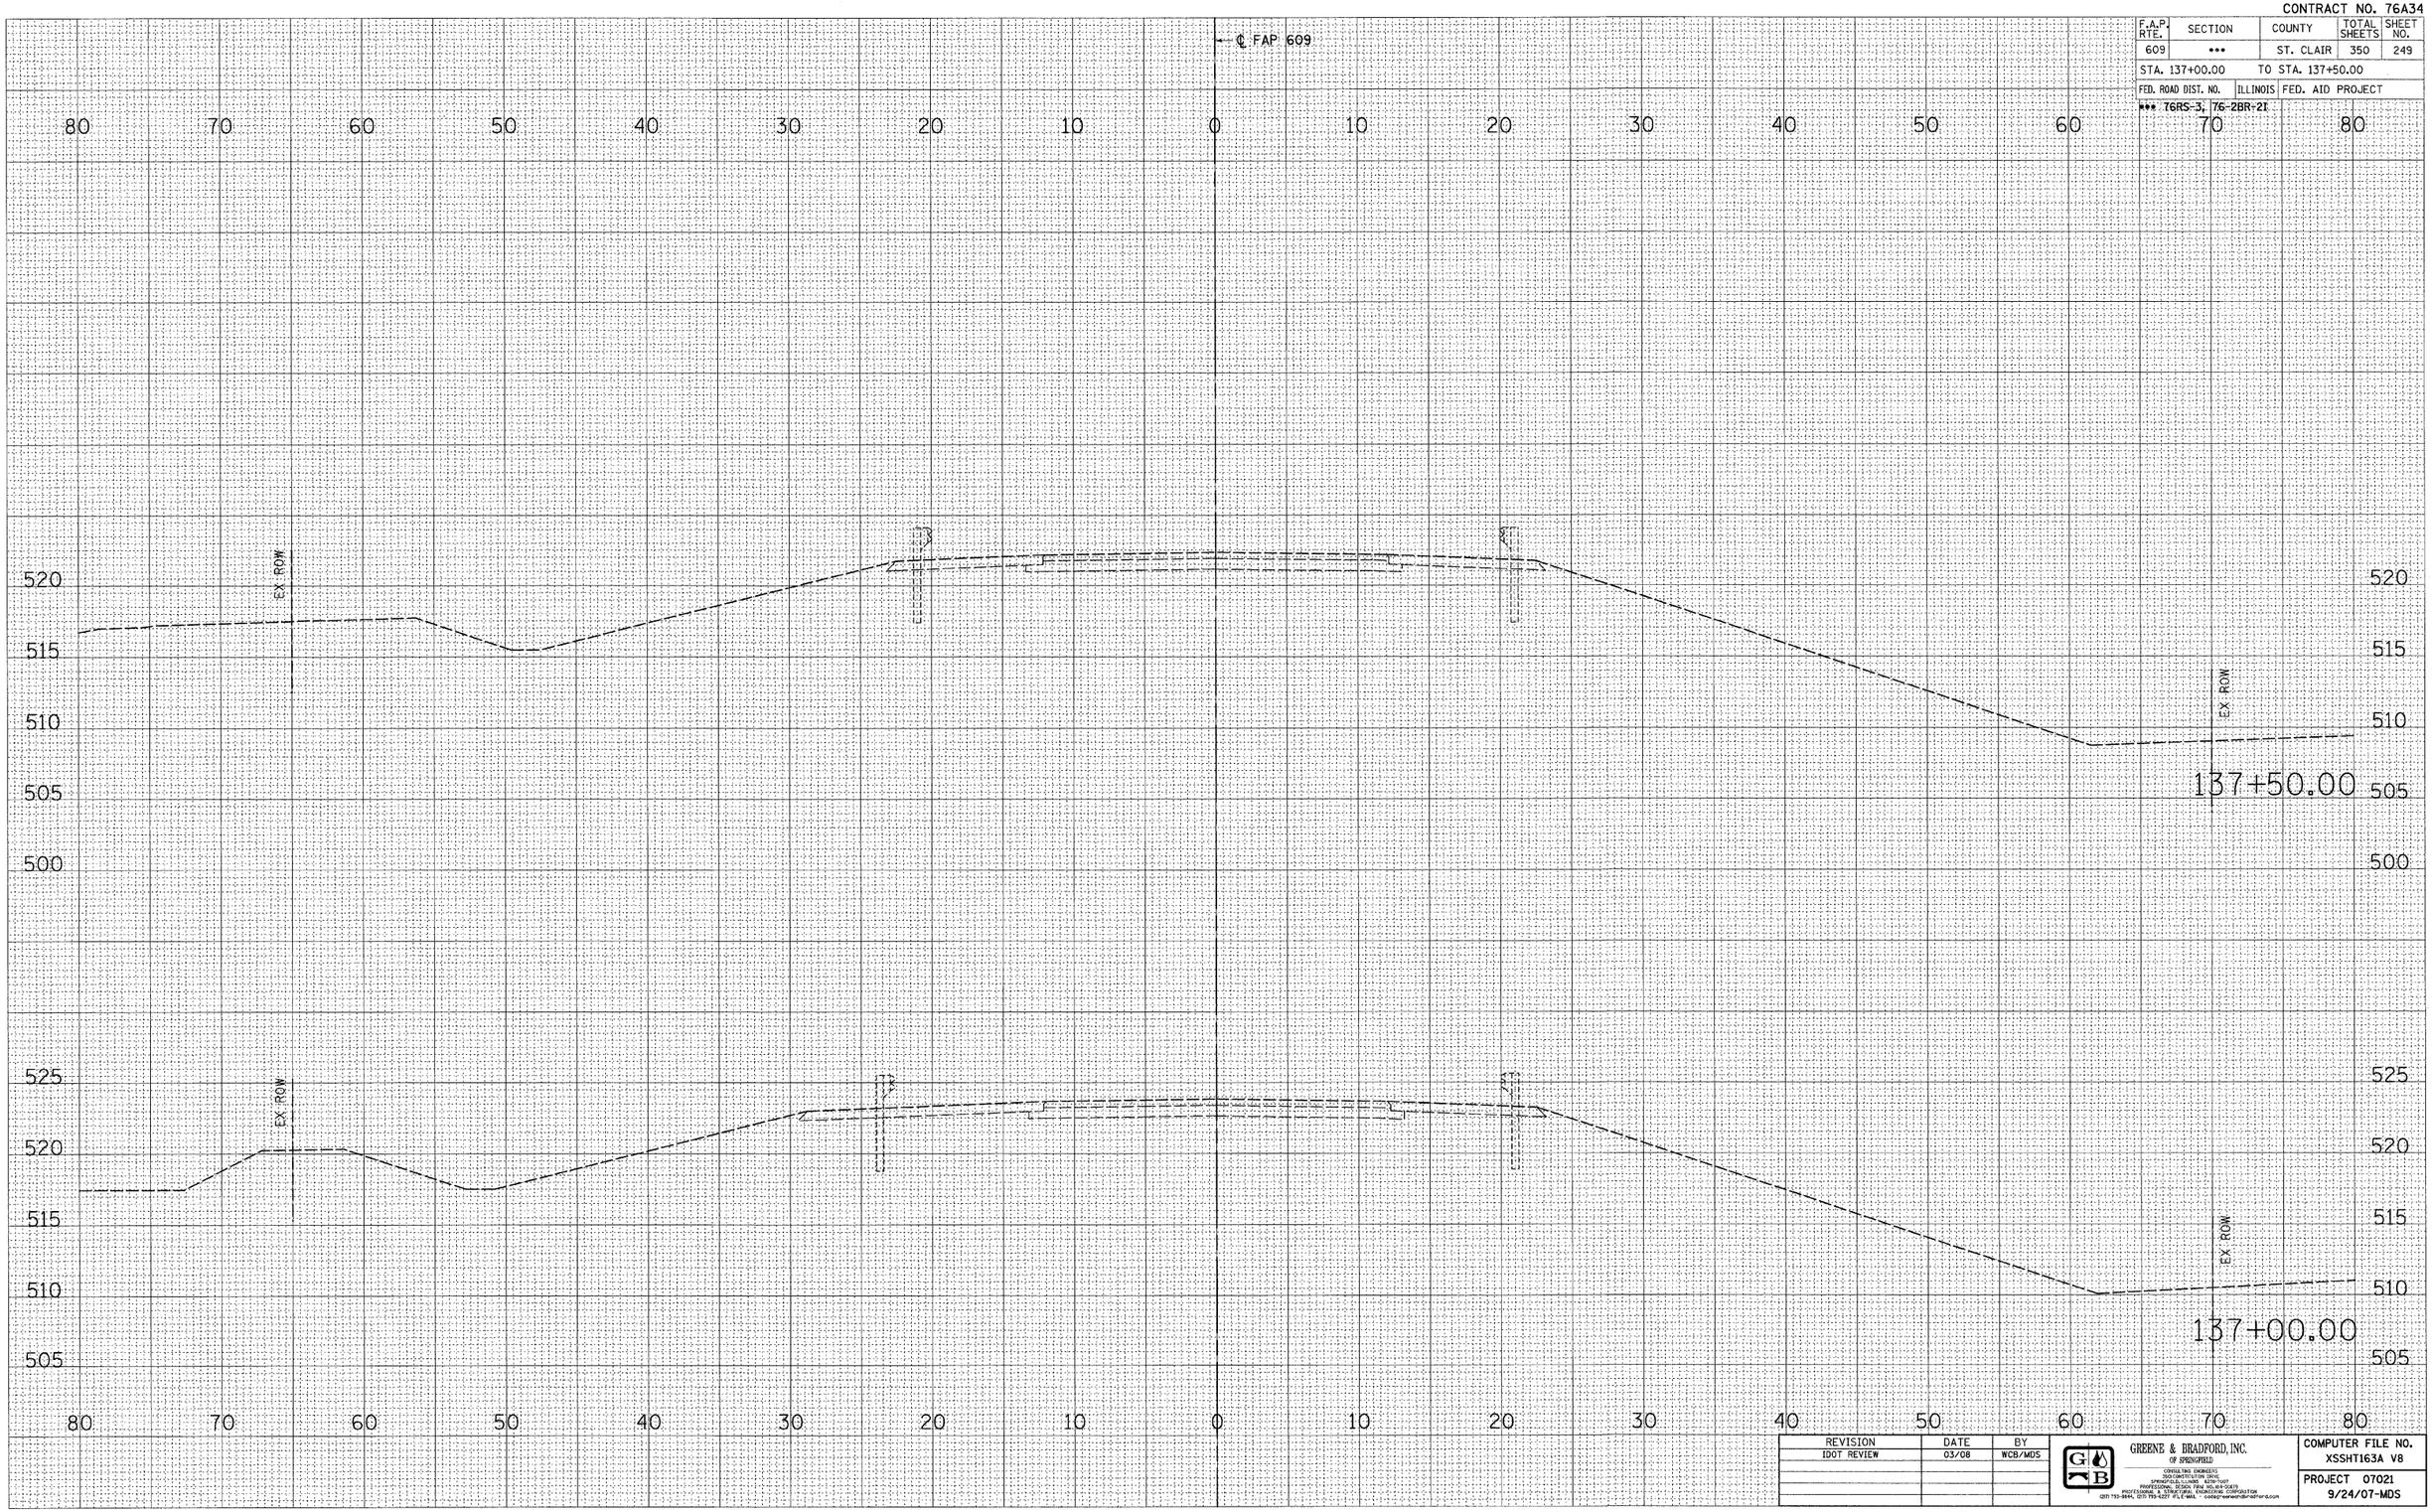

FINAL SURVEY	SURVEYED	BY
NOTE BOOK	PLOTTED	DATE
NO.	DRAWN	
	AREAS CHECKED	

ORIGINAL SURVEY	SURVEYED	BY
NOTE BOOK	PLOTTED	DATE
NO.	DRAWN	
	AREAS CHECKED	

PLOT DATE = 8/1/2009 4:29:51 PM
FILE NAME = J:\02275\DRAWINGS\XSSHT163A V8.dgn
PLOT SCALE = 5.0000 ' / IN.
MODEL = Default
OPERATOR = mwhite

REVISION	DATE	BY
IDOT REVIEW	03/08	WCB/MDS

GREENE & BRADFORD, INC.
OF SPRINGFIELD
CONSULTING ENGINEERS
1000 WEST WASHINGTON
SPRINGFIELD, ILLINOIS 62704-7007
PROFESSIONAL DESIGN FIRM NO.184-0073
PROFESSIONAL SERVICE INDUSTRIES CORPORATION
(217) 793-9494, (217) 793-6207 FAX E-MAIL: contact-webmaster@greene-brad.com

COMPUTER FILE NO. XSSHT163A V8

PROJECT 07021
9/24/07-MDS

MAINLINE CROSS SECTIONS – FAP 609 (IL RTE. 163) ST. CLAIR COUNTY

STA. 137+00.00 TO STA. 137+50.00